



NOTES


1. All dimensions in millimetres unless otherwise stated.

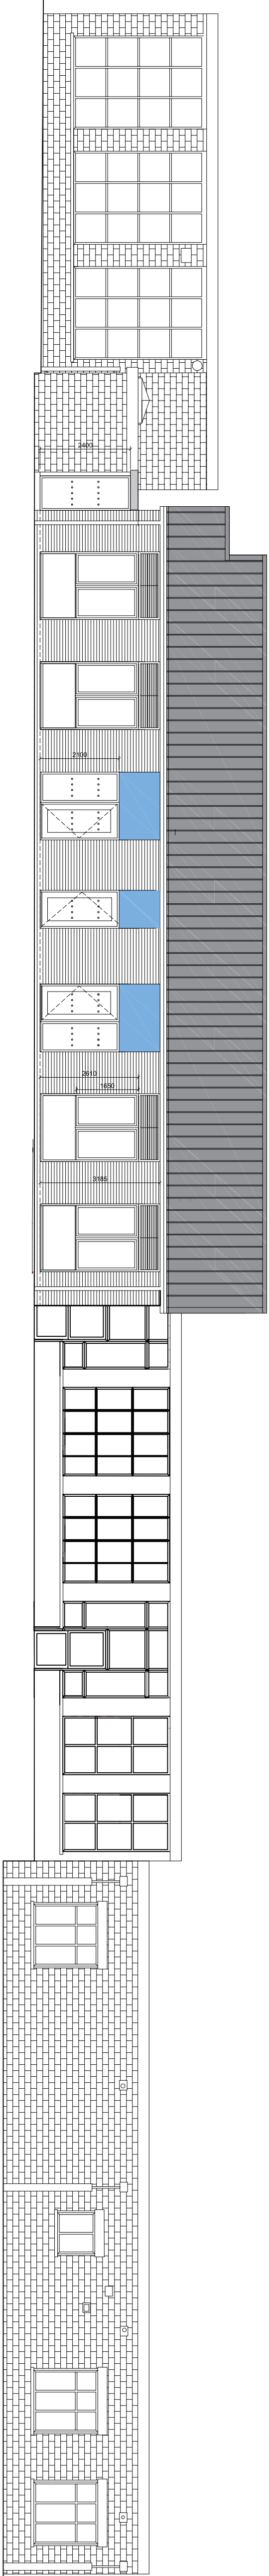


ELEVATION A

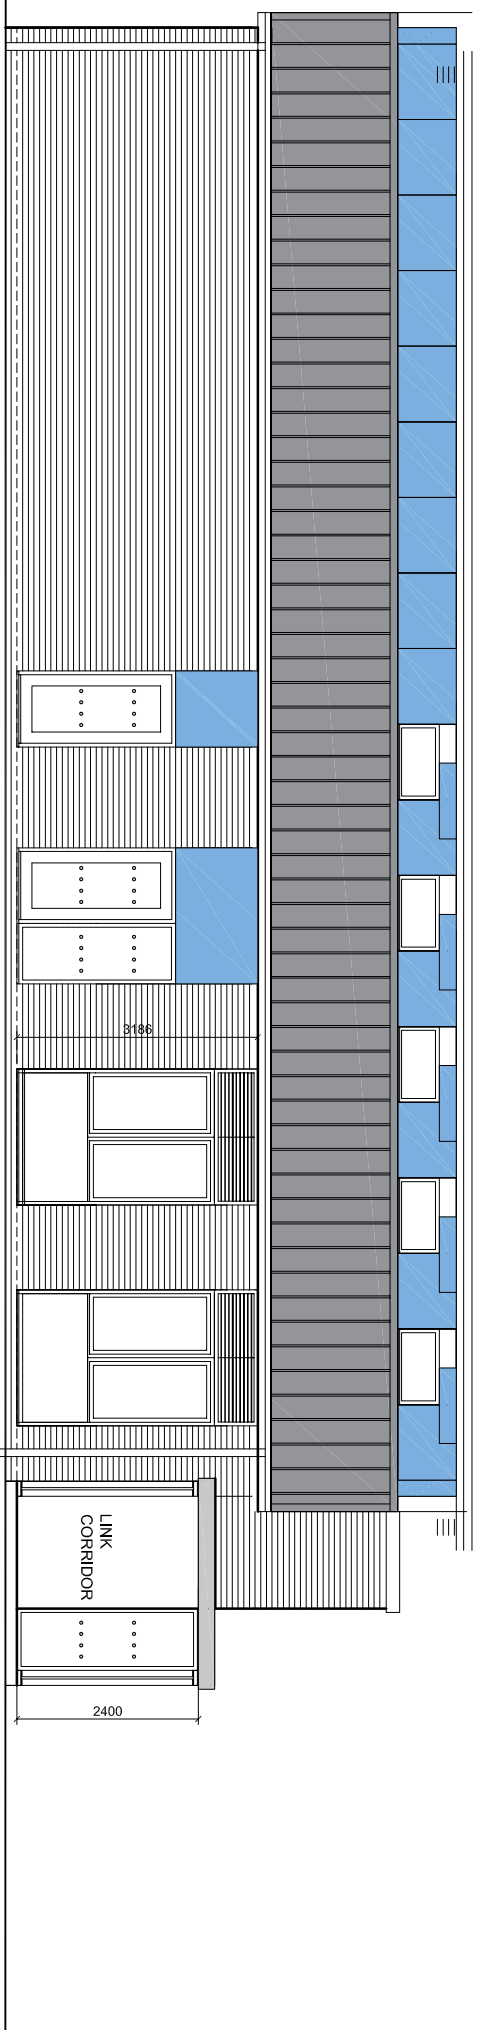

ELEVATION B

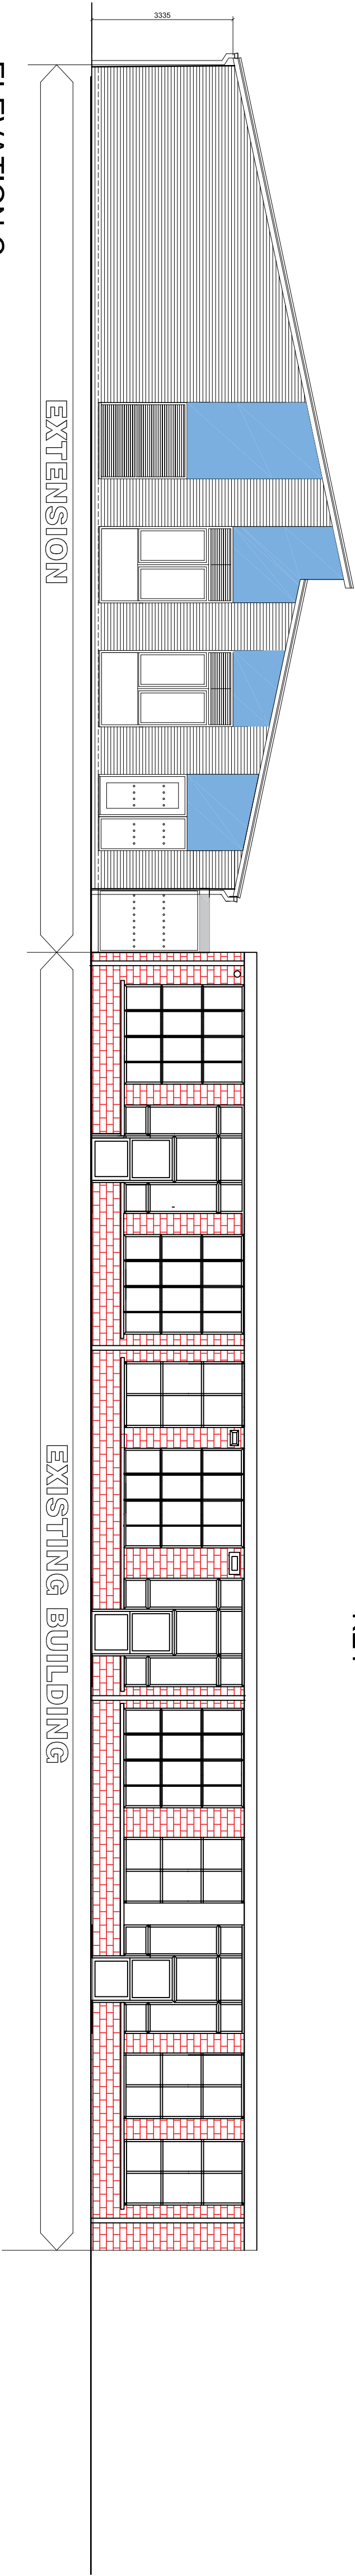


ELEVATION C

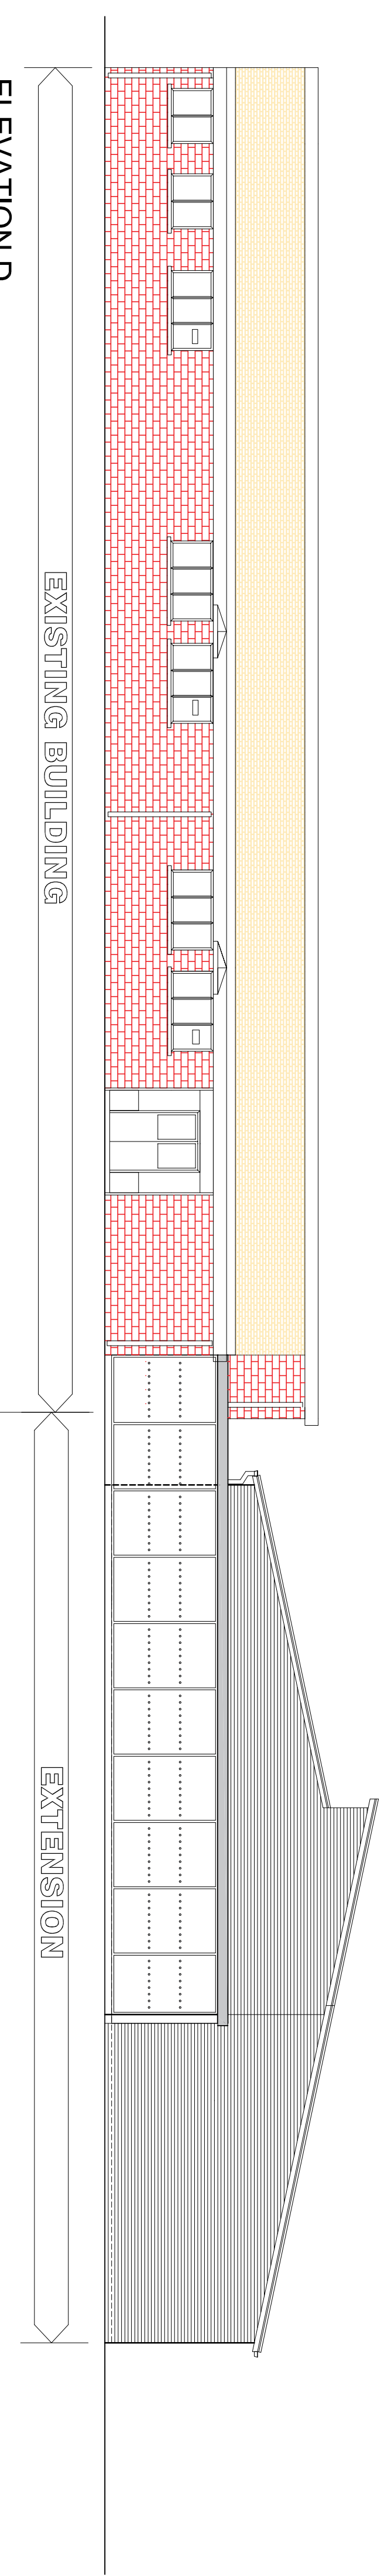

ELEVATION D

SCHOOL BLOCK

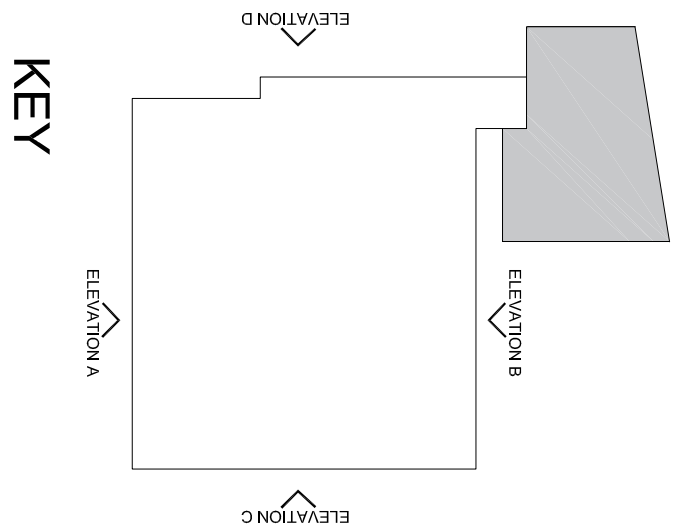



Neath Port Talbot

Castell-nedd Port Talbot

County Borough Council Cynhorwr Swyddfa'r Sir

Making a difference

Gwaliau i'w gwelw

PROPERTY & REGENERATION

Gareth Nutt B.Sc(Hons), M.Sc., DMS, FRICS

CORPORATE DIRECTOR OF ENVIRONMENT

THE QUAYS, BRUNEL WAY

BAGLAN ENERGY PARK SA11 2GG

www.npt.gov.uk

Project
YGG Rhosafan Primary School

Drawing Title

PHASE 1 EXTENSION ELEVATIONS

File No.	Property Ref. No.	Drawn	Checked	Approved	Date	Scale	Rev.
WGH		NOV 2019				1:100 @ A1	
Drawing No.	A1184 - 07						