


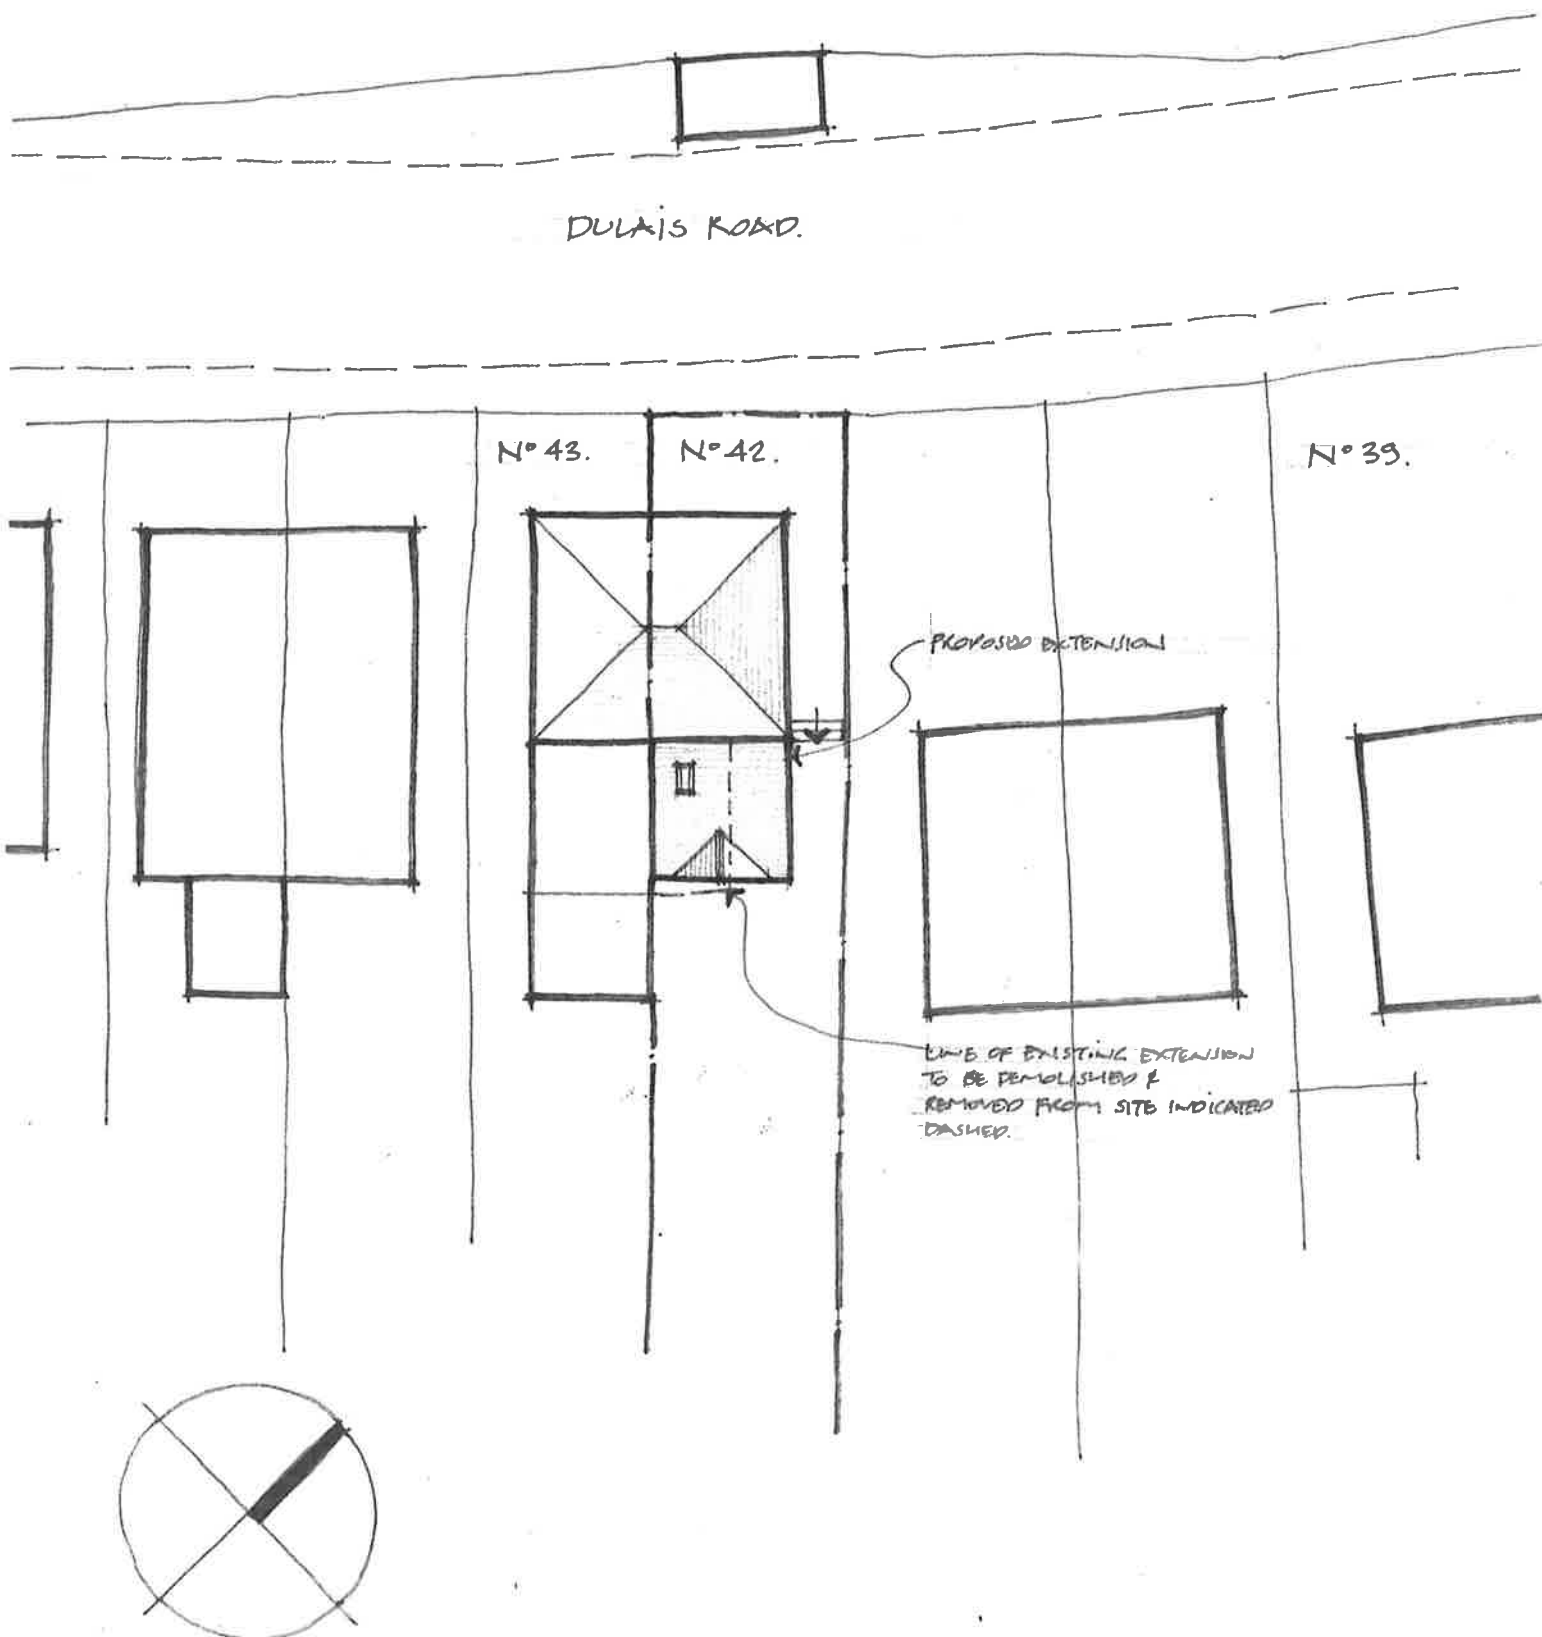

BLOCK PLAN FOR PROPOSED SINGLE STOREY EXTENSION TO REAR OF
42, DULAIS ROAD, SEVEN SISTERS, NEATH. ~ SCALE 1:250 @ A4

STUART BENTLEY BA(Hons) ARCH, BARCH (WALES)
ARCHITECTURAL & DESIGN CONSULTANT.

DWG/PRP/BLK/PLN/01.