
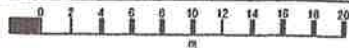


42 Dulais Road

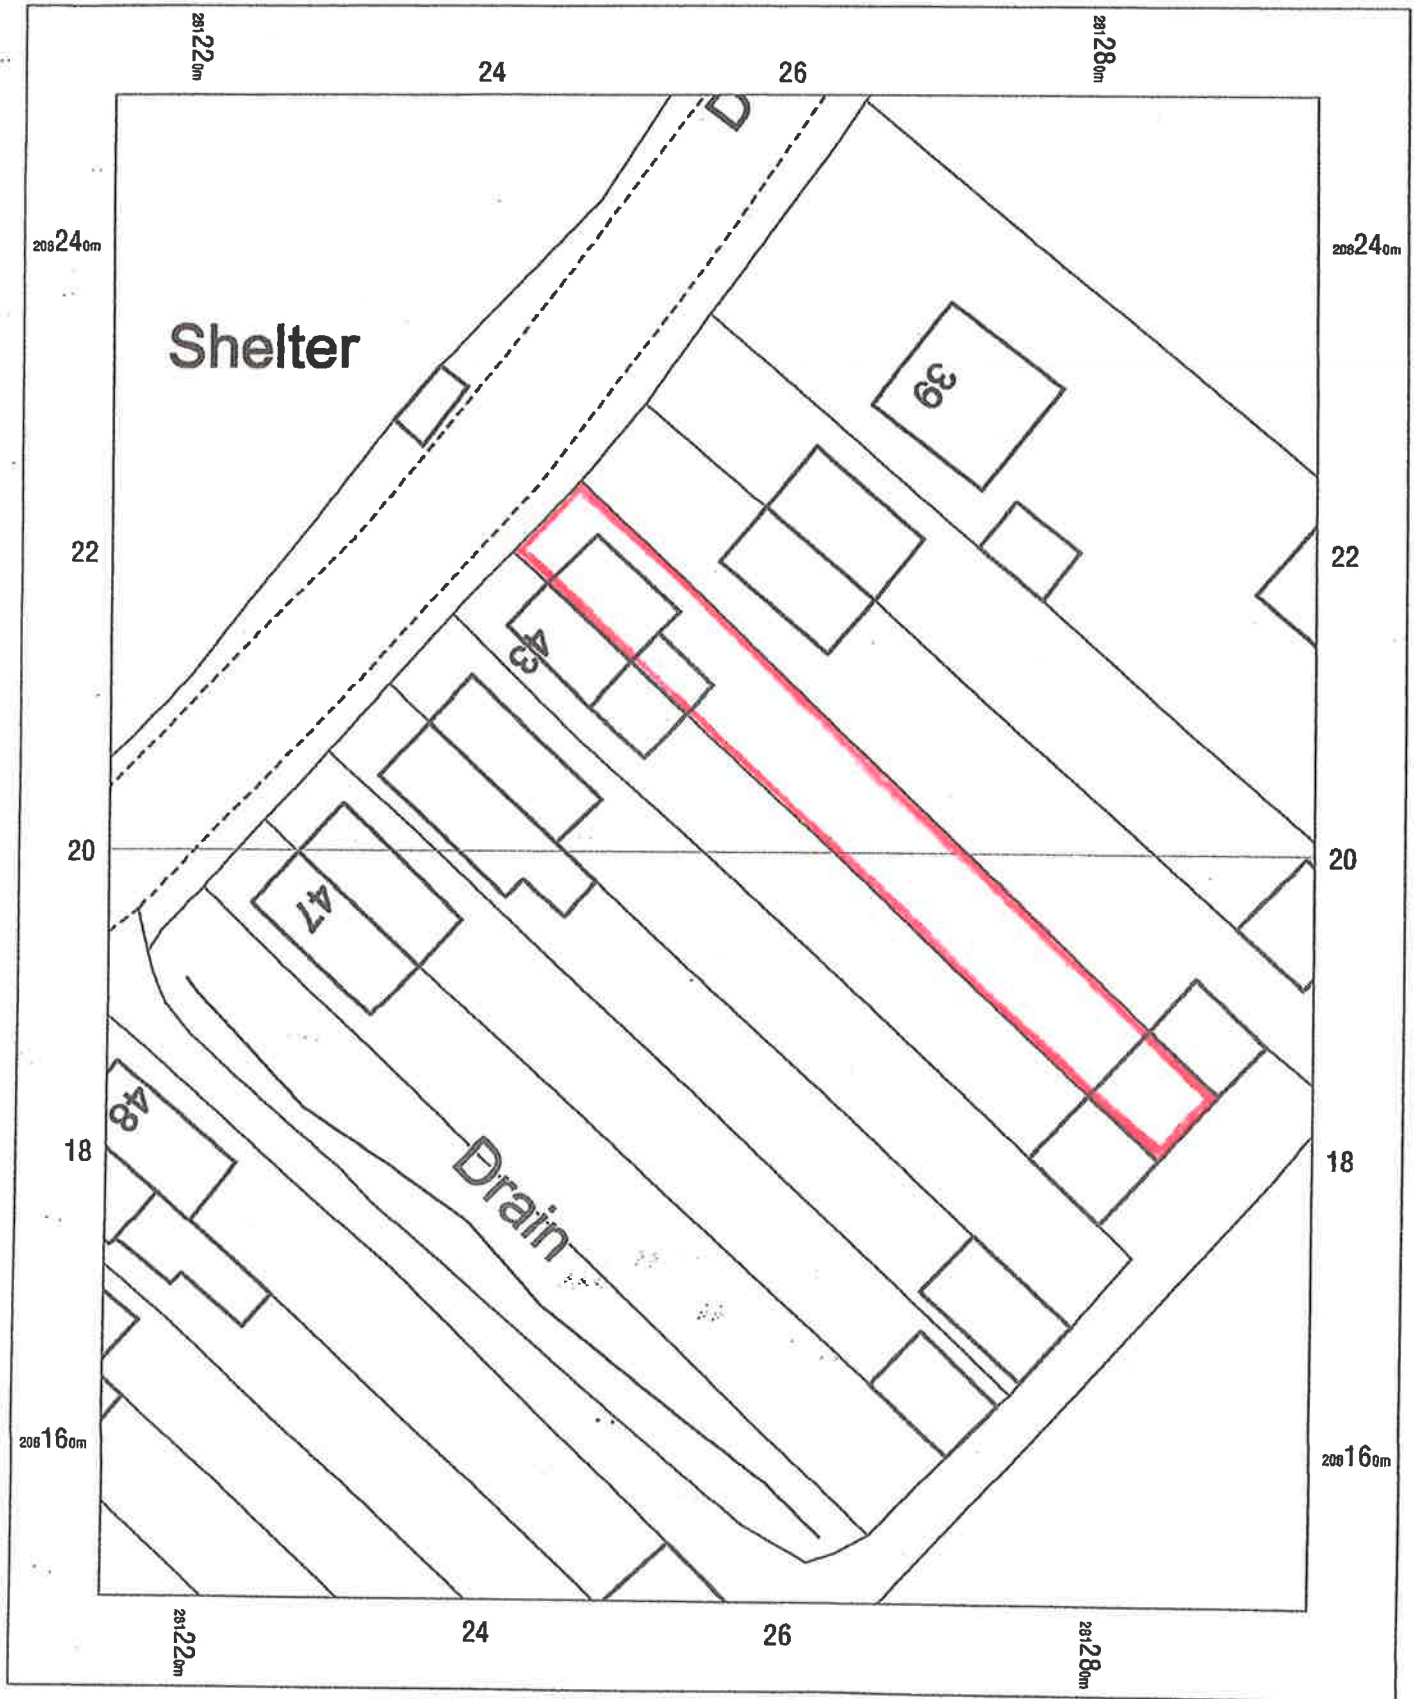

OS MasterMap 1250/2500/10000 scale
Wednesday, December 11, 2019, ID: BLdT-00847577
www.planningapplicationmaps.co.uk

1:500 scale print at A4, Centre: 281255 E, 208200 N

©Crown Copyright Ordnance Survey. Licence no. 100051661

