


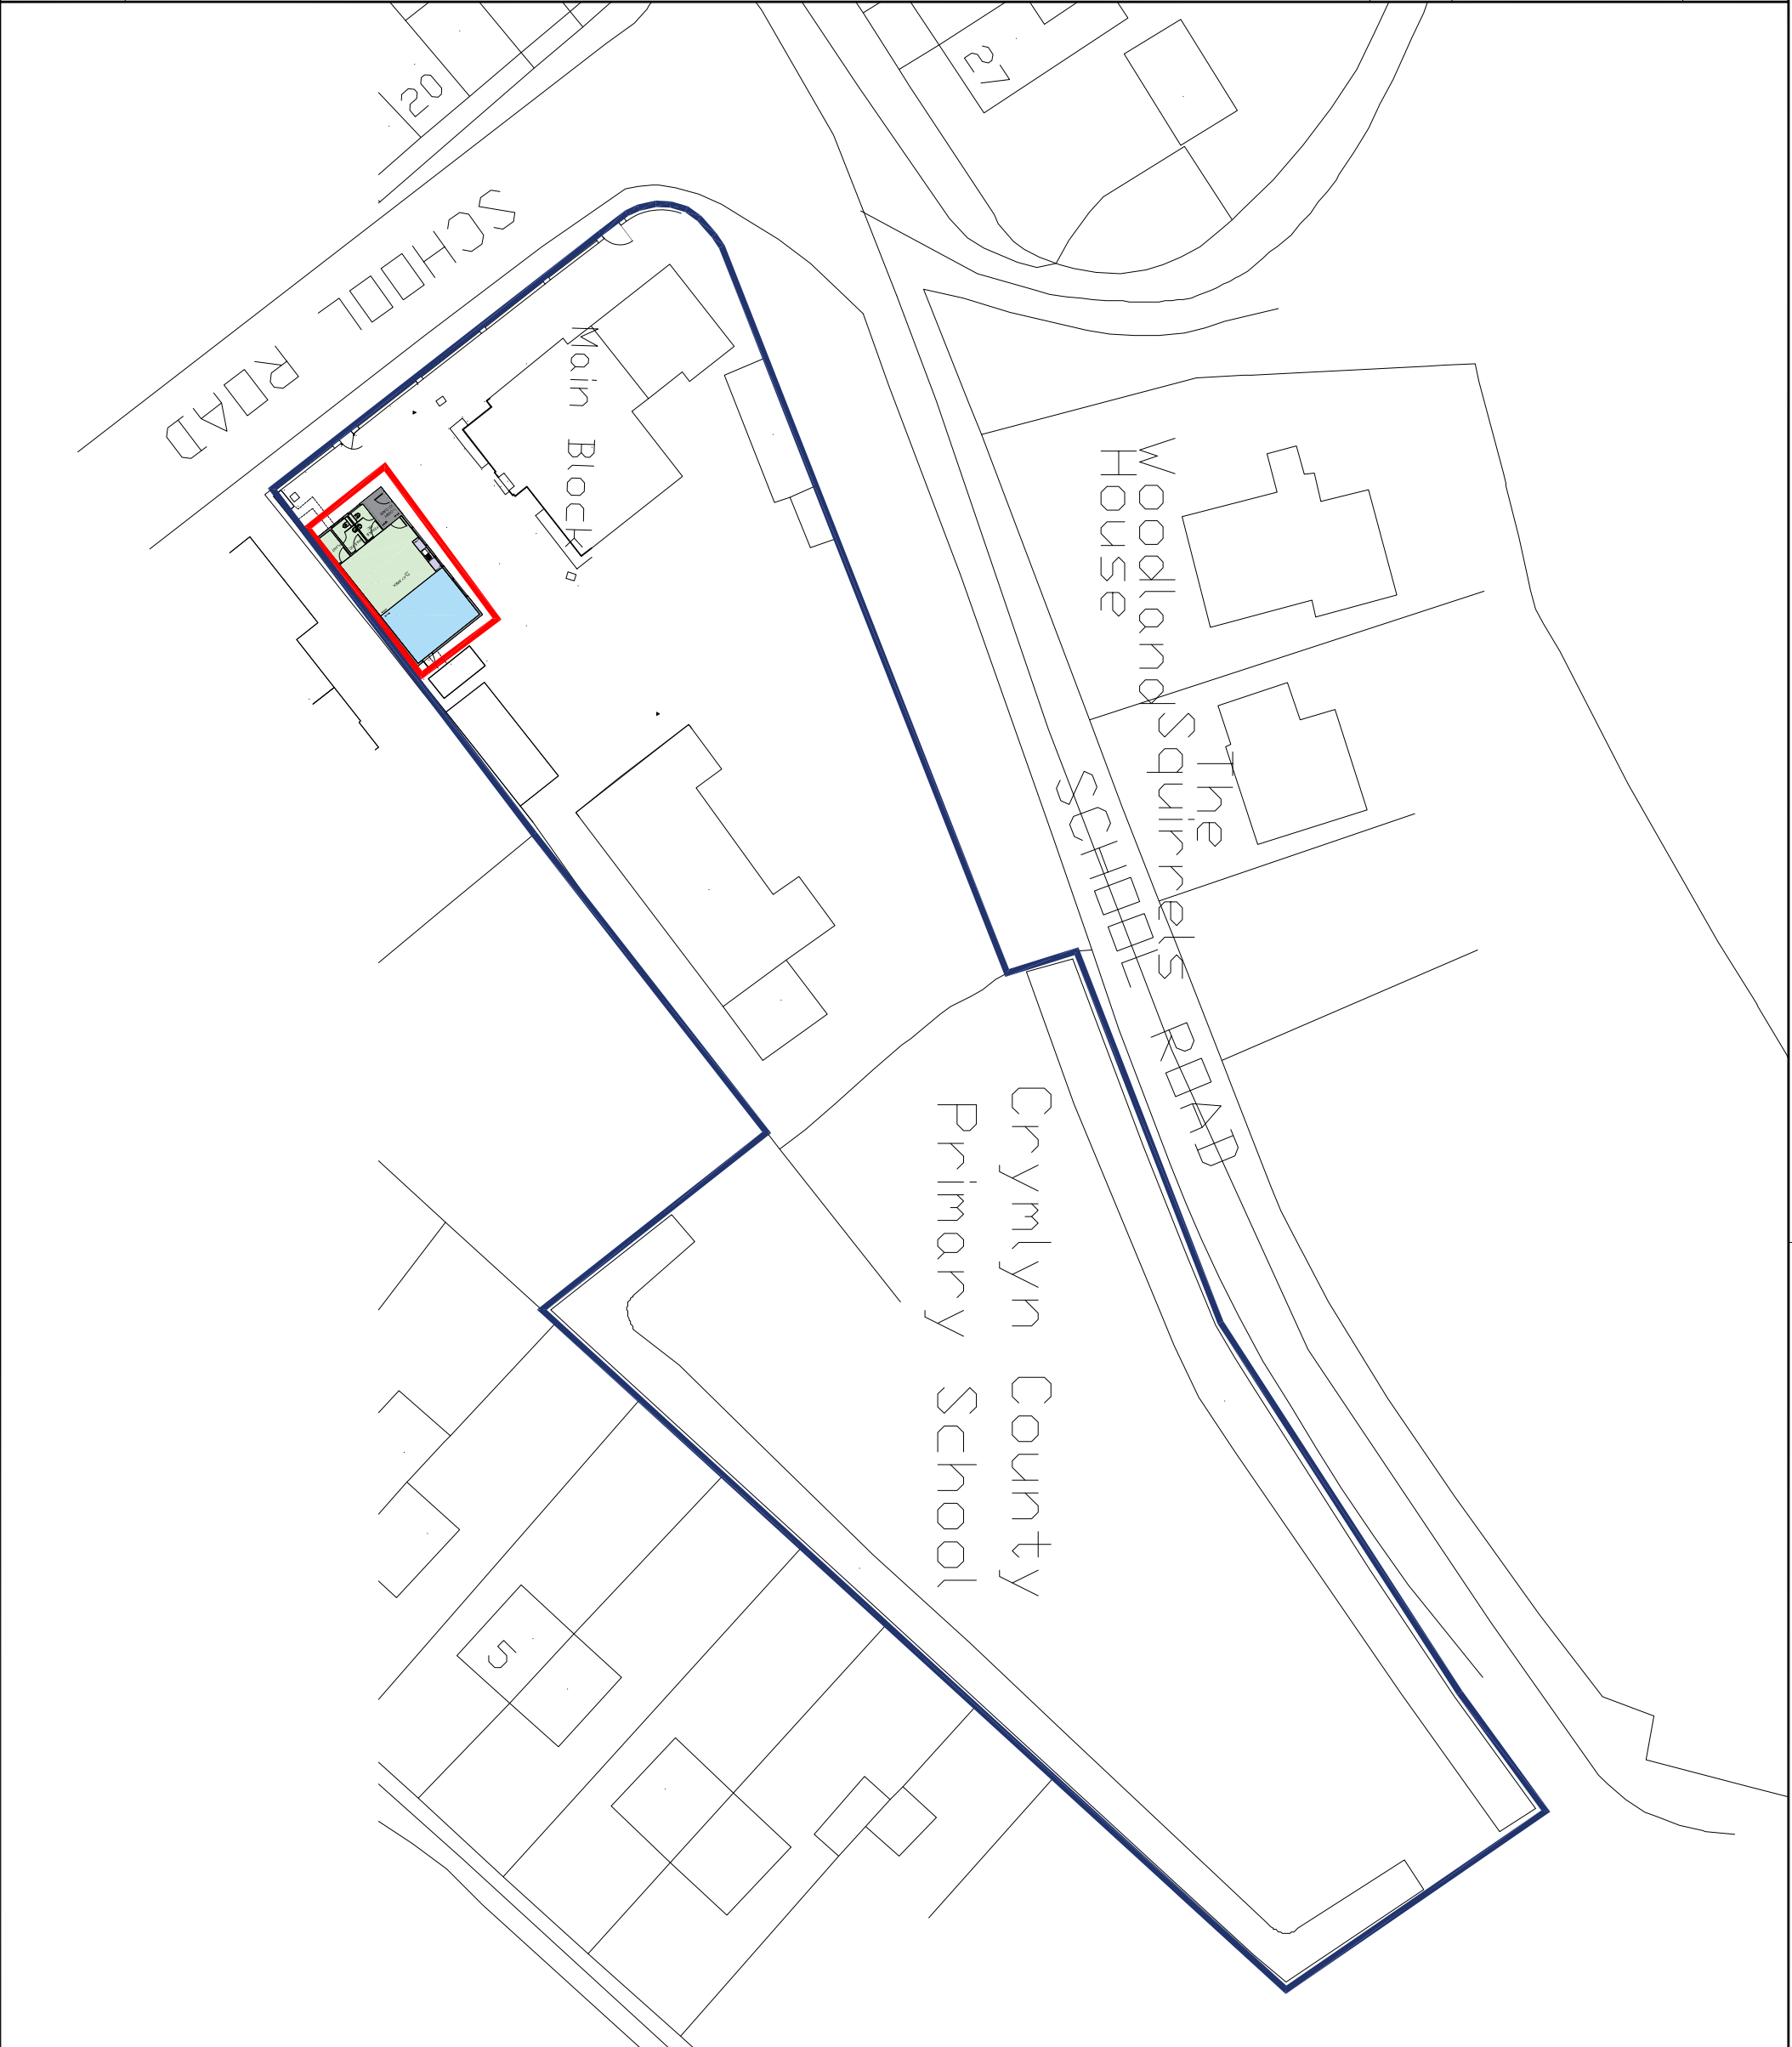

NOTES

1. All dimensions in millimetres unless otherwise stated.

|     |                      |     |    |        |
|-----|----------------------|-----|----|--------|
| A   | UPDATED AS DISCUSSED | WGH |    | DEC 19 |
| Rev | Details              | Dr  | Ch | Apr    |
|     |                      |     |    | Date   |



**Neath Port Talbot**  
**Castell-nedd Port Talbot**  
County Borough Council Cynghor Bwrdeistref Sirol

*Making a difference Gwahaniaeth er gwell*

**PROPERTY & REGENERATION**  
**Gareth Nutt B.Sc(Hons), M.Sc., DMS, FRICS**  
**CORPORATE DIRECTOR OF ENVIRONMENT**  
**THE QUAYS, BRUNEL WAY**  
**BAGLAN ENERGY PARK SA11 2GG**  
[www.nptc.gov.uk](http://www.nptc.gov.uk)

Project

CRYMLYN PRIMARY SCHOOL

Drawing Title

PROPOSED NEW DEMOUNTABLE  
SITE / LOCATION PLAN

|          |                   |         |  |          |
|----------|-------------------|---------|--|----------|
| File No. | Property Ref. No. |         |  |          |
| Drawn    | WGH               | Checked |  | Approved |
| Date     | DEC 19            | Date    |  | Date     |
| Scales   | 1:500@A3          |         |  |          |

|             |             |      |   |
|-------------|-------------|------|---|
| Drawing No. | A1174 - 305 | Rev. | A |
|-------------|-------------|------|---|