

Rev.

Dgs No.

TYPICAL SIDE ELEVATION FROM SCHOOL YARD

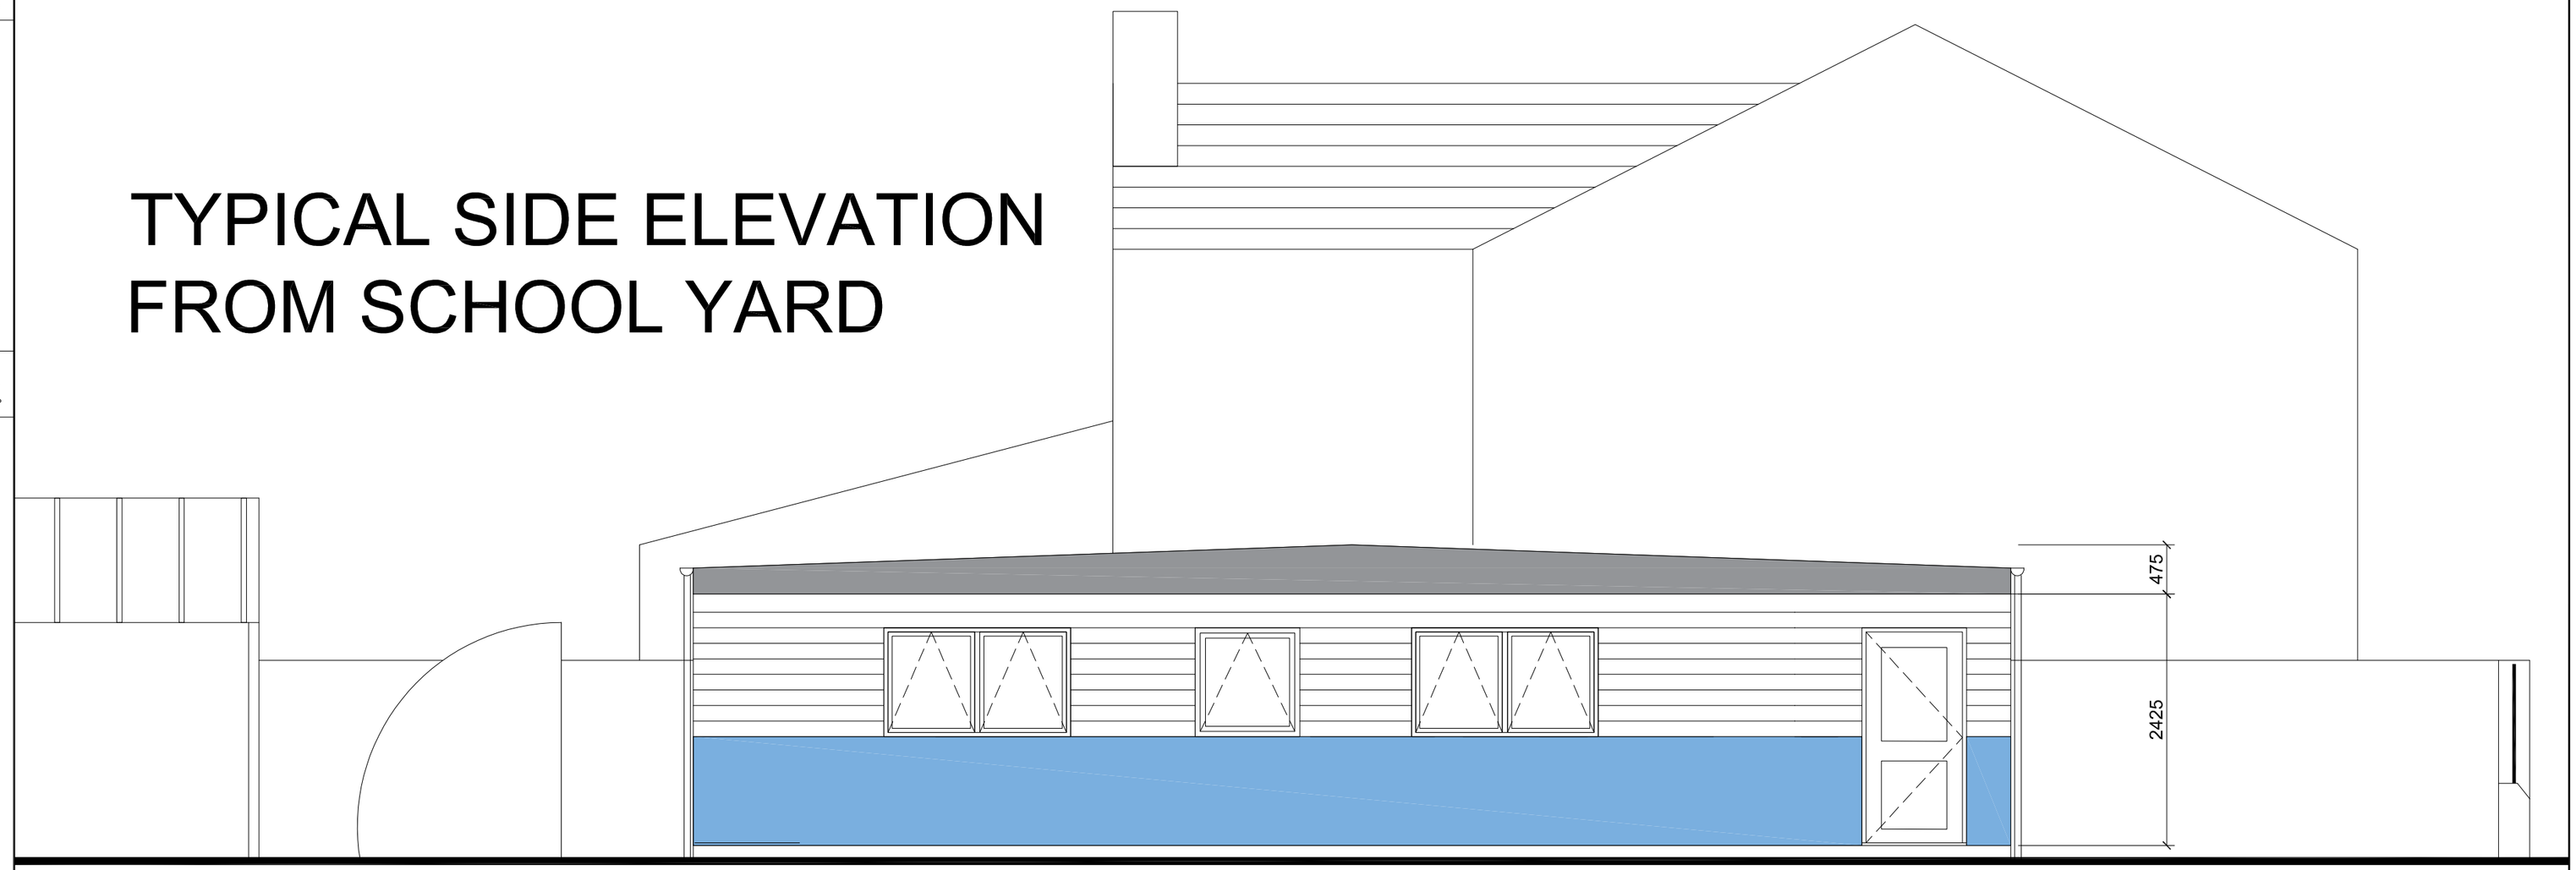

TYPICAL END ELEVATION FROM HEOL YR YSGOL

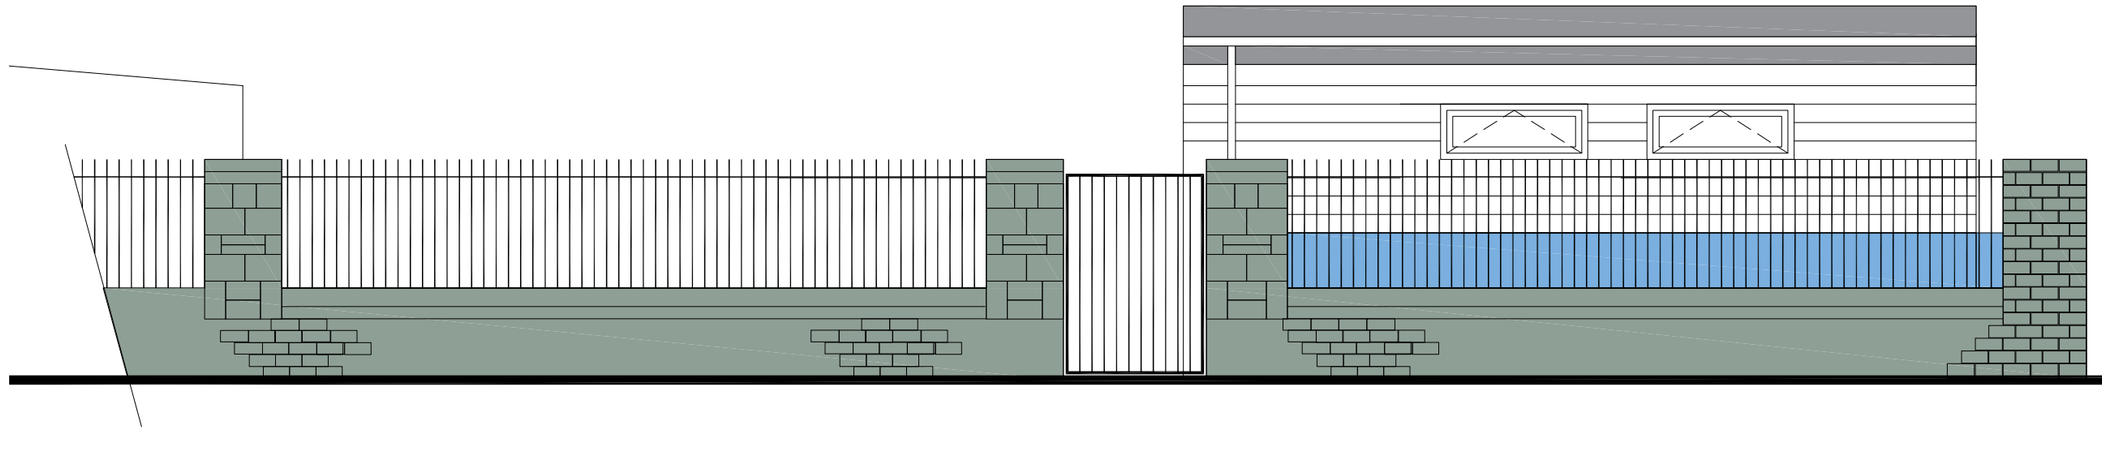

Project

NOTES

1. All dimensions in millimetres unless otherwise stated.

Rev	Details	Dr	Ch	Apr	Date
A	UPDATED AS DISCUSSED	WGH			DEC 19

Neath Port Talbot
Castell-nedd Port Talbot
County Borough Council Cyngor Bwrdeistref Sirol
Making a difference *Gwahaniaeth er gwell*

PROPERTY & REGENERATION
Gareth Nutt B.Sc(Hons), M.Sc., DMS, FRICS
CORPORATE DIRECTOR OF ENVIRONMENT
THE QUAYS, BRUNEL WAY
BAGLAN ENERGY PARK SA11 2GG
www.npt.gov.uk

Project
CRYMLYN PRIMARY SCHOOL

Drawing Title
DEMOUNTABLE TYPICAL ELEVATIONS

File No.		Property Ref. No.			
Drawn	WGH	Checked		Approved	
Date	DEC 19	Date		Date	
Scales	1:50@A2				

Drawing No.	Rev.
A1174 - 205	A

THIS IS A C.A.D. PRODUCED DRAWING AND SHOULD NOT BE AMENDED BY HAND.