
ARCHICAD EDUCATION VERSION

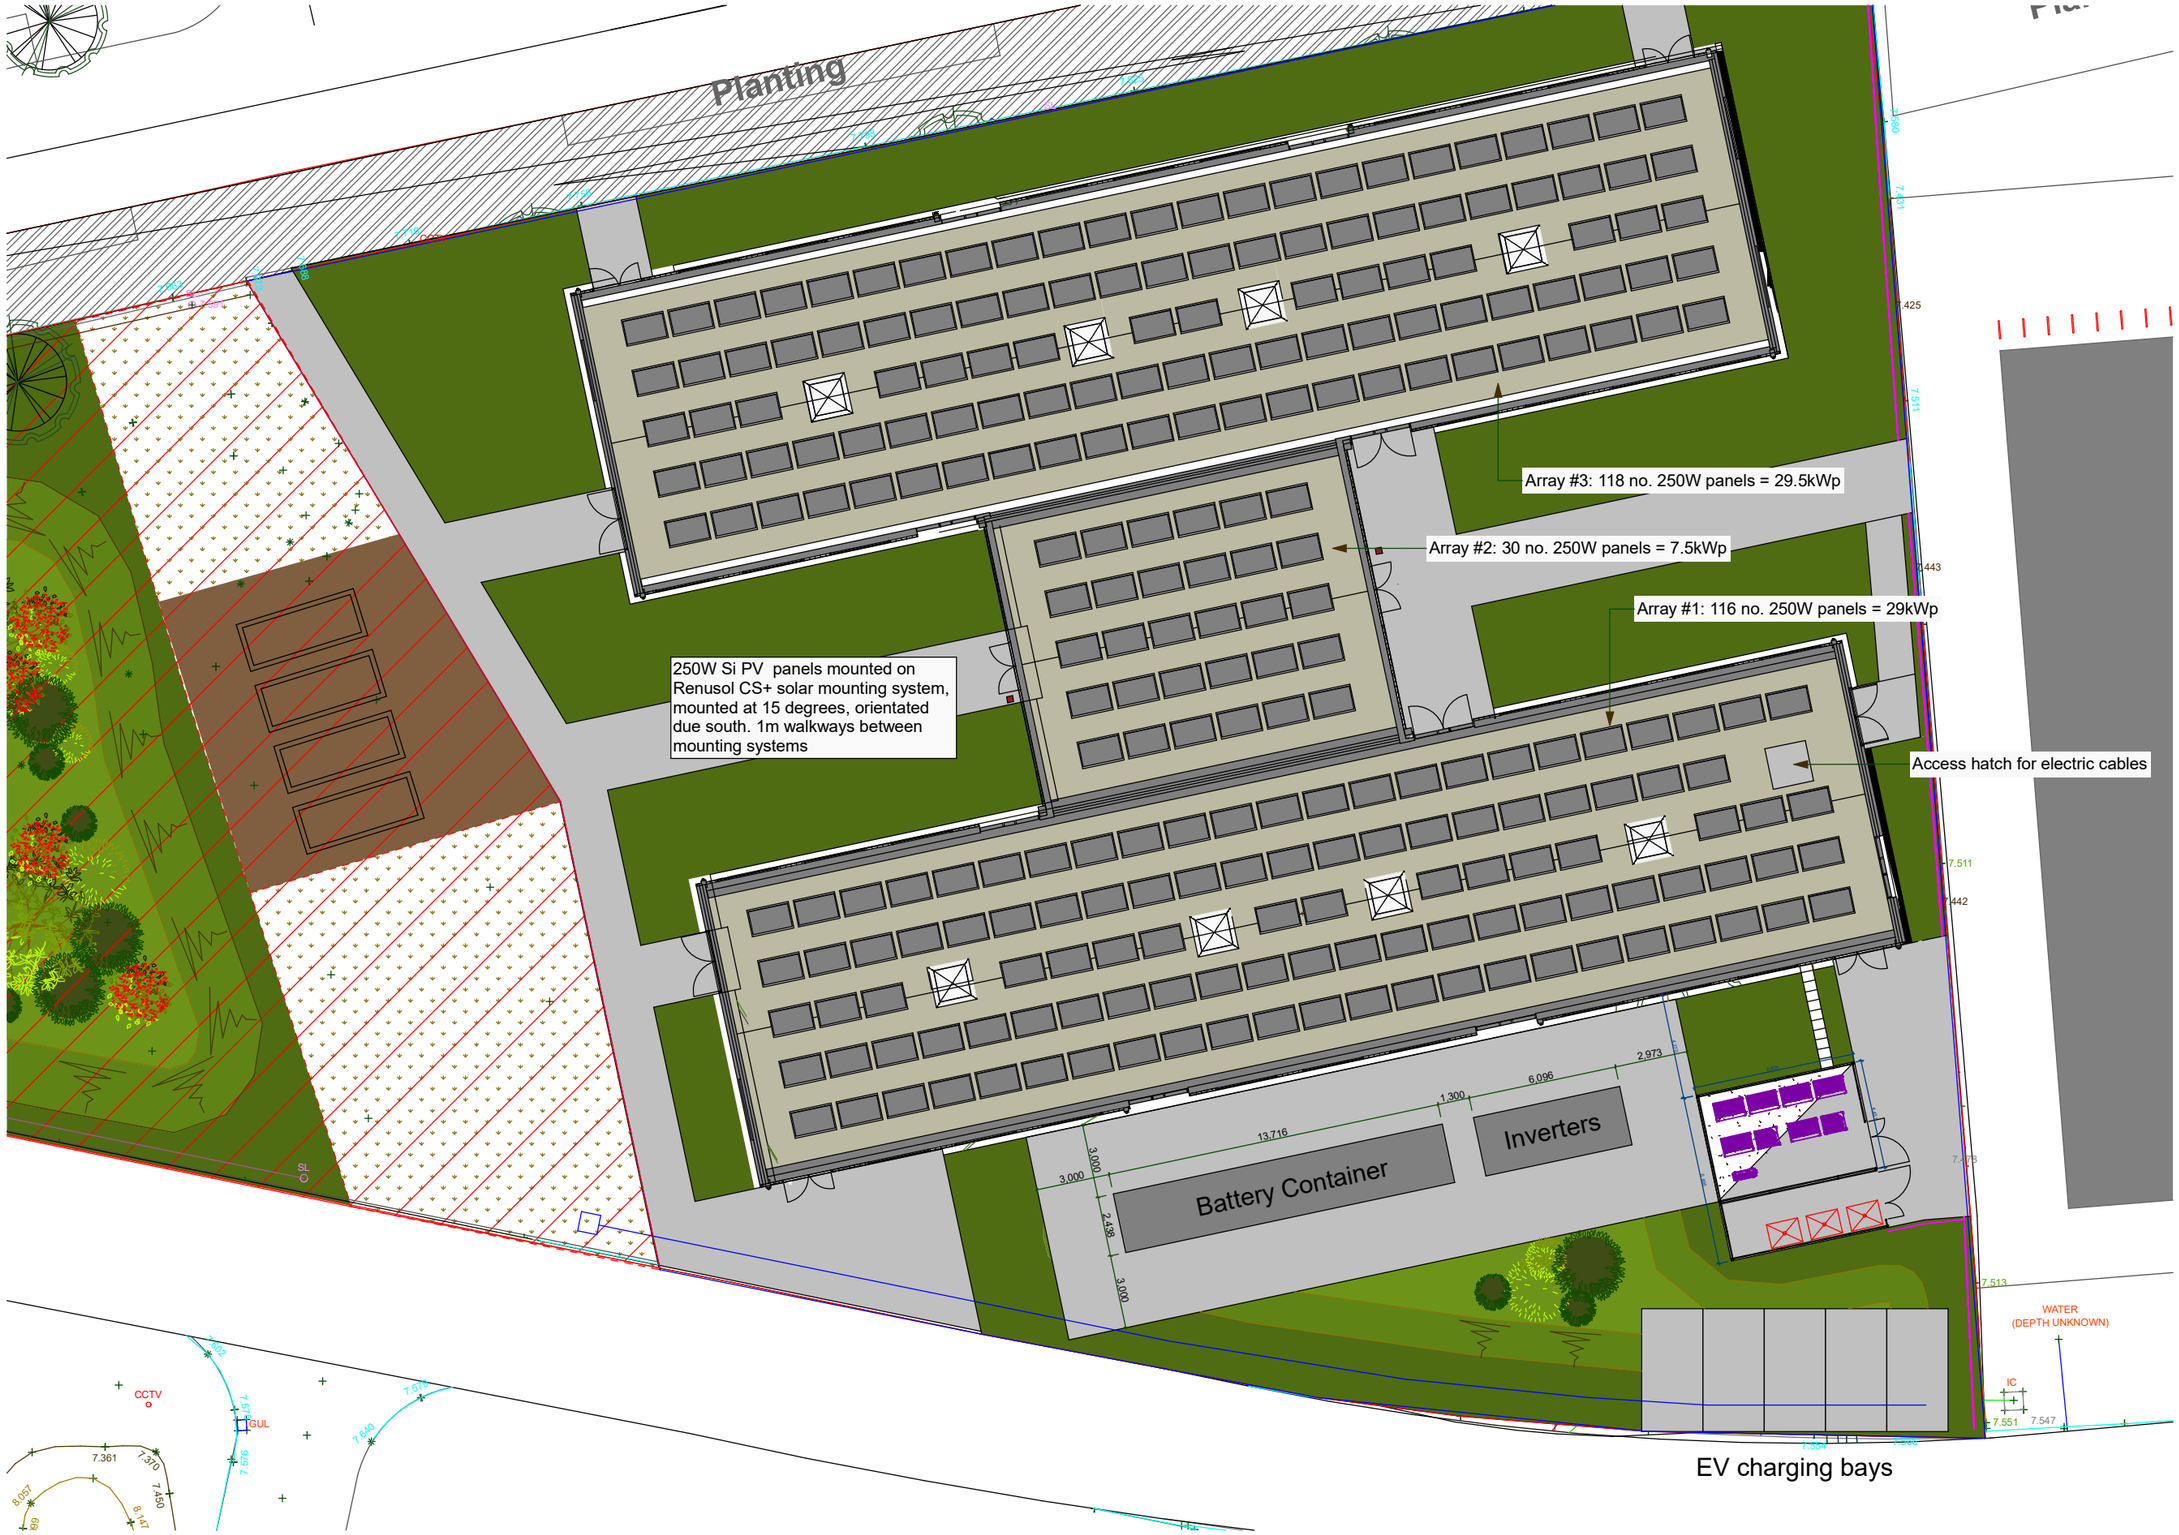

The copyright of this drawing remains the property of **Swansea University**

Job Title	Drawing Name	Drawing Scale	Date	Layout ID	Revision
Temporary Teaching Facility PV & Battery additions	Proposed Site Layout - Battery & PV System	1:250 @ A3	December 2019	**ABC-P01**	