



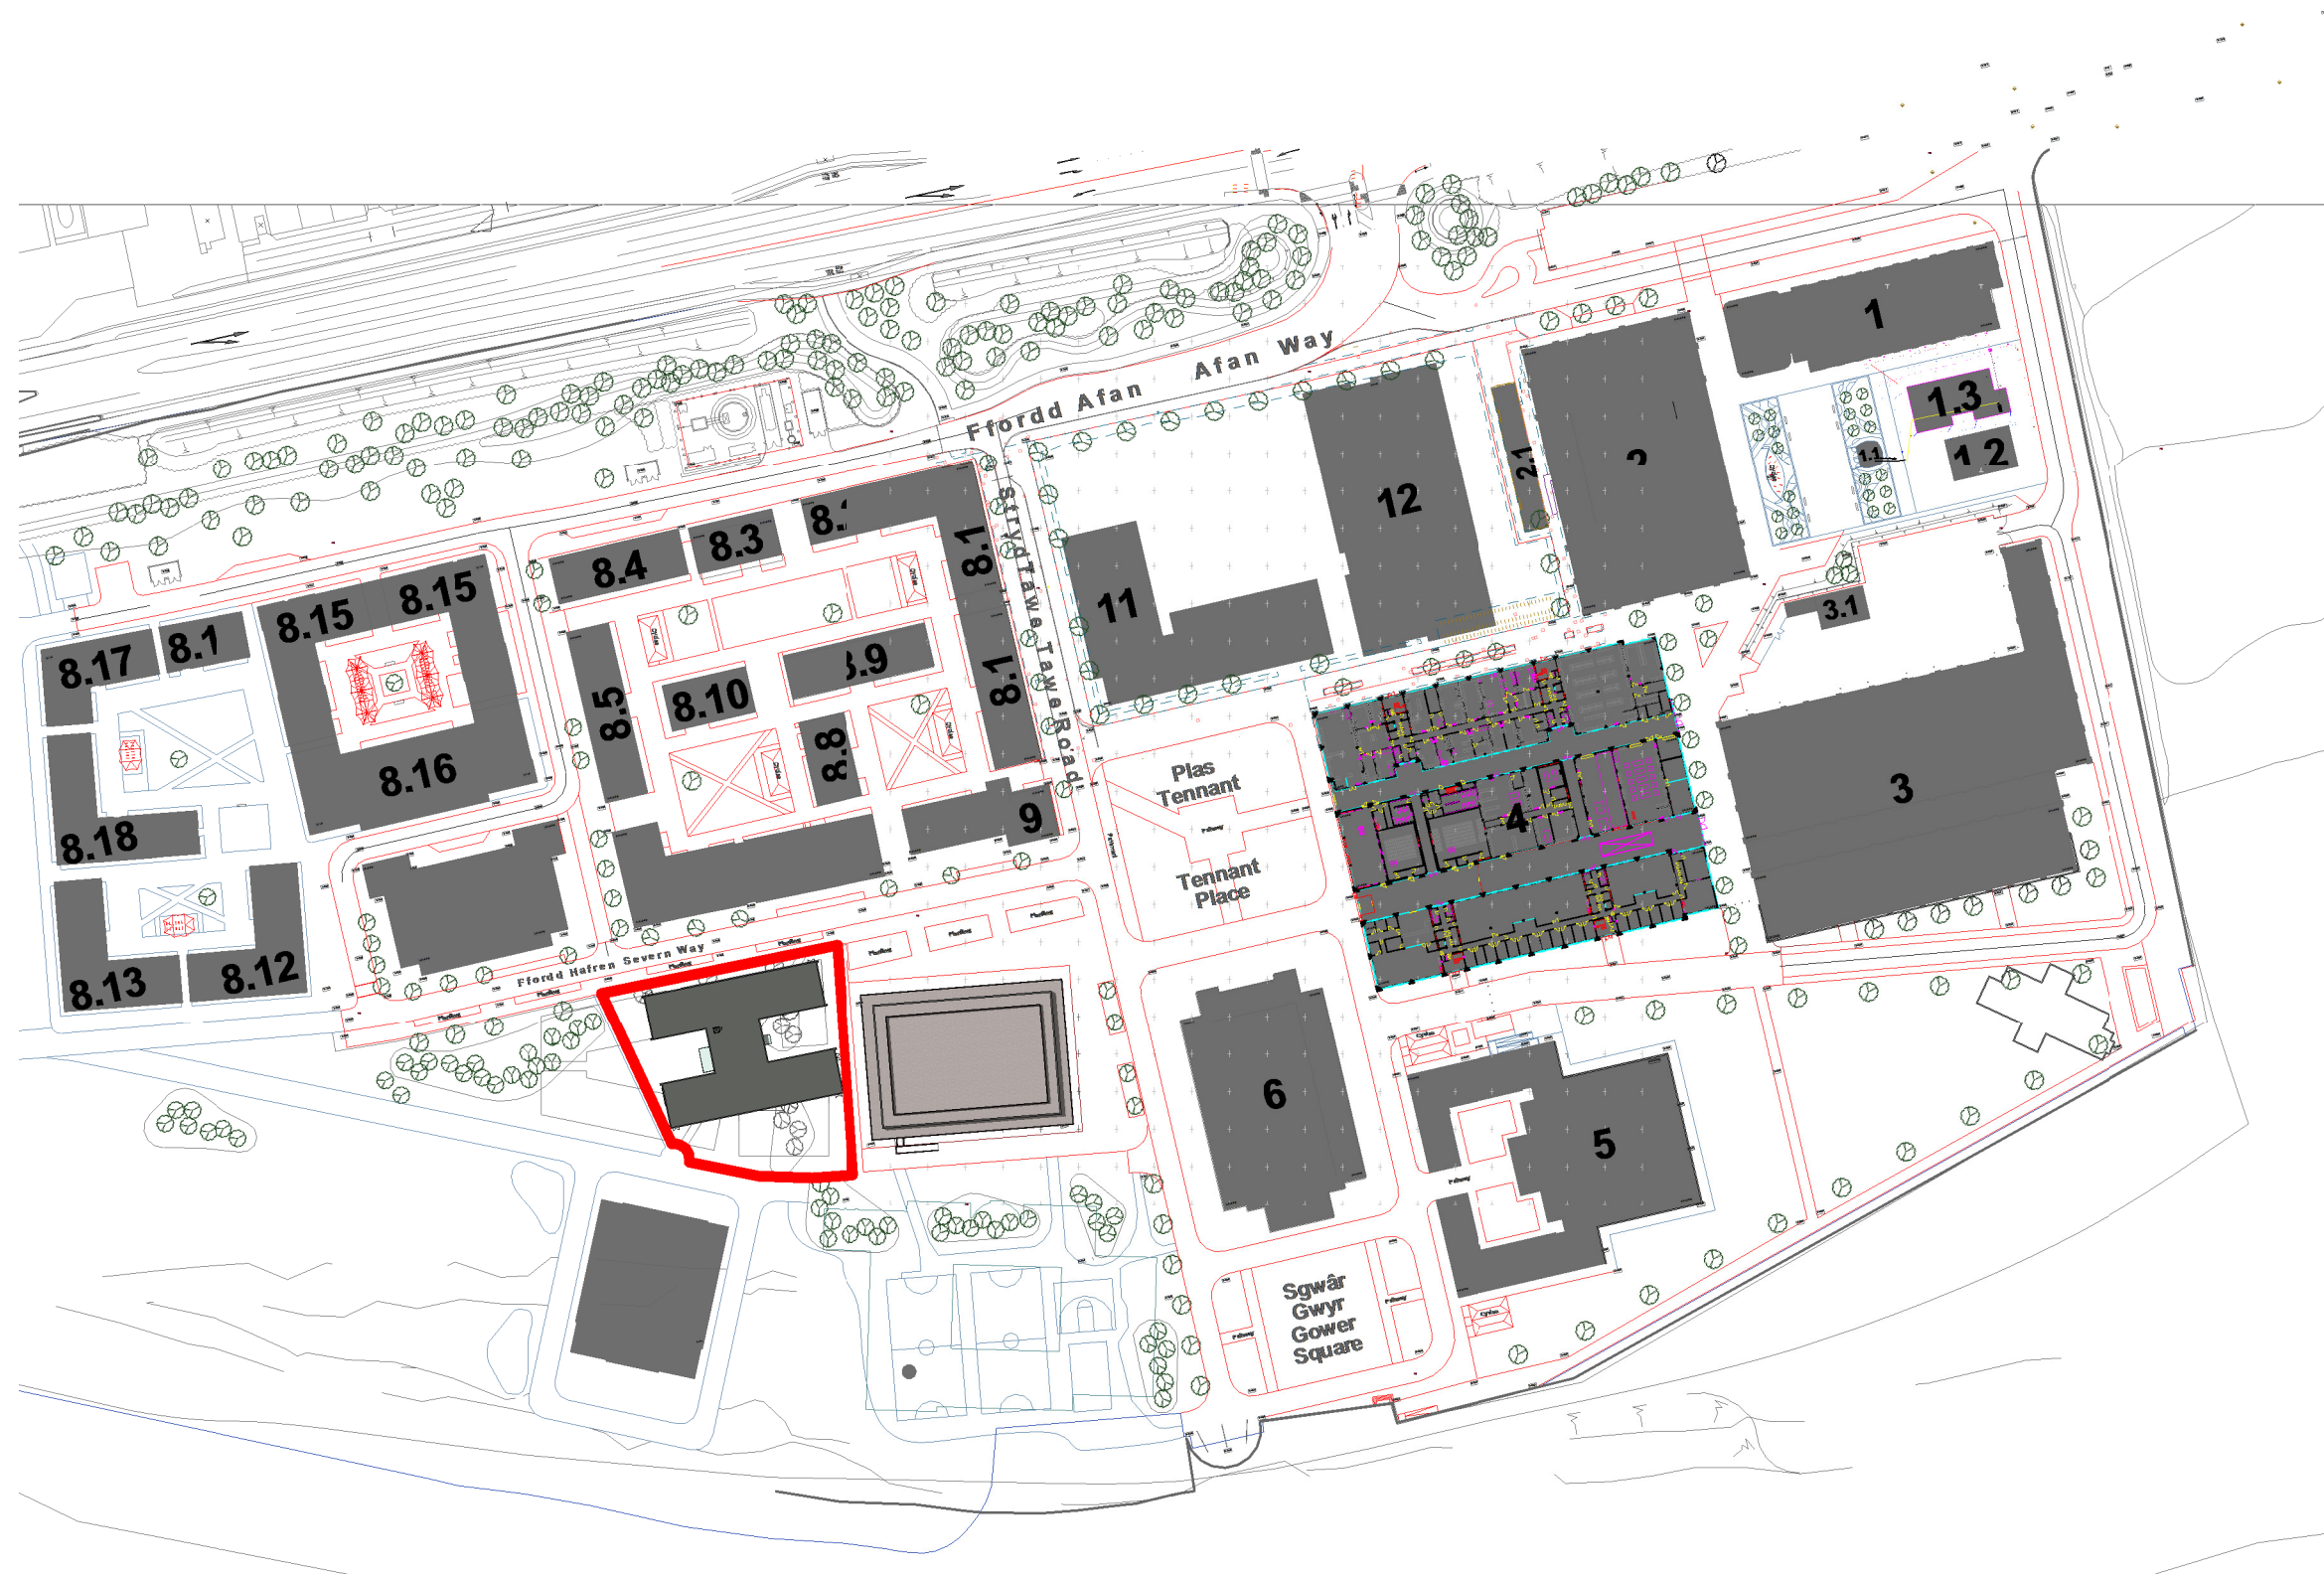

Site Location
1 : 2000

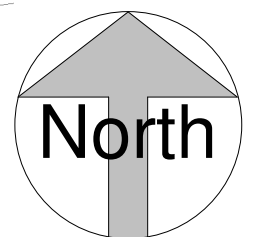

This drawing must not be scaled.
Figured dimensions and levels to be used.
Any inaccuracies must be notified to the architect.
Detail drawings and large scale drawings take precedence over smaller drawings.

A3

THIS DRAWINGS IS COPYRIGHT ©

Registered Office: Powell Dobson, Suite 1F, Building One, Eastern Business Park, Wern Fawr Lane, Old St Mellons, Cardiff CF3 5EA. Powell Dobson is a trading name of Powell Dobson Ltd a company registered in England and Wales No 3873802.

Rev

Chk'd:

PRELIMINARY	
PLANNING	✓
DESIGN	
TENDER	
CONSTRUCTION	

powelldobson
ARCHITECTS

Cardiff . Swansea . London

t +44 (0)33 33 201 001

www.powelldobson.com

Twitter icon @PDArchitects

DWG NO.	PDA					A (05)100		
	SITE	ORG	VOL	LEVEL	DR TYPE	DIS	NUMBER	REV
Job Ref:	18134							
Contract:	Temporary Teaching Facility Bay Campus							
Title:	Site Location Plan							
Scale:	1 : 2000							
Date:	28/02/18							
Drawn:	Author							
Checked:	Checker							

F:\Union Square Projects\18134 SU Bay Campus - Temporary Teaching Facility\0 - PDA Drawings\4 - Model\CENTRAL FILES\Temporary Teaching Facility - Site A4.rvt