


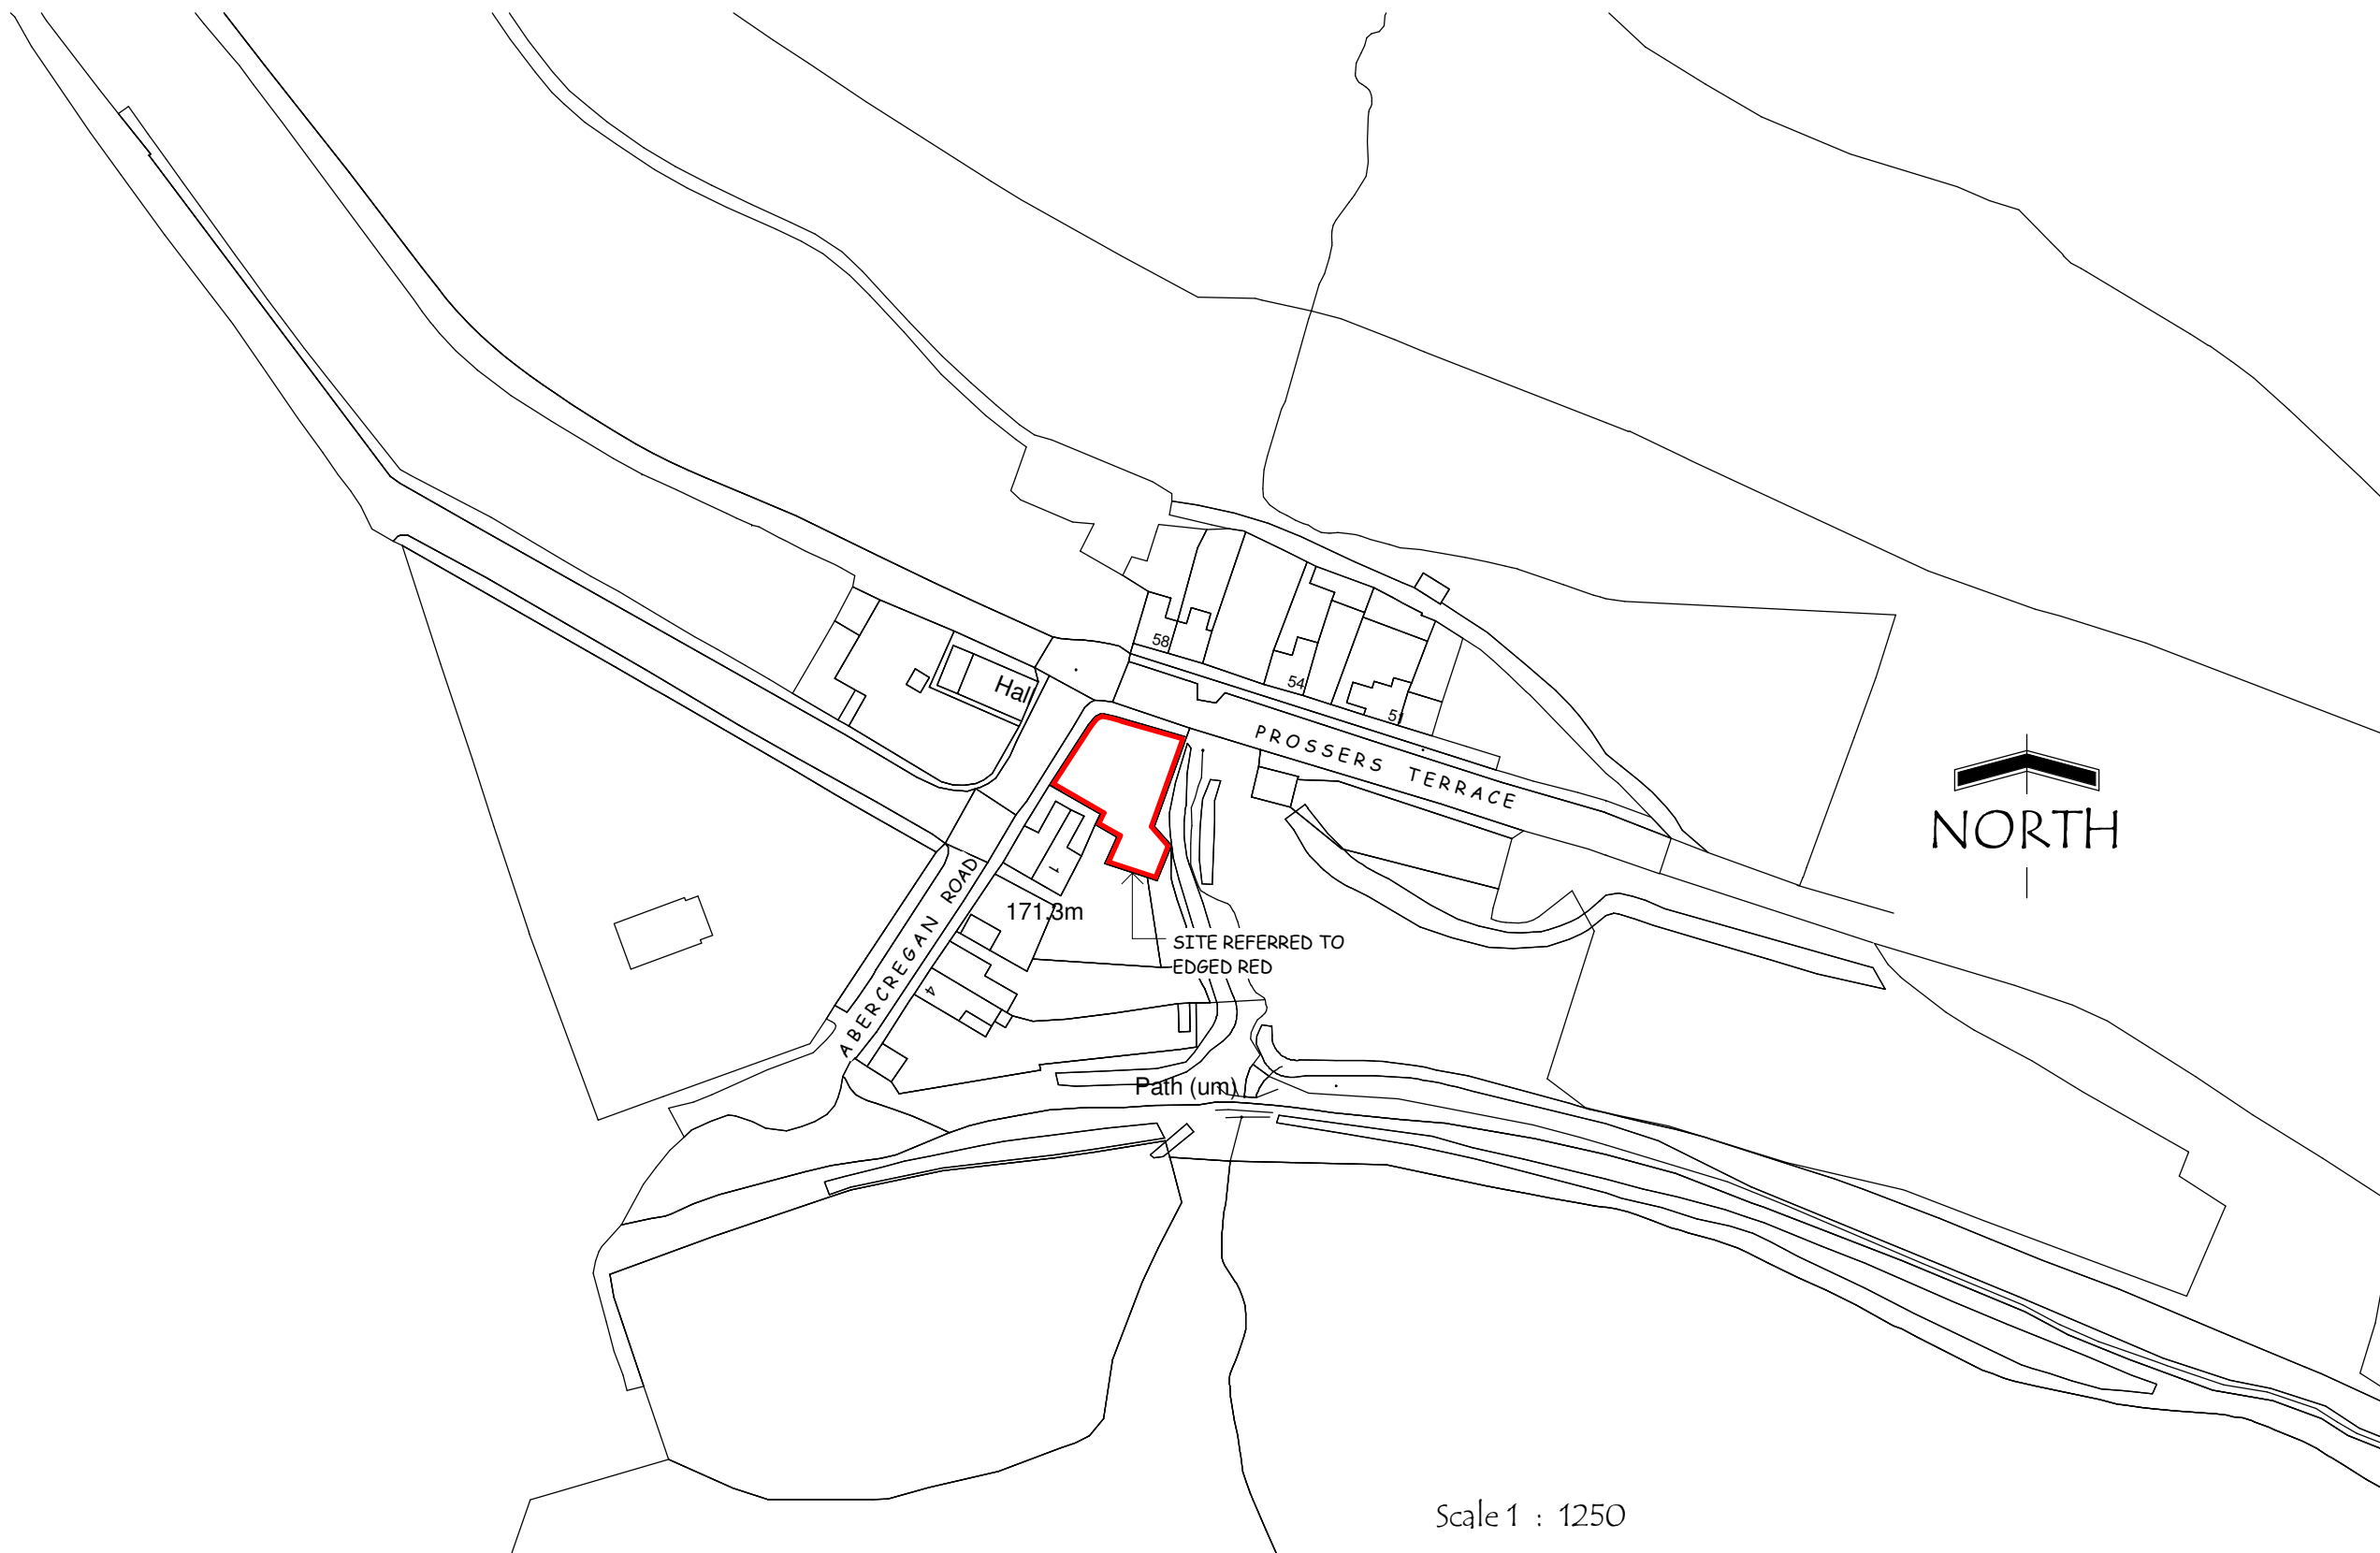

Scale 1 : 1250

PROPOSED DEVELOPMENT at PROSSERS TERRACE,  
CYMMER, PORT TALBOT. SA13 3LD.

LOCATION PLAN

Date 03.10.2019  
Scale 1:1250  
Drawn DG

Dwg No

1912 / 1

REV

REV

DESCRIPTION

DATE