


PROPOSED GROUND FLOOR

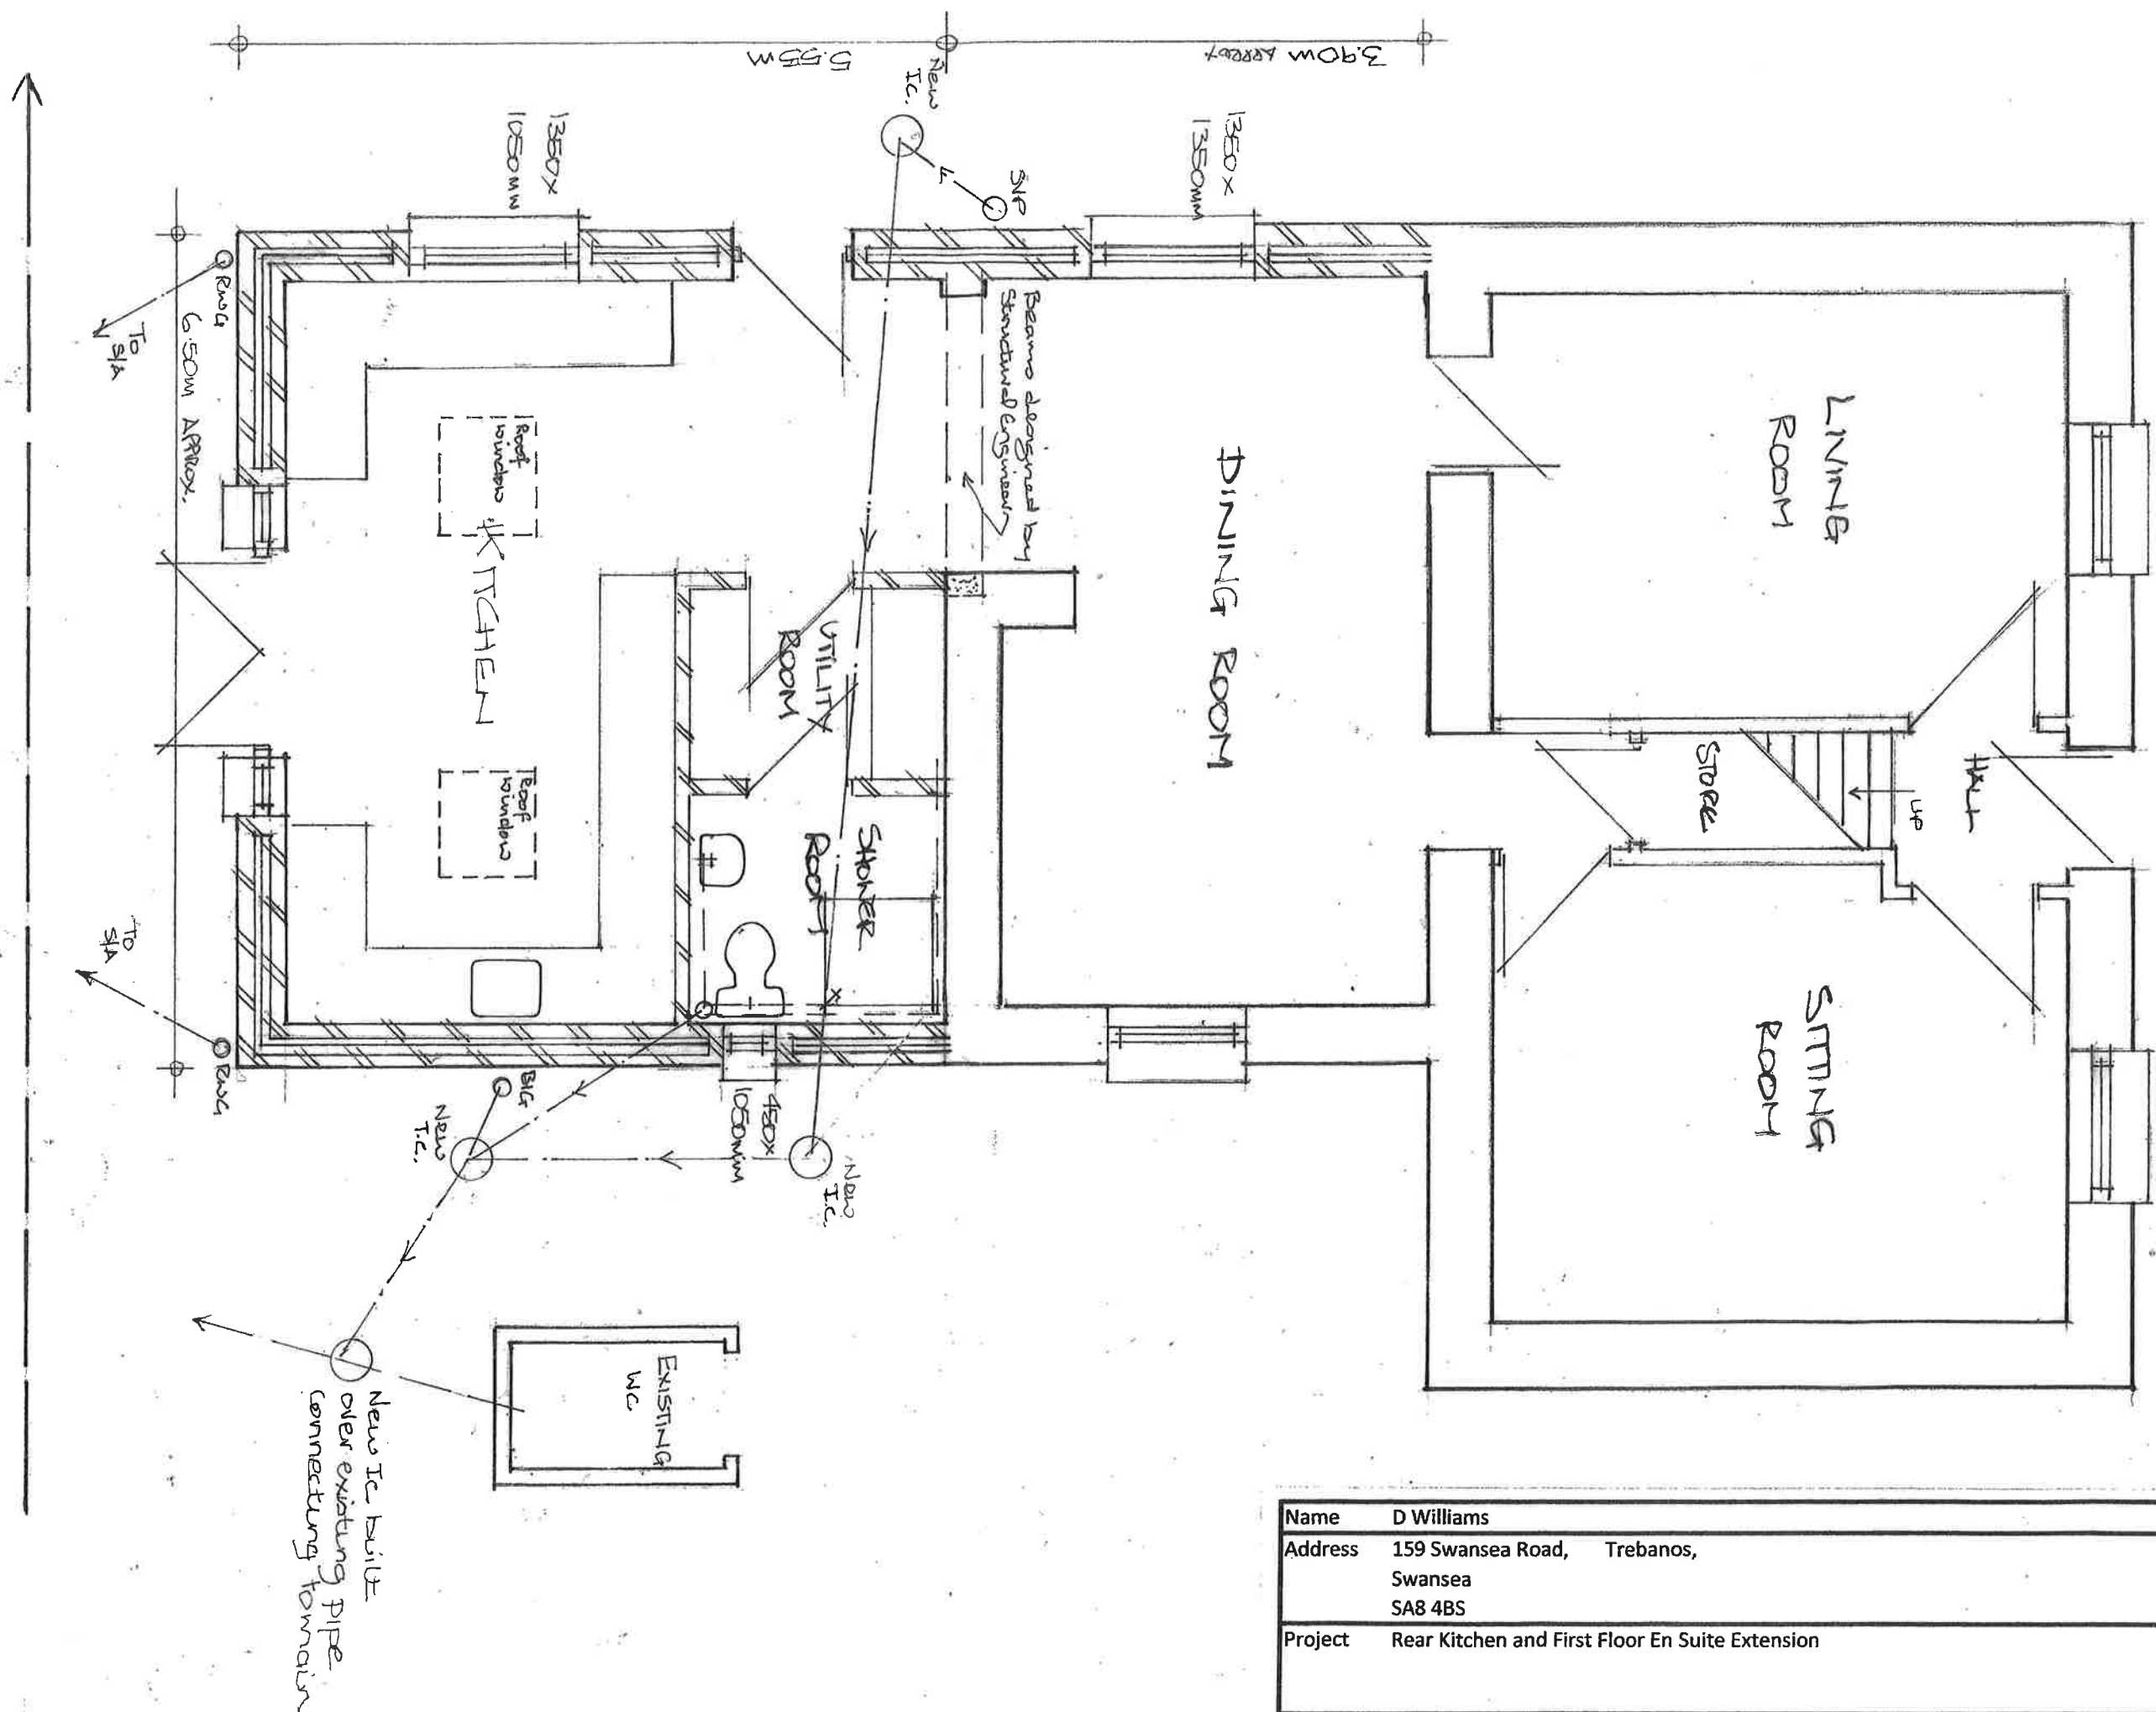

Name	D Williams		
Address	159 Swansea Road, Trebanos, Swansea SA8 4BS		
Project	Rear Kitchen and First Floor En Suite Extension		
Scale	1:50		Drawing No DW/19/02