


PROPOSED FIRST FLOOR

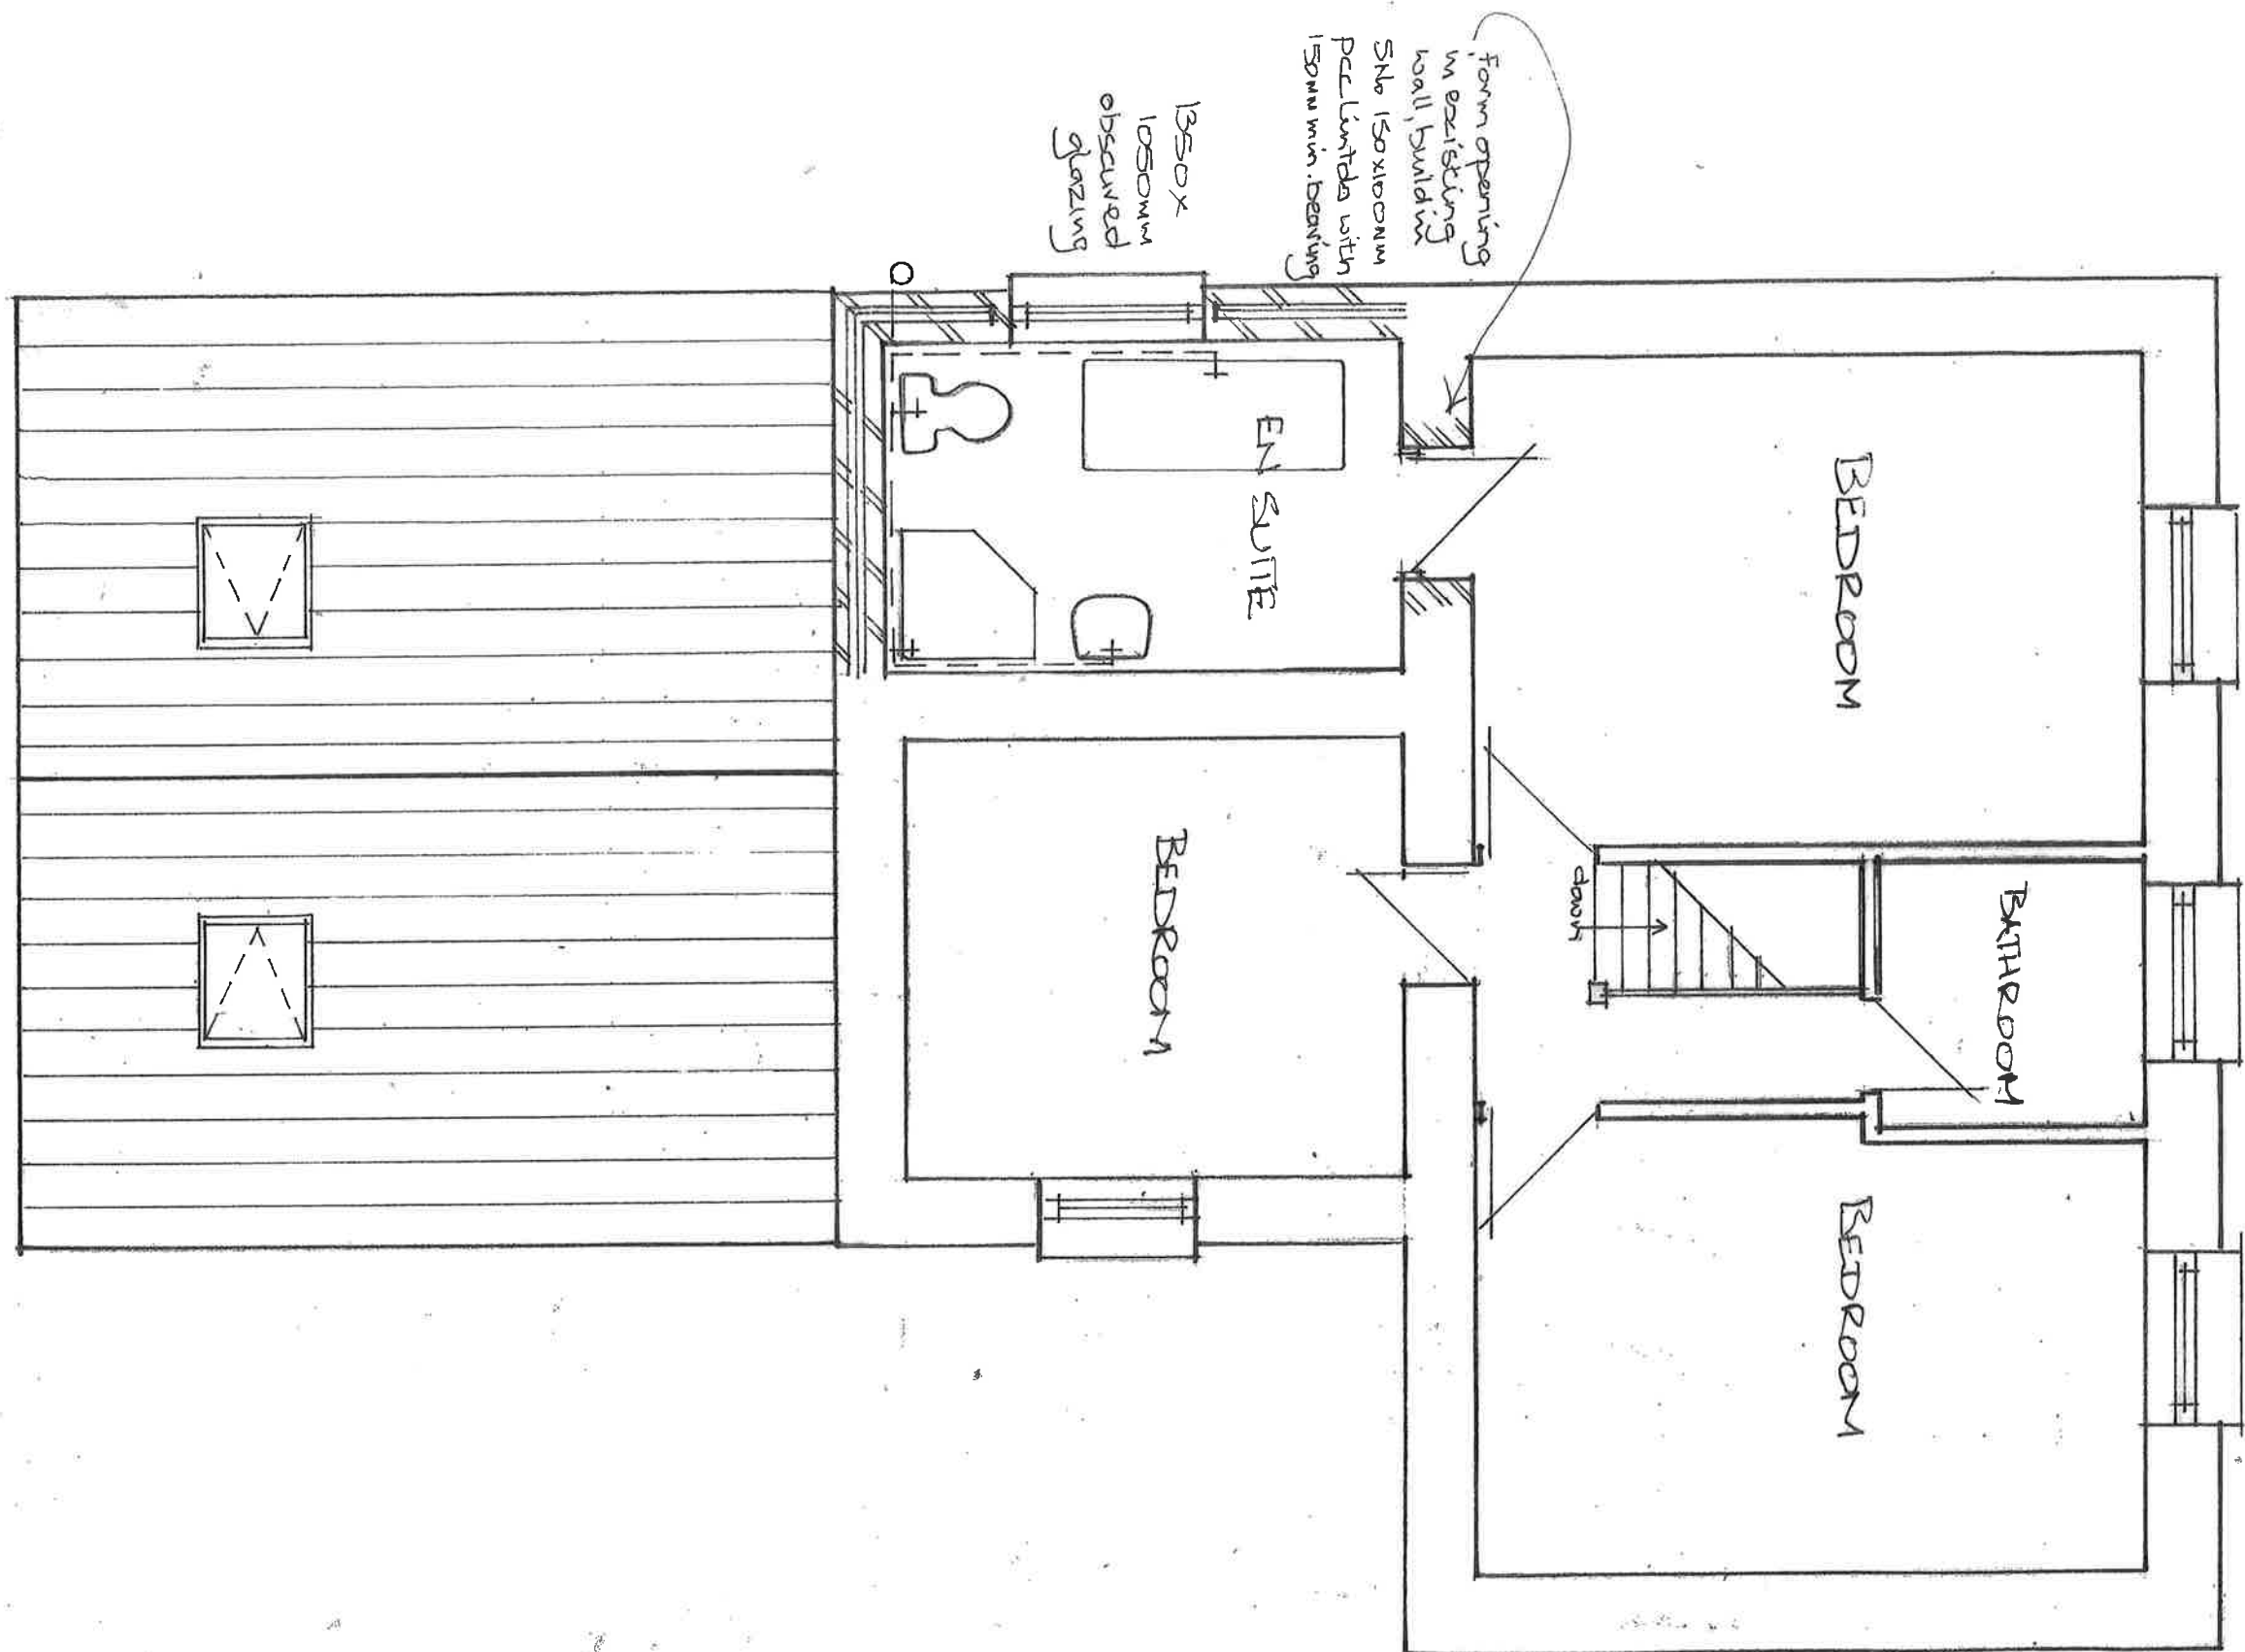

|         |                                                   |            |          |
|---------|---------------------------------------------------|------------|----------|
| Name    | D Williams                                        |            |          |
| Address | 159 Swansea Road, Trebanos,<br>Swansea<br>SA8 4BS |            |          |
| Project | Rear Kitchen and First Floor En Suite Extension   |            |          |
| Scale   | 1:50                                              | Drawing No | DW/19/03 |