
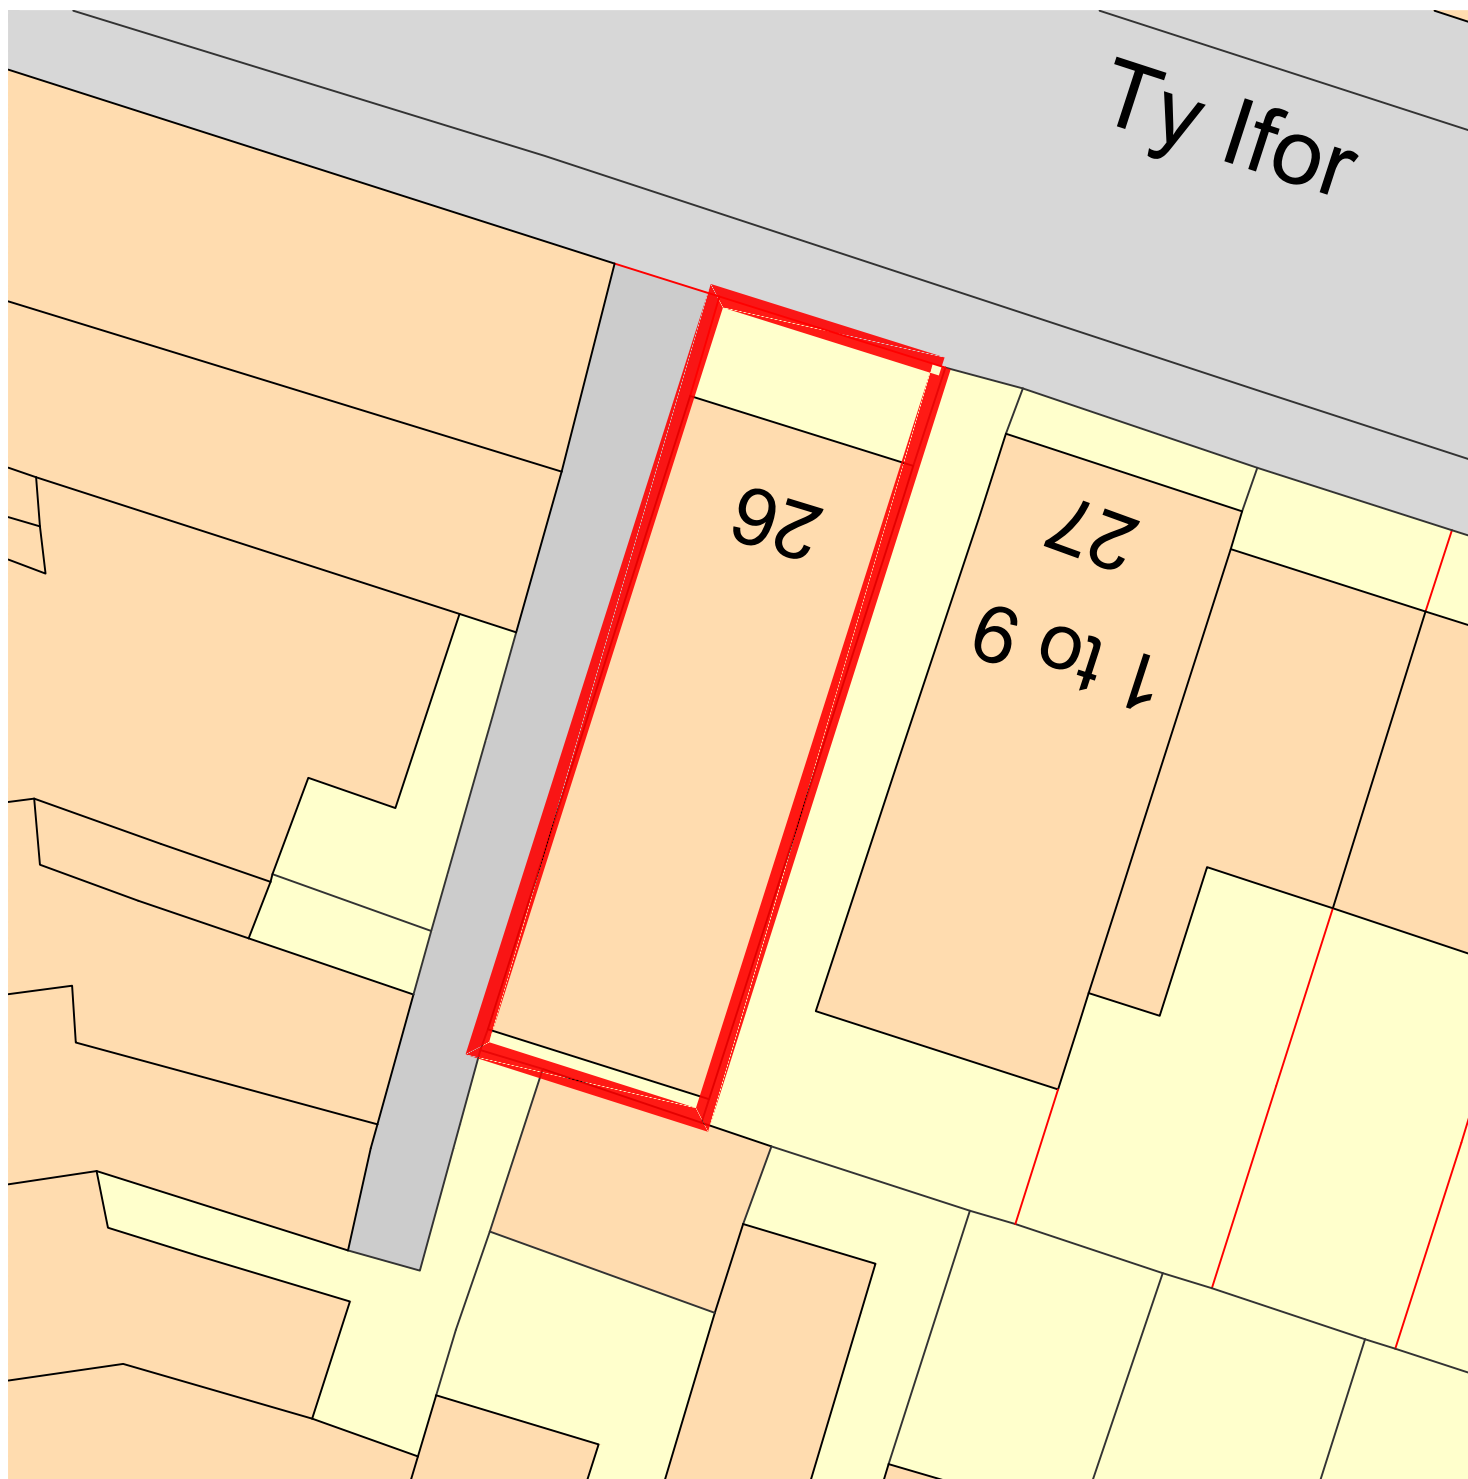


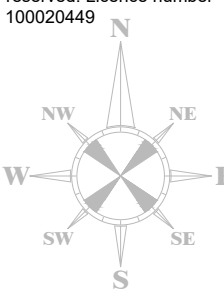

Notes	REVISIONS <table border="1"> <thead> <tr> <th>Rev</th> <th>Comment</th> <th>By</th> <th>Date</th> </tr> </thead> <tbody> <tr> <td> </td> <td> </td> <td> </td> <td> </td> </tr> </tbody> </table>	Rev	Comment	By	Date					Client: Sam Hawking			
Rev	Comment	By	Date										
Ordnance Survey, (c) Crown Copyright 2019. All rights reserved. Licence number 100020449 	THIS DRAWING IS THE COPYRIGHT OF DARKIN ARCHITECTS AND MAY NOT BE COPIED, ALTERED OR REPRODUCED IN ANY FORM OR PASSED TO A THIRD PARTY WITHOUT THEIR CONSENT. DIMENSIONS MUST BE CHECKED AND VERIFIED ON SITE AND ANY DISCREPANCIES SHOULD BE REPORTED TO THE ARCHITECT. THIS DRAWING MUST NOT BE SCALED AND SHOULD BE READ IN CONJUNCTION WITH ALL OTHER CONSULTANT'S DRAWINGS. IF IN DOUBT ASK FOR CONFIRMATION.	Project Title: Extension / Renovation		A4									
		Project Address 1: 26 Alfred Street,		DLD									
		Project Address 2: Neath, SA11 1EF		DLD									
		Drawing Title: Site Block Plan		DLD									
		Date: 03.10.2019	Scale: 1:200	Drawn By: TOM	Ref: RC143								
143 Clifton Street, Cardiff, CF24 1LZ 1 John Street, Llanelli, SA15 1UH 02921 197 196 01554 778 730 info@darkinarchitects.com © Copyright Darkin Architects 2019 RIBA  Chartered Practice		darkin architects drawing on experience											