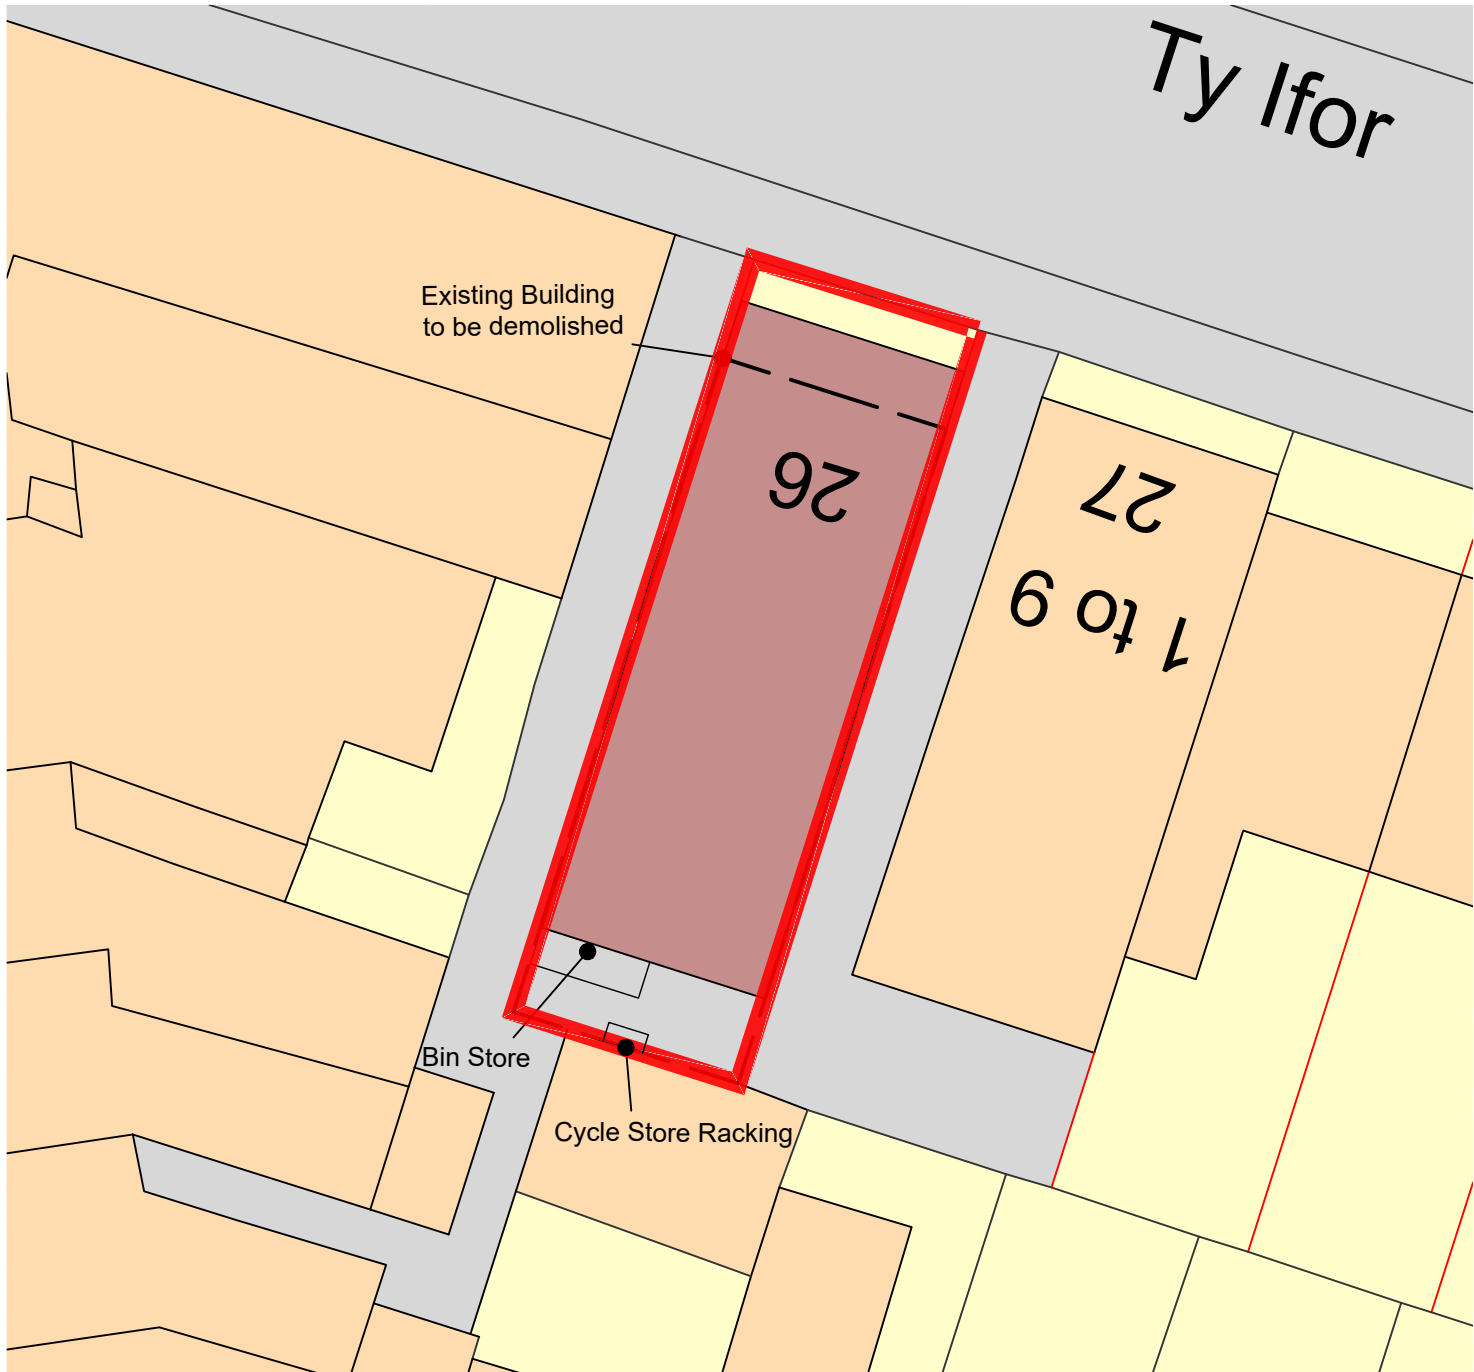


Notes		REVISIONS		Client: Sam Hawking	
Rev	Comment	By	Date	Project Title: Extension / Renovation	
F	Bike Store Racking	SJC	14.10.2019	Project Address 1: 26 Alfred Street,	A4
E	Site rotated	TOM	04.10.2019	Project Address 2: Neath, SA11 1EF	Checked by DLD
D	Scale Bar Added. North Point Corrected.	DLD	12.02.2019	Drawing Title: Proposed Site Block Plan	Approved by DLD
C	Footprint reduced, bin store and cycle store added	TOM	02.11.2018	Date: 19.09.2017	Scale: 1:200
B	Boundaries amended, existing building shown in dash	TOM	11.09.2018	Drawn By: TOM	Ref: RC143
A	Measured Boundaries Shown	AJW	04.09.2018	Drawing No: 003	Rev F
Ordnance Survey, (c) Crown Copyright 2019. All rights reserved. Licence number 100020449		THIS DRAWING IS THE COPYRIGHT OF DARKIN ARCHITECTS AND MAY NOT BE COPIED, ALTERED OR REPRODUCED IN ANY FORM OR PASSED TO A THIRD PARTY WITHOUT THEIR CONSENT. DIMENSIONS MUST BE CHECKED AND VERIFIED ON SITE AND ANY DISCREPANCIES SHOULD BE REPORTED TO THE ARCHITECT. THIS DRAWING MUST NOT BE SCALED AND SHOULD BE READ IN CONJUNCTION WITH ALL OTHER CONSULTANT'S DRAWINGS. IF IN DOUBT ASK FOR CONFIRMATION.		143 Clifton Street, Cardiff, CF24 1LZ 1 John Street, Llanelli, SA15 1UH 02921 197 196 01554 778 730 info@darkinarchitects.com © Copyright Darkin Architects 2019 RIBA Chartered Practice	
				darkin architects drawing on experience	