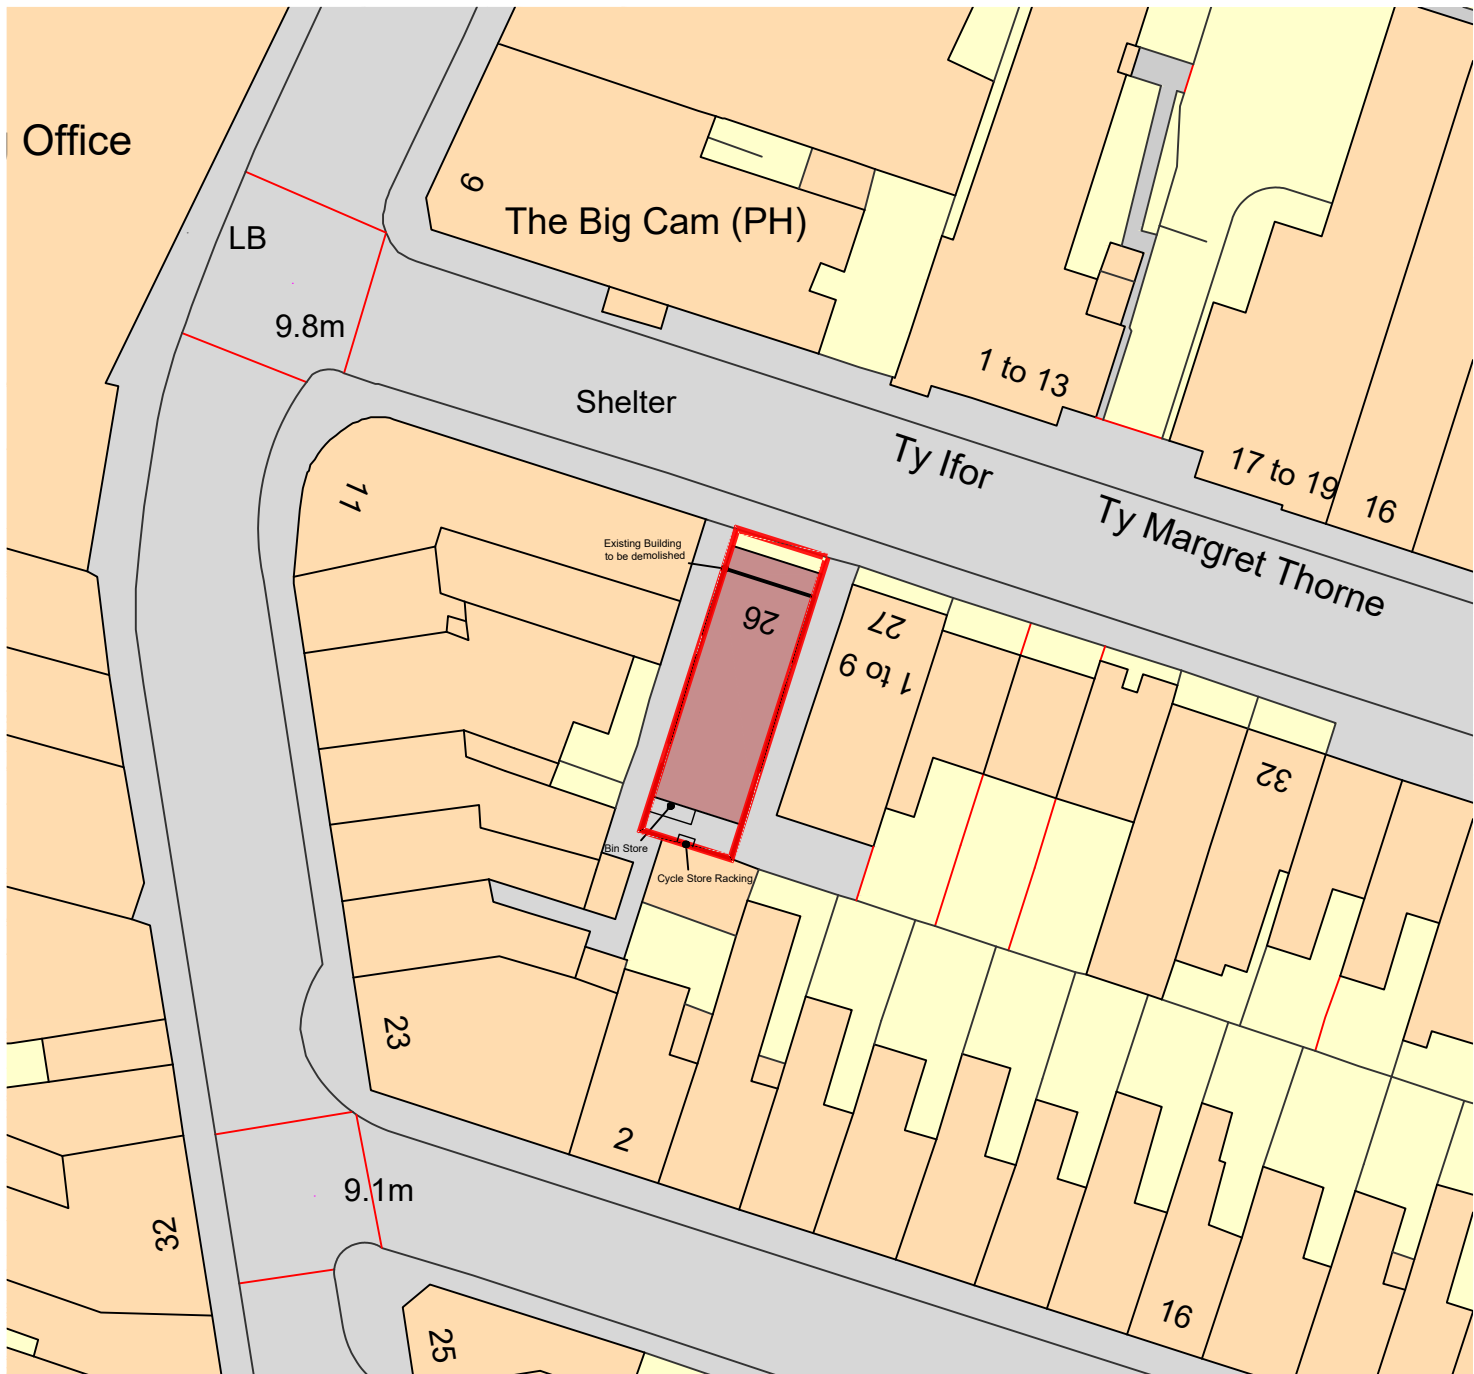
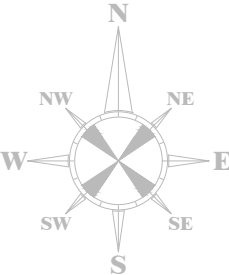


Notes Ordnance Survey, (c) Crown Copyright 2019. All rights reserved. Licence number 100020449 	REVISIONS			By		Date		Client: Sam Hawking					
	Rev	Comment						Project Title: Extension / Renovation					
								Project Address 1: 26 Alfred Street,		A4			
								Project Address 2: Neath, SA11 1EF		Checked by DLD			
								Drawing Title: Proposed Site Block Plan (1:500)		Approved by DLD			
								Date: 19.09.2017	Scale: 1:500	Drawn By: TOM	Ref: RC143	Drawing No: 004	Rev -
	THIS DRAWING IS THE COPYRIGHT OF DARKIN ARCHITECTS AND MAY NOT BE COPIED, ALTERED OR REPRODUCED IN ANY FORM OR PASSED TO A THIRD PARTY WITHOUT THEIR CONSENT. DIMENSIONS MUST BE CHECKED AND VERIFIED ON SITE AND ANY DISCREPANCIES SHOULD BE REPORTED TO THE ARCHITECT. THIS DRAWING MUST NOT BE SCALED AND SHOULD BE READ IN CONJUNCTION WITH ALL OTHER CONSULTANT'S DRAWINGS. IF IN DOUBT ASK FOR CONFIRMATION.							143 Clifton Street, Cardiff, CF24 1LZ 1 John Street, Llanelli, SA15 1UH 02921 197 196 01554 778 730 info@darkinarchitects.com © Copyright Darkin Architects 2019					
								RIBA  Chartered Practice					
								 drawing on experience					