



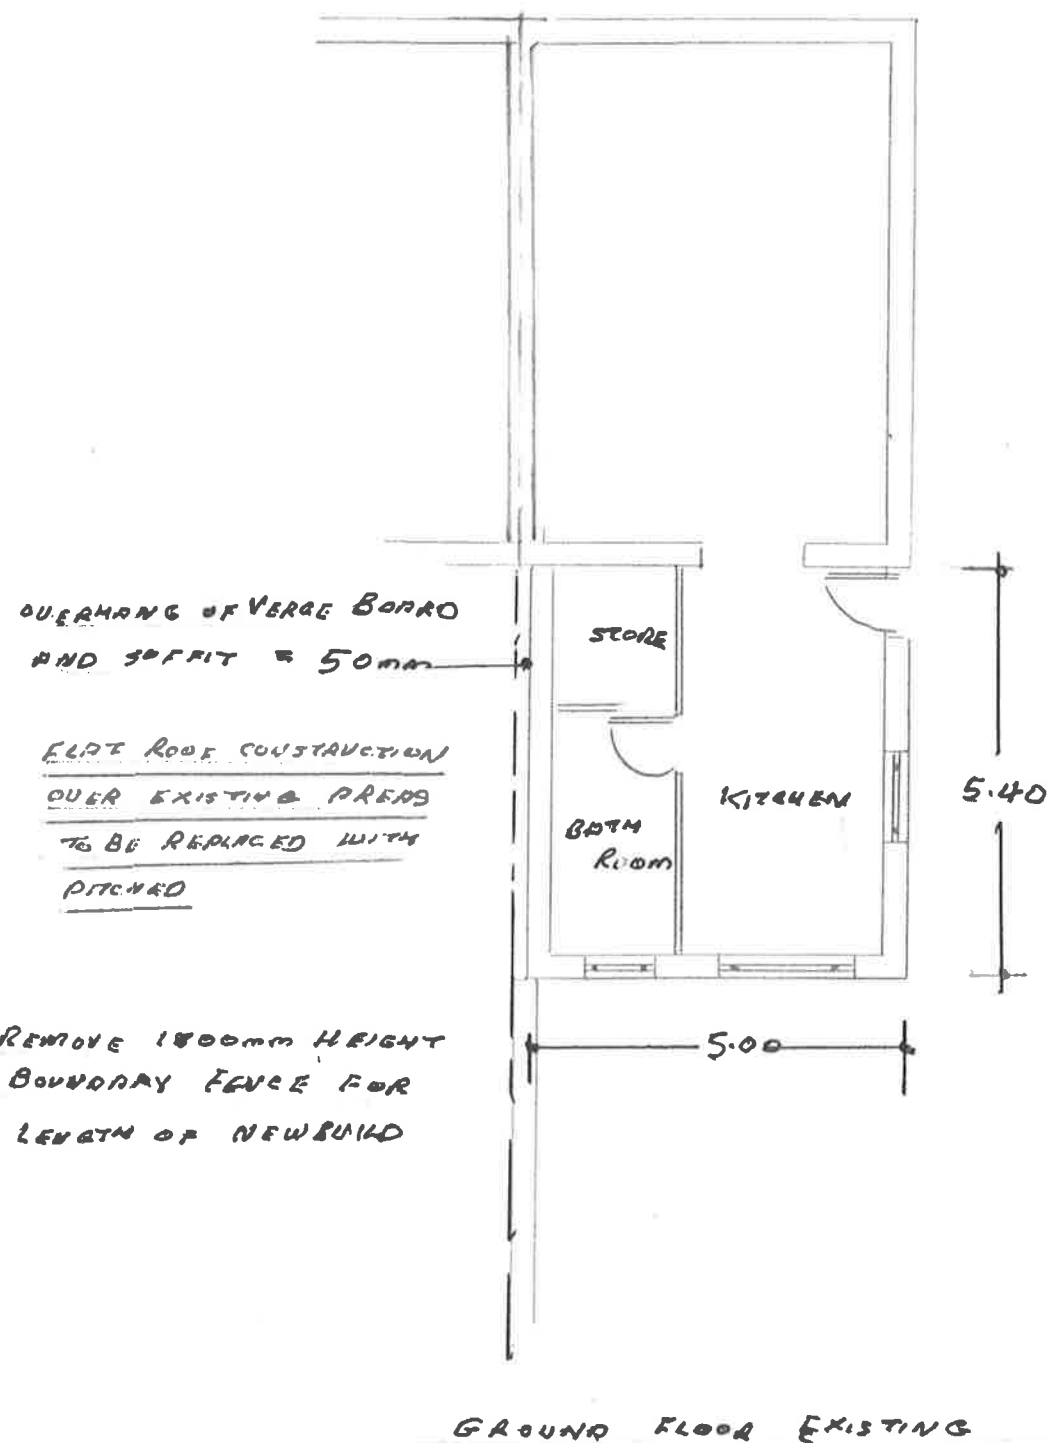

SCALE 1:100

INFILL BATHROOM WINDOW OPENING;
REMOVE KITCHEN WINDOW FORM BLANK OPENING

OVERALL LENGTH EXTENSION
WILL BE 8.75m

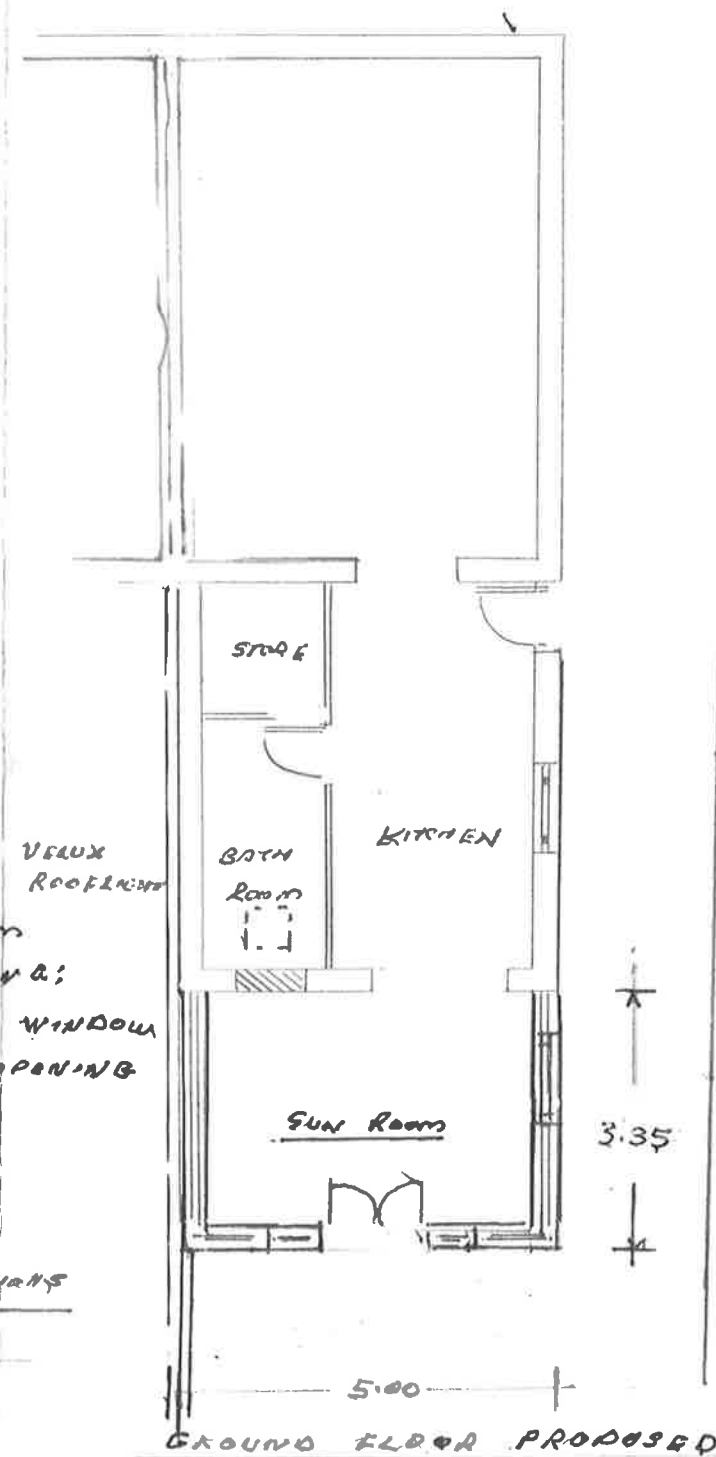

PROPOSED SINGLE STOREY
REAR EXTENSION
AT
45 UNDERWOOD ROAD, CADREXTON
NEATH
FOR
MR ANDREW OVERD
NEW INTERNAL FLOOR AREA
4.70 x 3.05 13.42 m²