


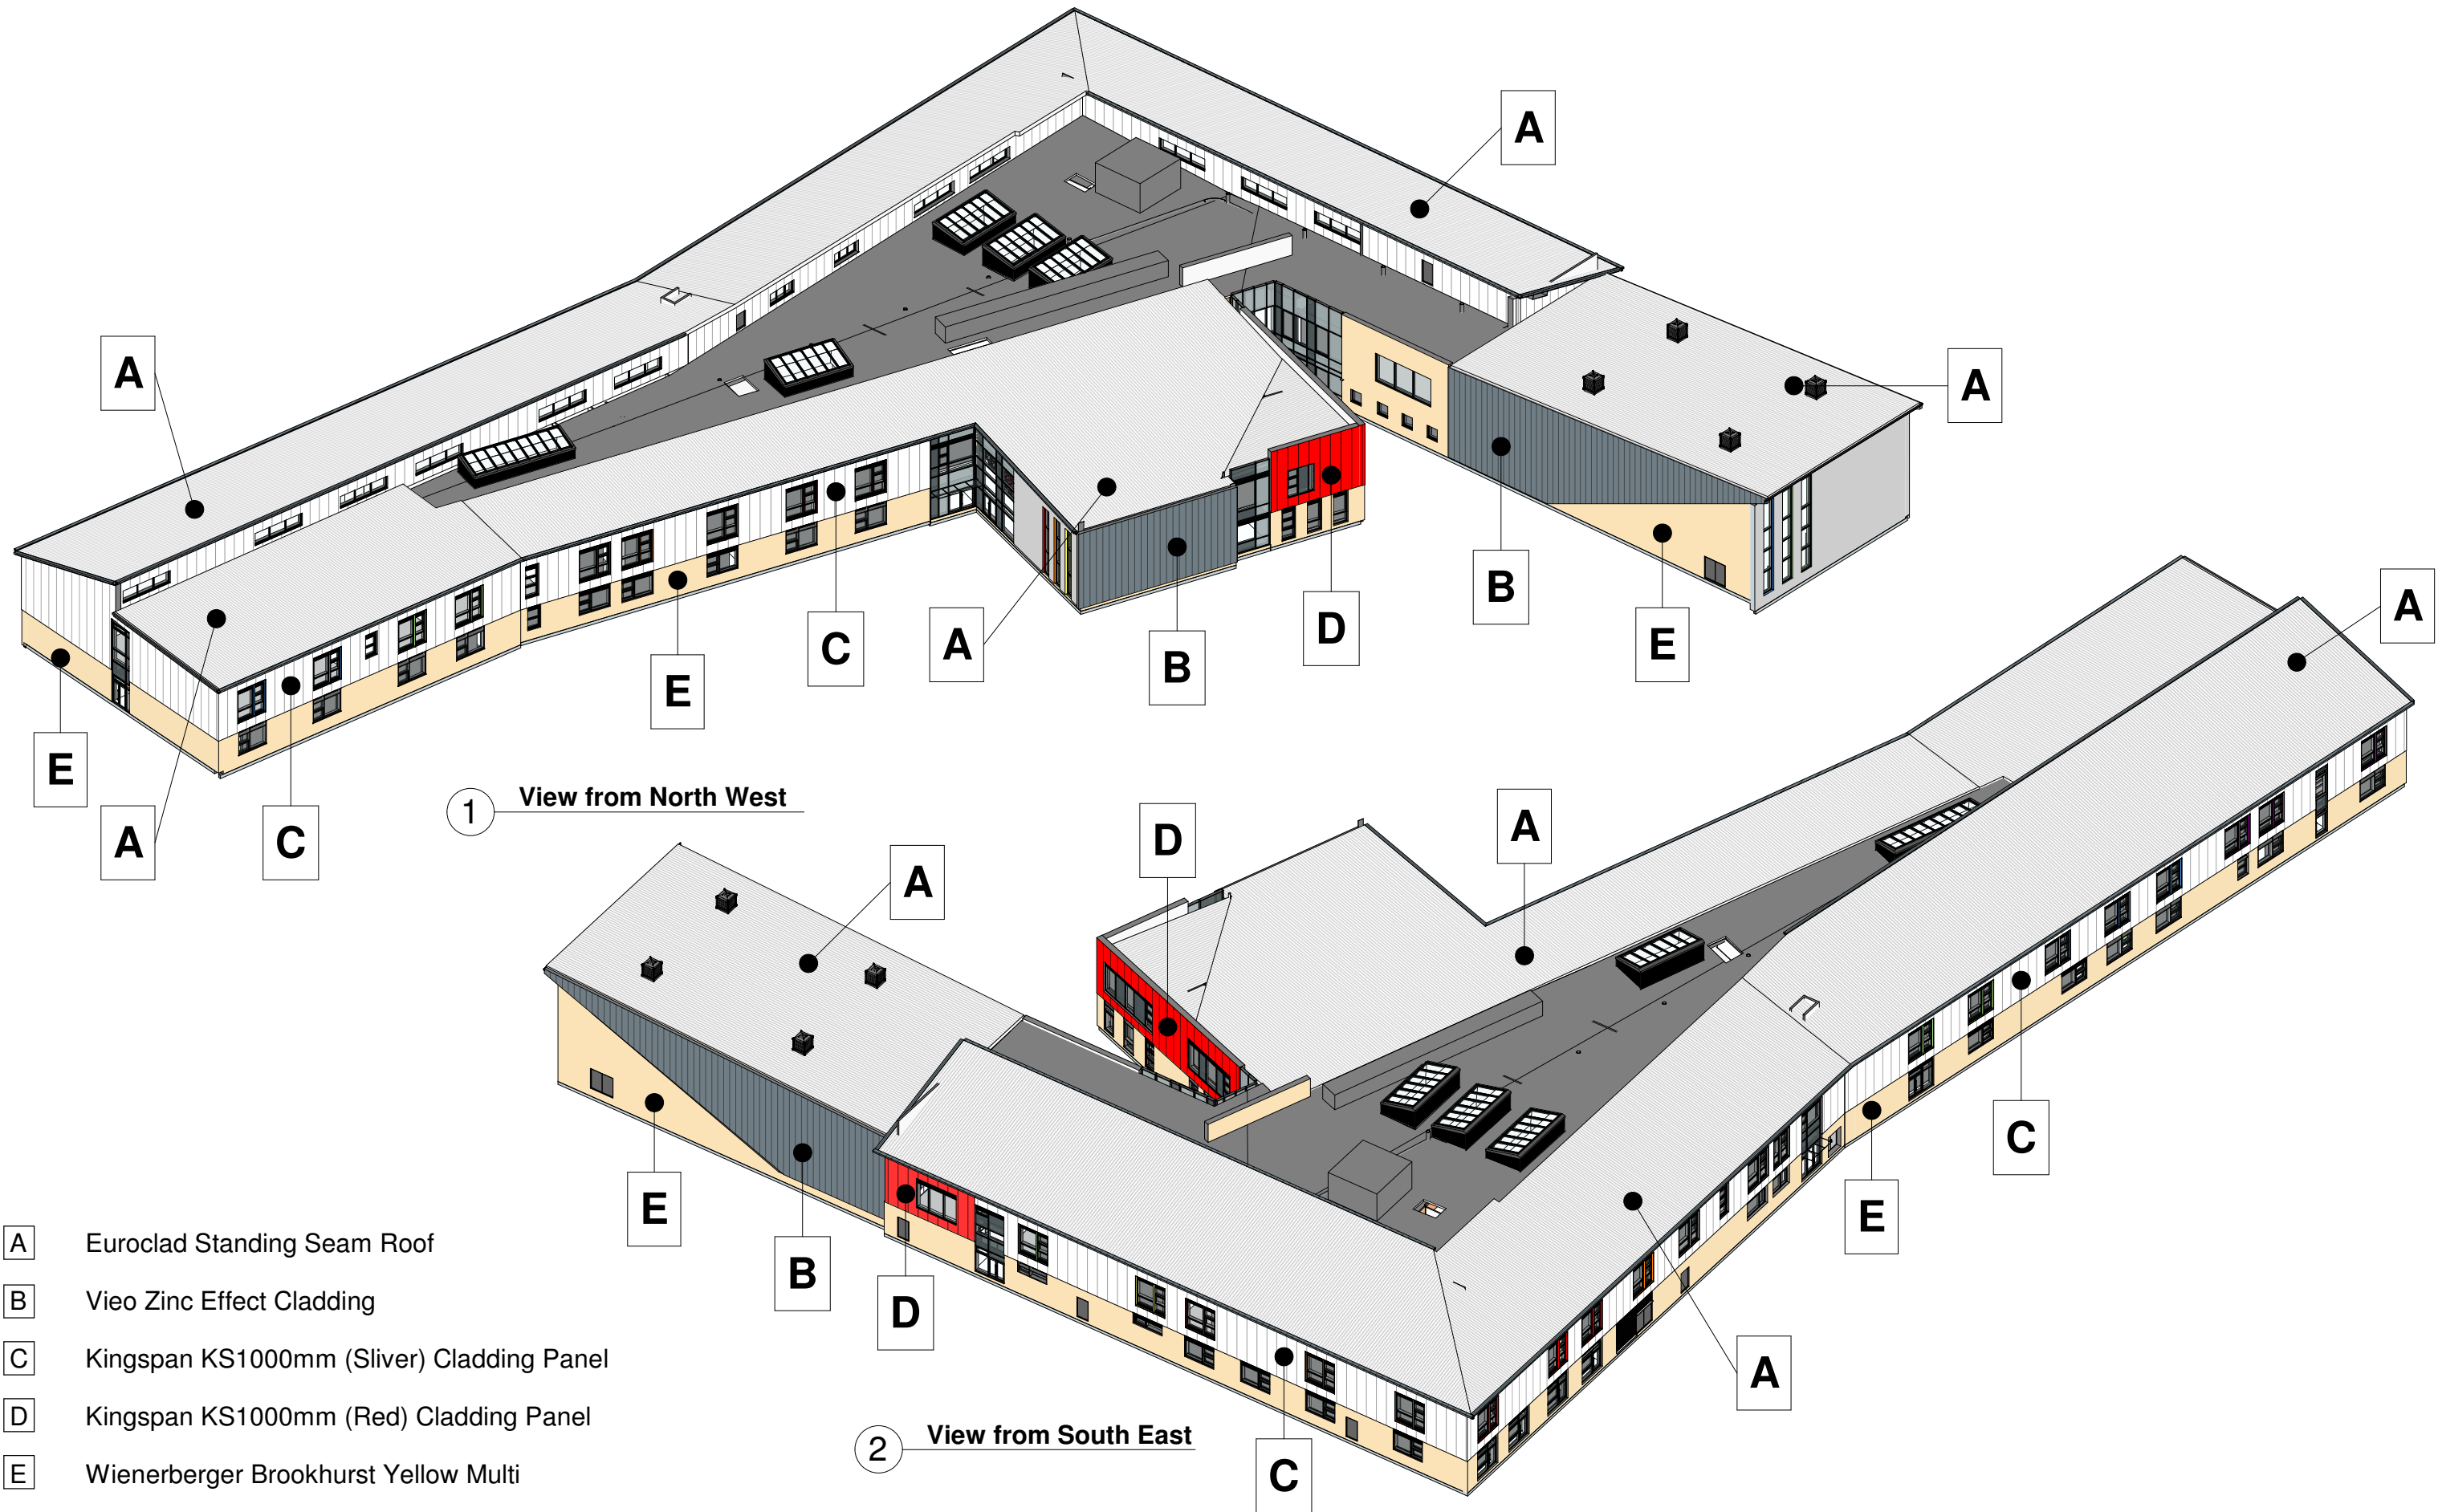

- A Euroclad Standing Seam Roof
- B Vieo Zinc Effect Cladding
- C Kingspan KS1000mm (Sliver) Cladding Panel
- D Kingspan KS1000mm (Red) Cladding Panel
- E Wienerberger Brookhurst Yellow Multi

This drawing must not be scaled.
Figured dimensions and levels to be used.
Any inaccuracies must be notified to the architect.
Detail drawings and large scale drawings take precedence over smaller drawings.

A3

THIS DRAWINGS IS COPYRIGHT ©

Rev
.P01 Additional Information as requested by Planning.
.P02 Material Sample References added to Drawing.
C01 Chosen Facing Brick reference added.

08/07/19
17/07/19
16/01/20

Chk'd:

STATUS

S2 - Issued for Information

powelldobson
ARCHITECTS

Cardiff . Swansea . London t +44 (0)33 33 201 001 www.powelldobson.com @PDArchitects

26W007 - PDA - 00 - ZZ- DR - A - 05 - 0016

C01

UPRN	ORIGINATOR	VOLUME	LEVEL	TYPE	ROLE	CLASS	NUMBER	REV
Job Ref:	18080							Scale:
Contract:	Neath Port Talbot County Borough Council							Date: 07/08/19
	Cefn Saeson School							Drawn: SK
								Checked: ARB

Title: Planning Isometric Views

C:\Users\Andrew.Beadle\Documents\26W007-PDA-00-XX-M3-A-XX-9800_CENTRAL FILE DO NOT OPEN_andrew.beadle.rvt