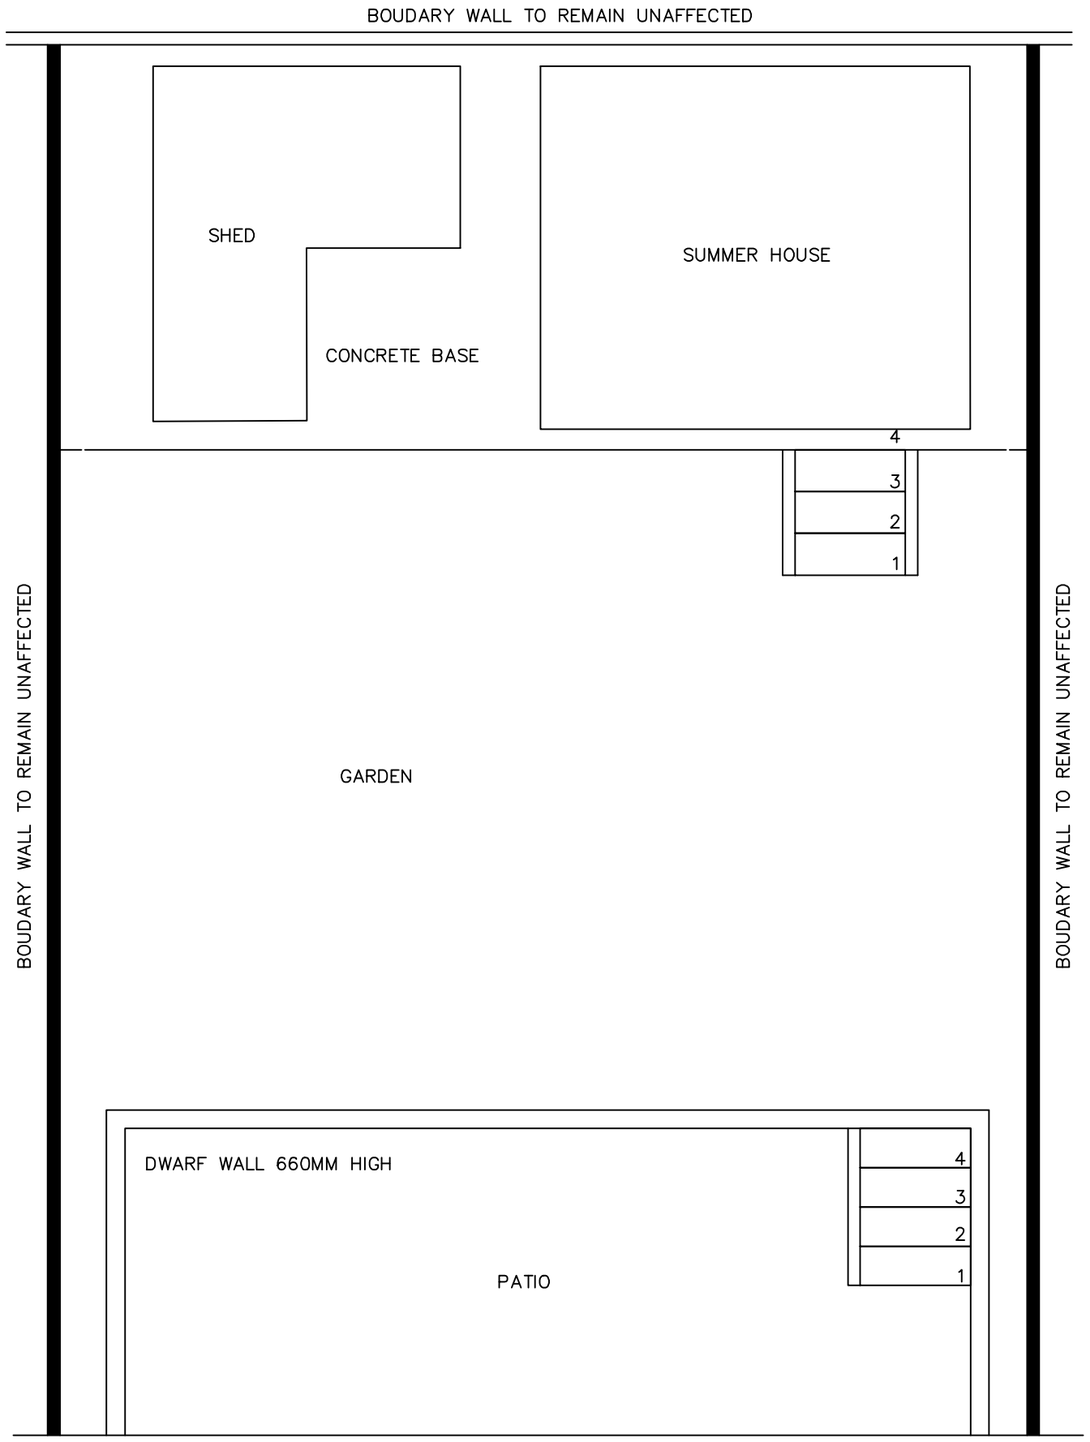

EXISTING LAYOUT

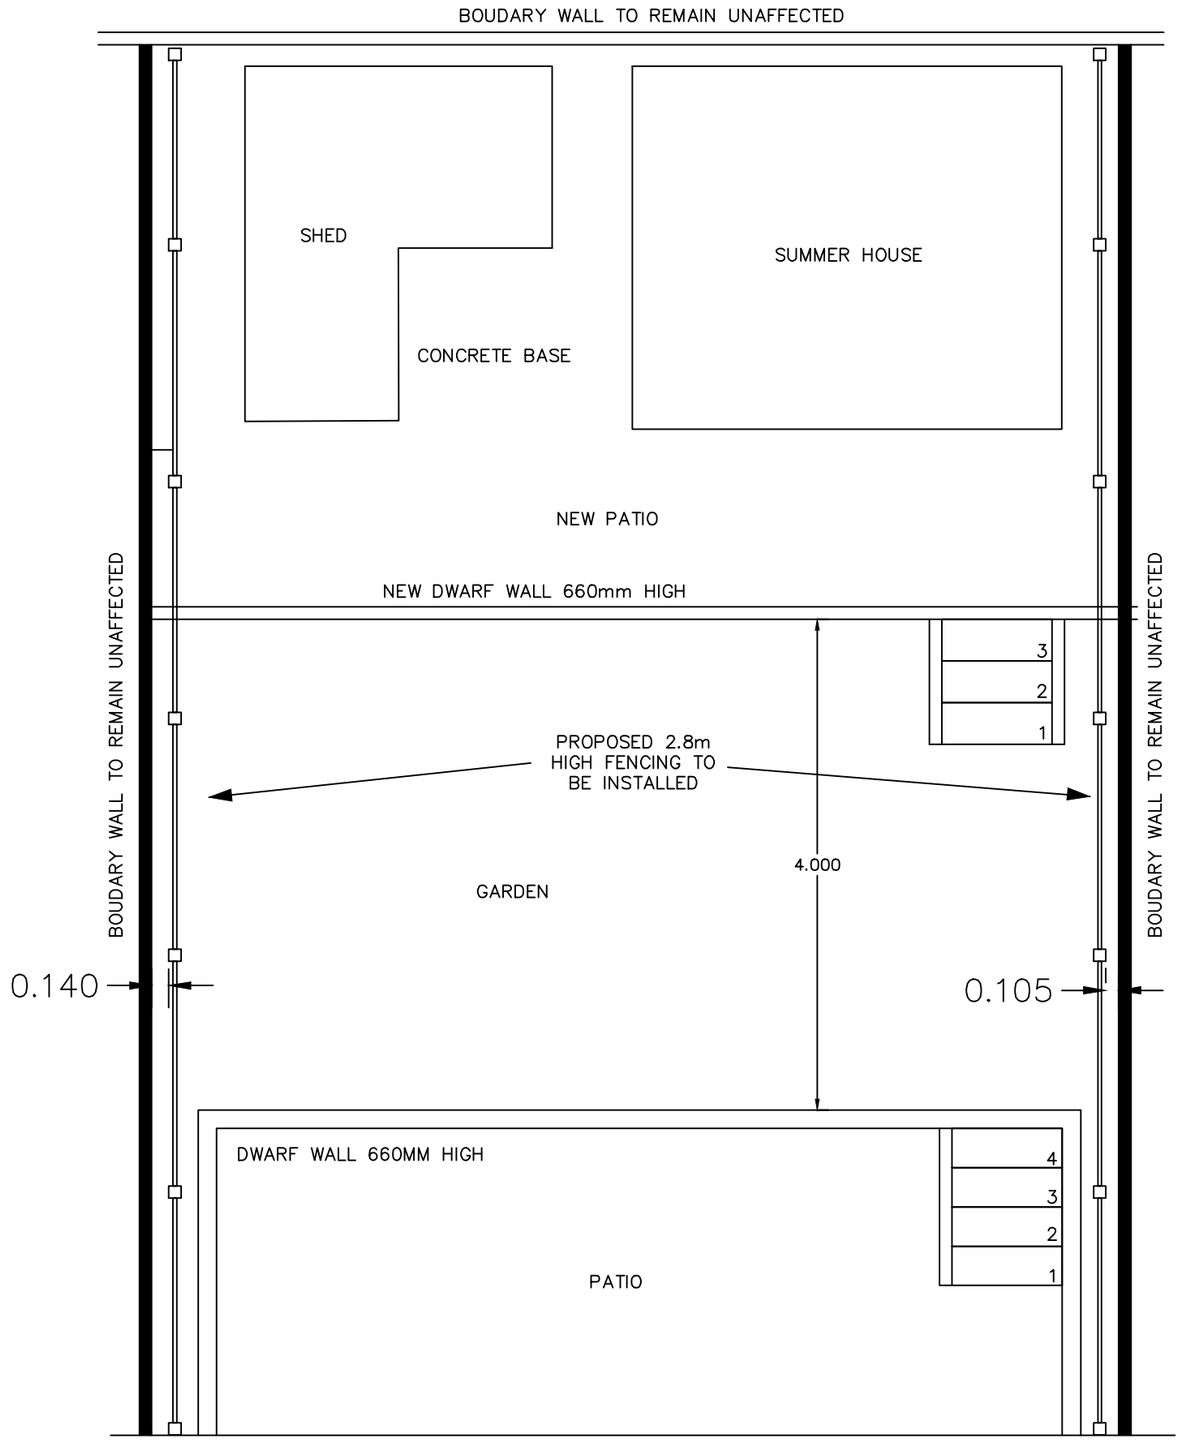

PROPOSED LAYOUT

PROPOSED FENCING TO THE REAR OF 28 WERN ROAD, MARGAM, PORT TALBOT.	EXISTING AND PROPOSED LAYOUTS	CLIENT: MR W. EVANS SCALE: 1:50 @A3 SHEET DATE: SEPTEMBER 2019	**PF-WE-19-02**