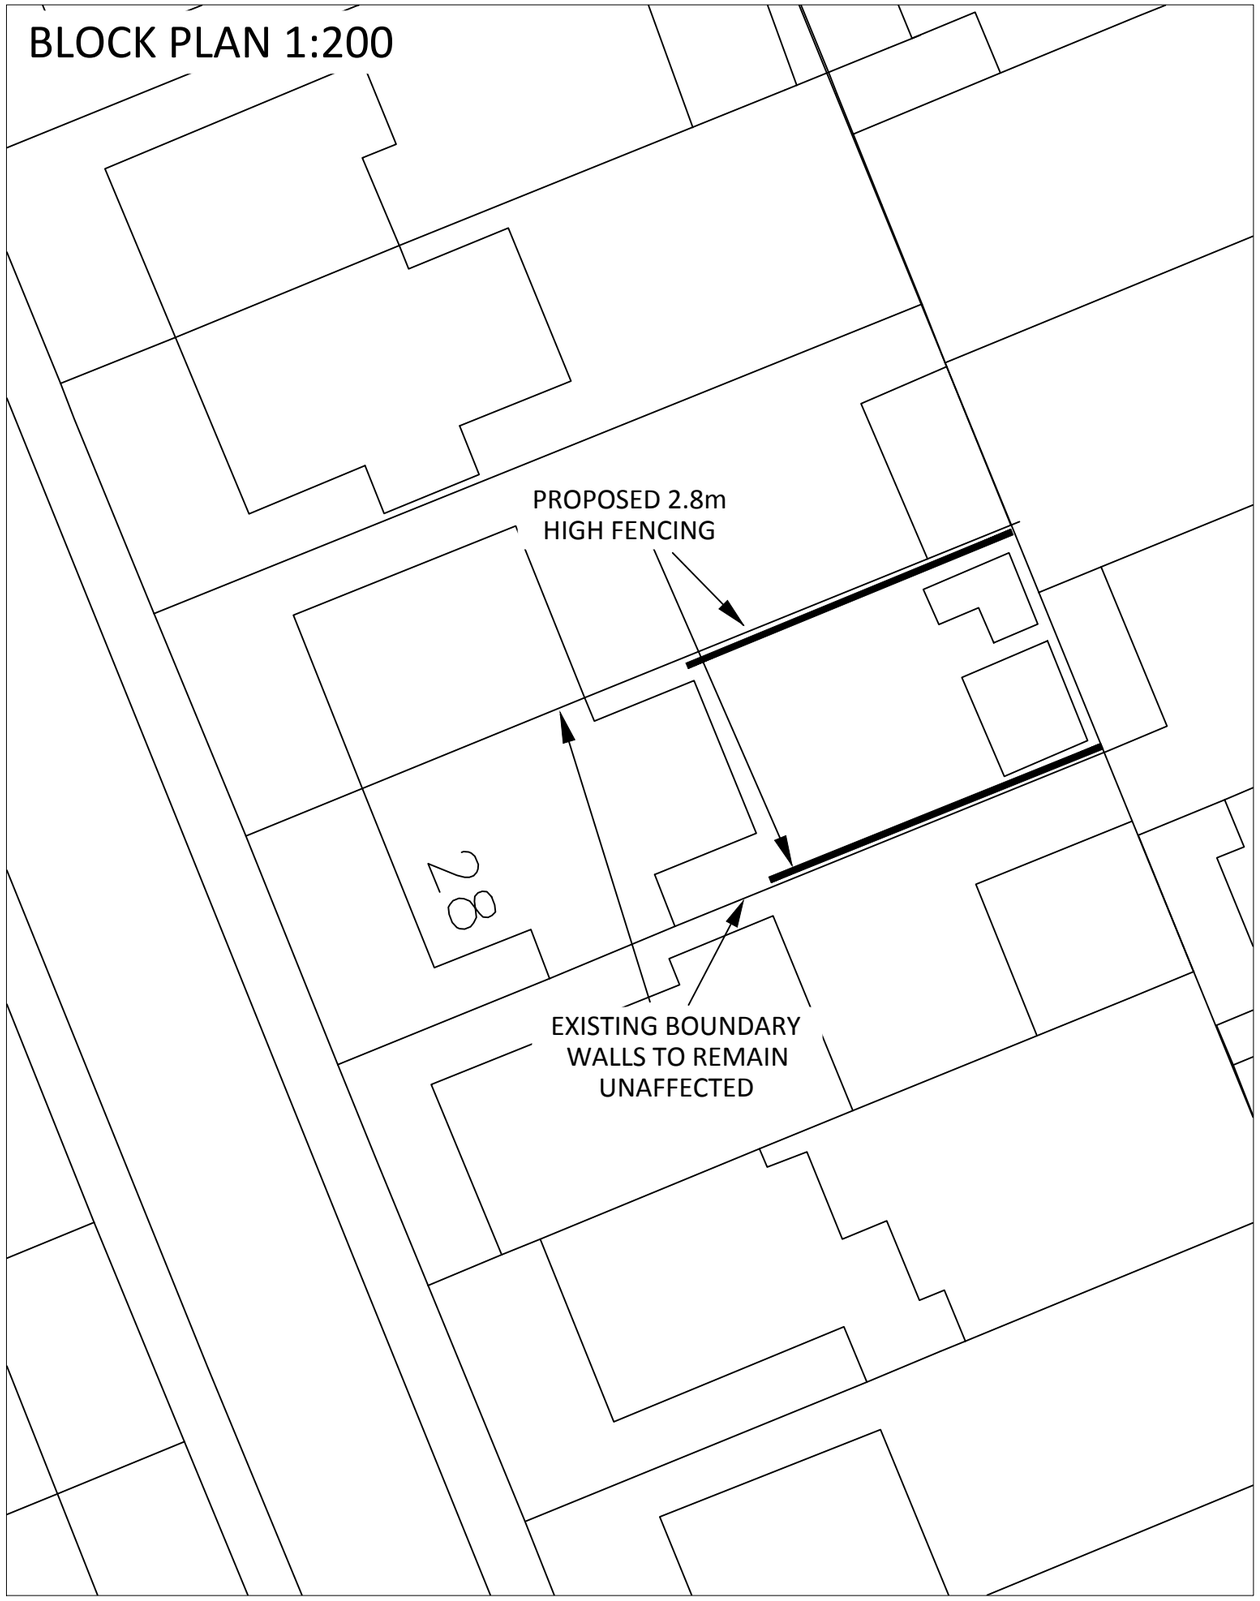

PROPOSED FENCING TO THE REAR OF 28 WERN ROAD, MARGAM, PORT TALBOT.	LOCATION AND BLOCK LAYOUT PLANS	CLIENT: MR W. EVANS SCALE: AS SHOWN @A3 SHEET DATE: SEPTEMBER 2019	**PF-WE-19-01**