



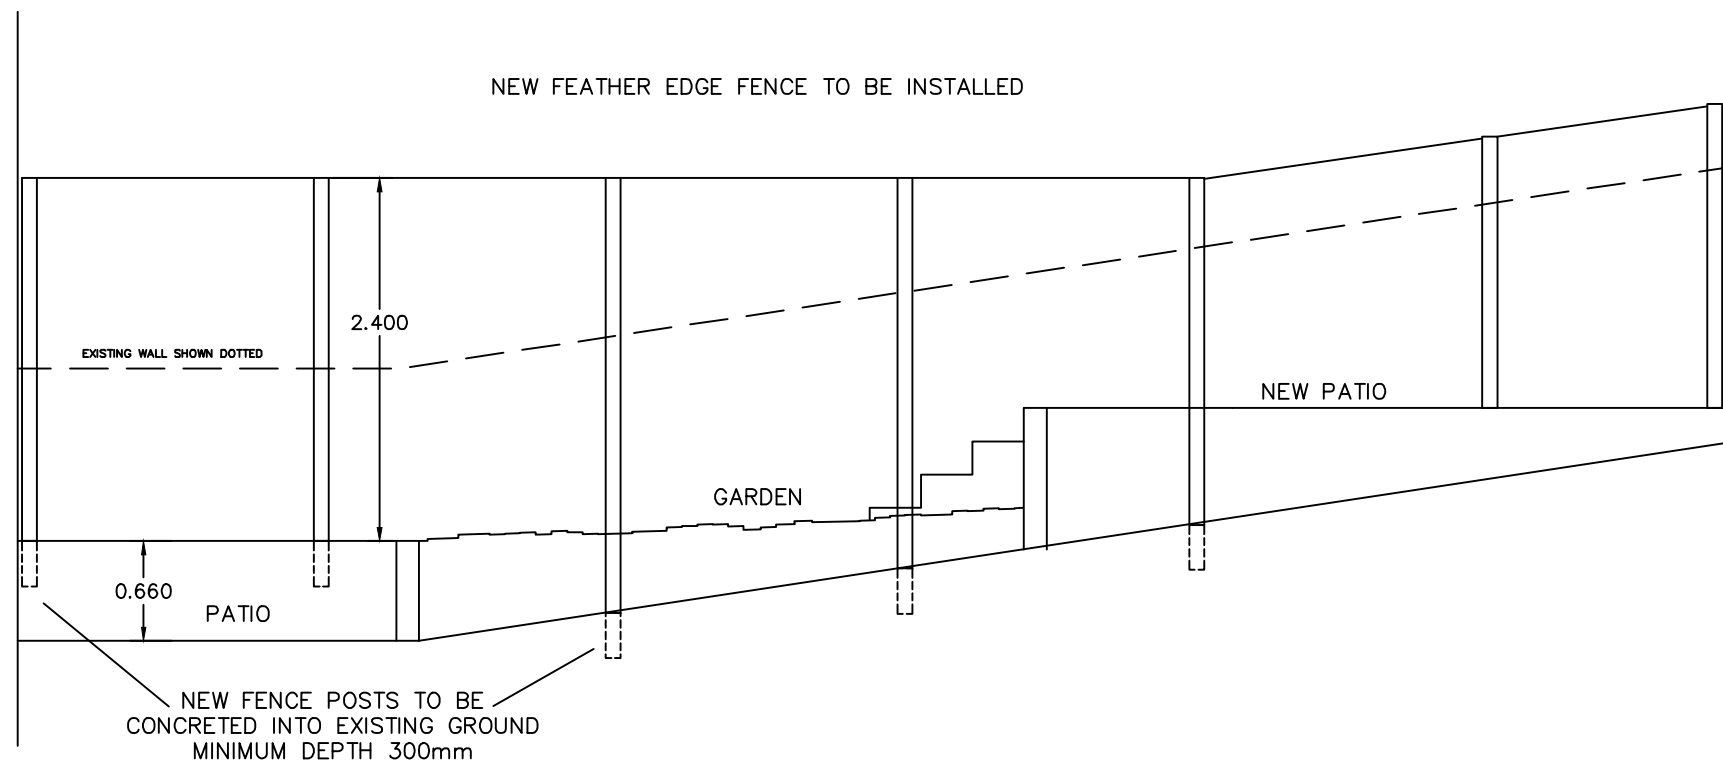

PROPOSED SECTION

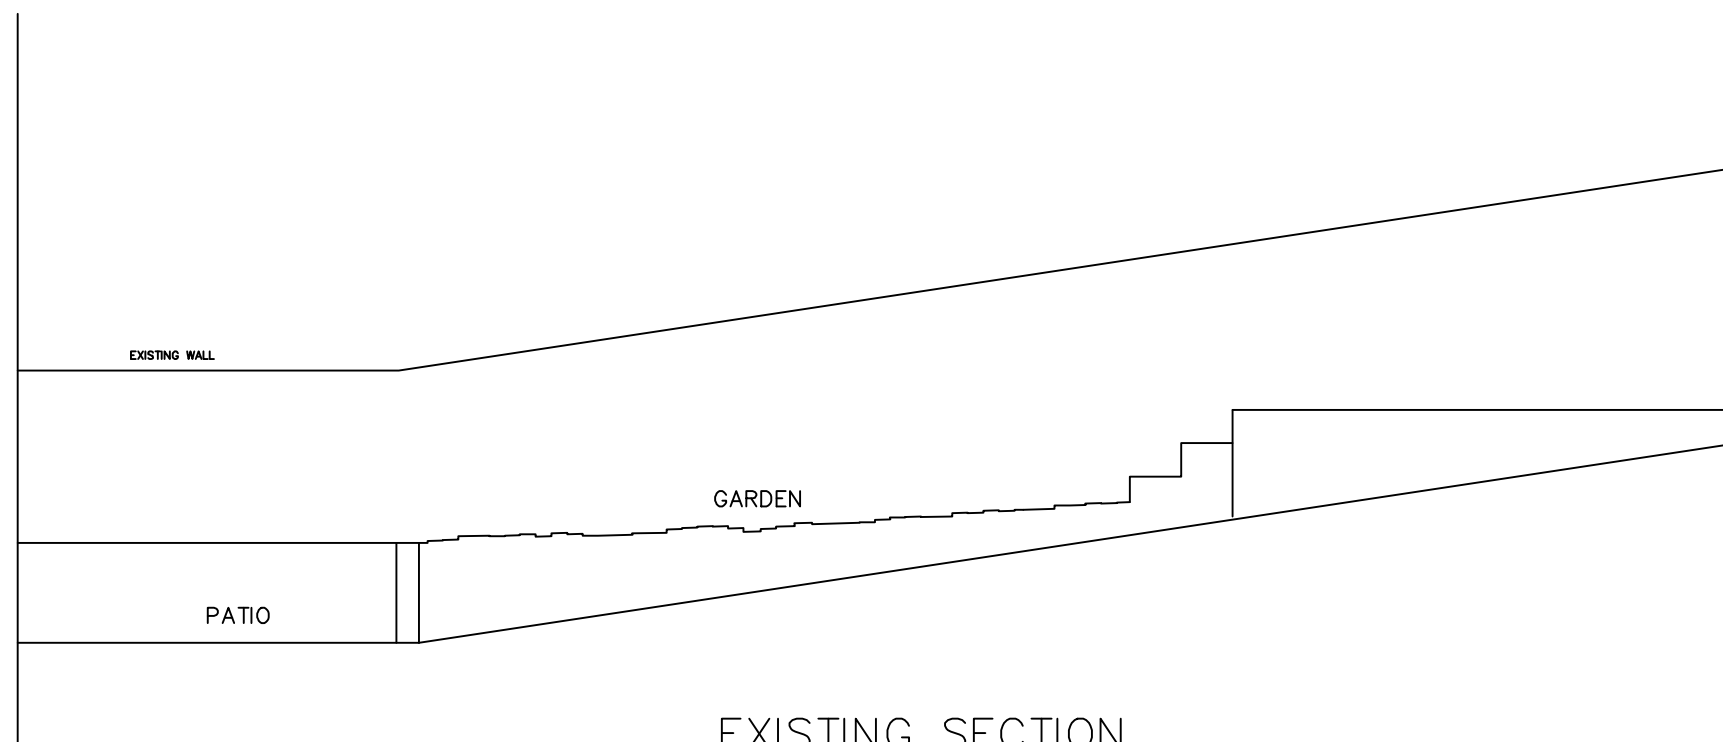

EXISTING SECTION

REV A - FENCING REDUCED TO 2.4m

PROPOSED FENCING TO THE REAR
OF 28 WERN ROAD, MARGAM,
PORT TALBOT.

EXISTING AND
PROPOSED SECTIONS

CLIENT: MR W. EVANS
SCALE: 1:50 @A3 SHEET
DATE: SEPTEMBER 2019

PF-WE-19-03A