




ELEVATION A

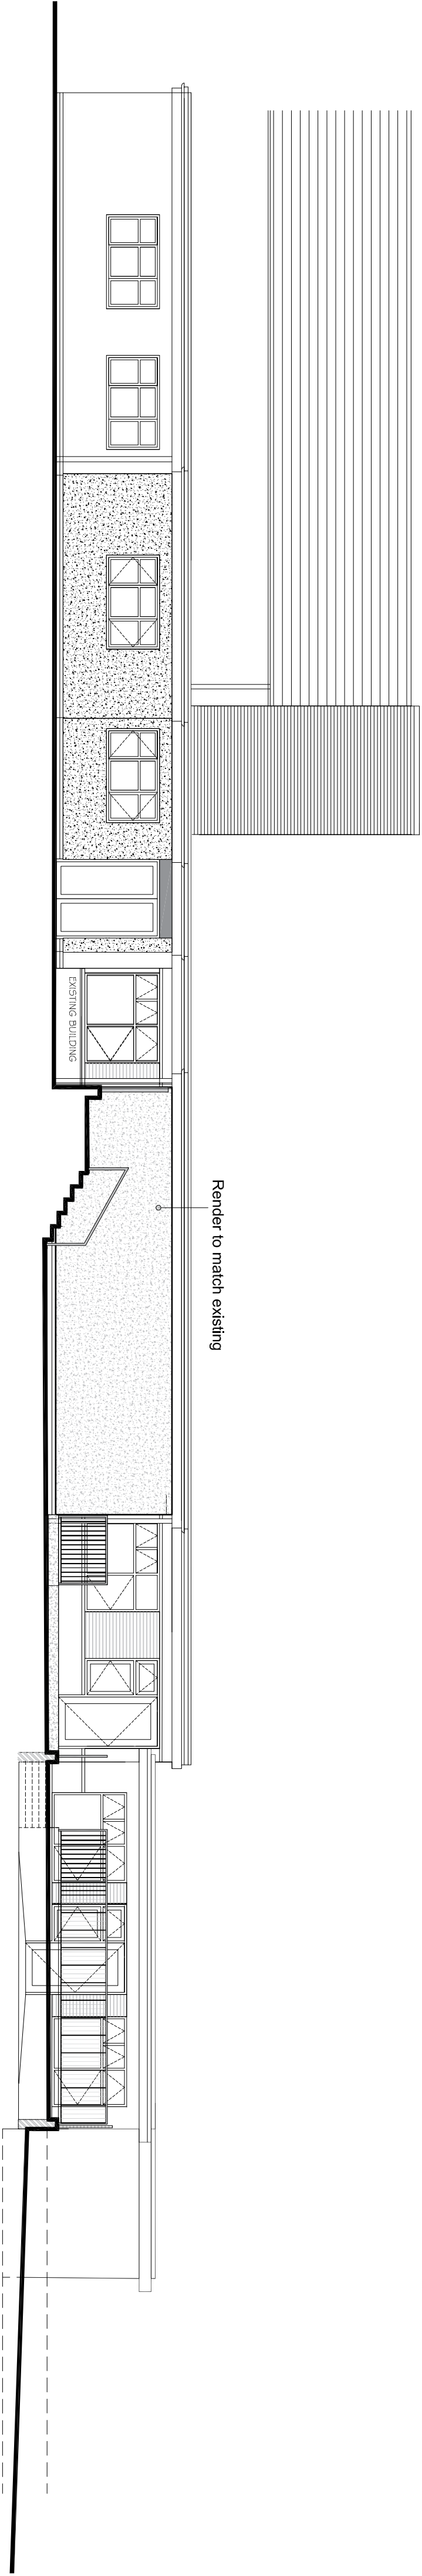


ELEVATION C

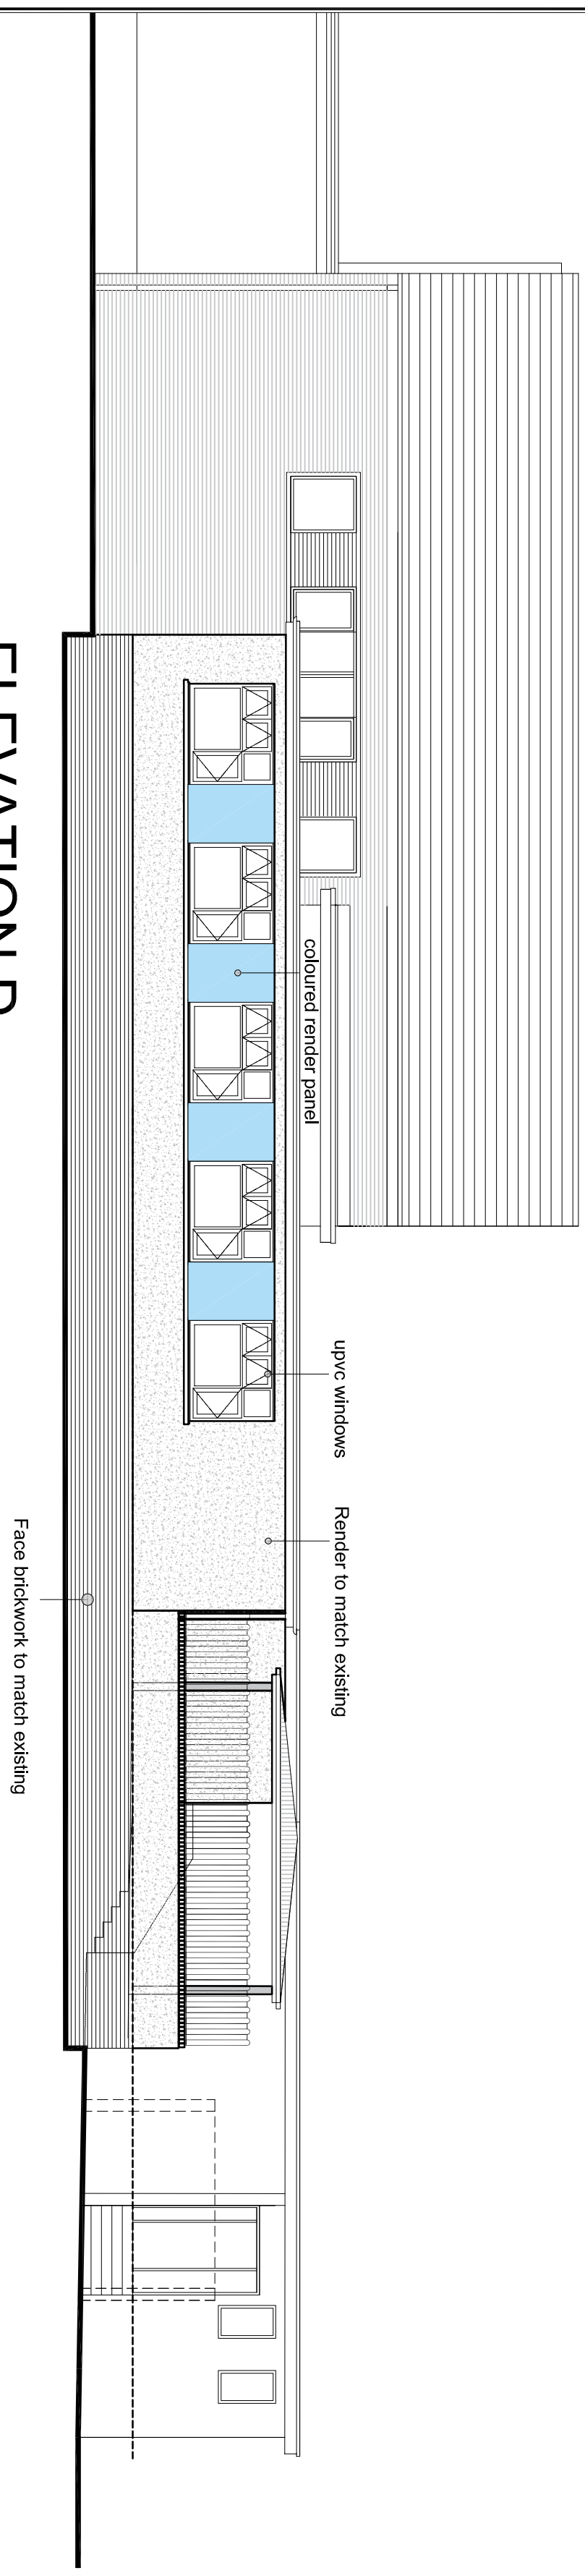


ELEVATION D

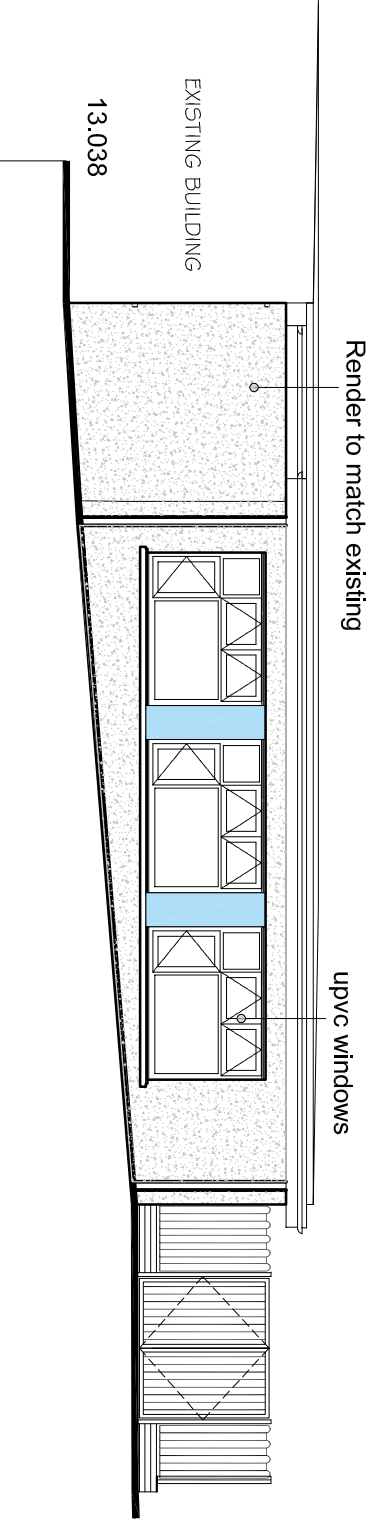


ELEVATION B

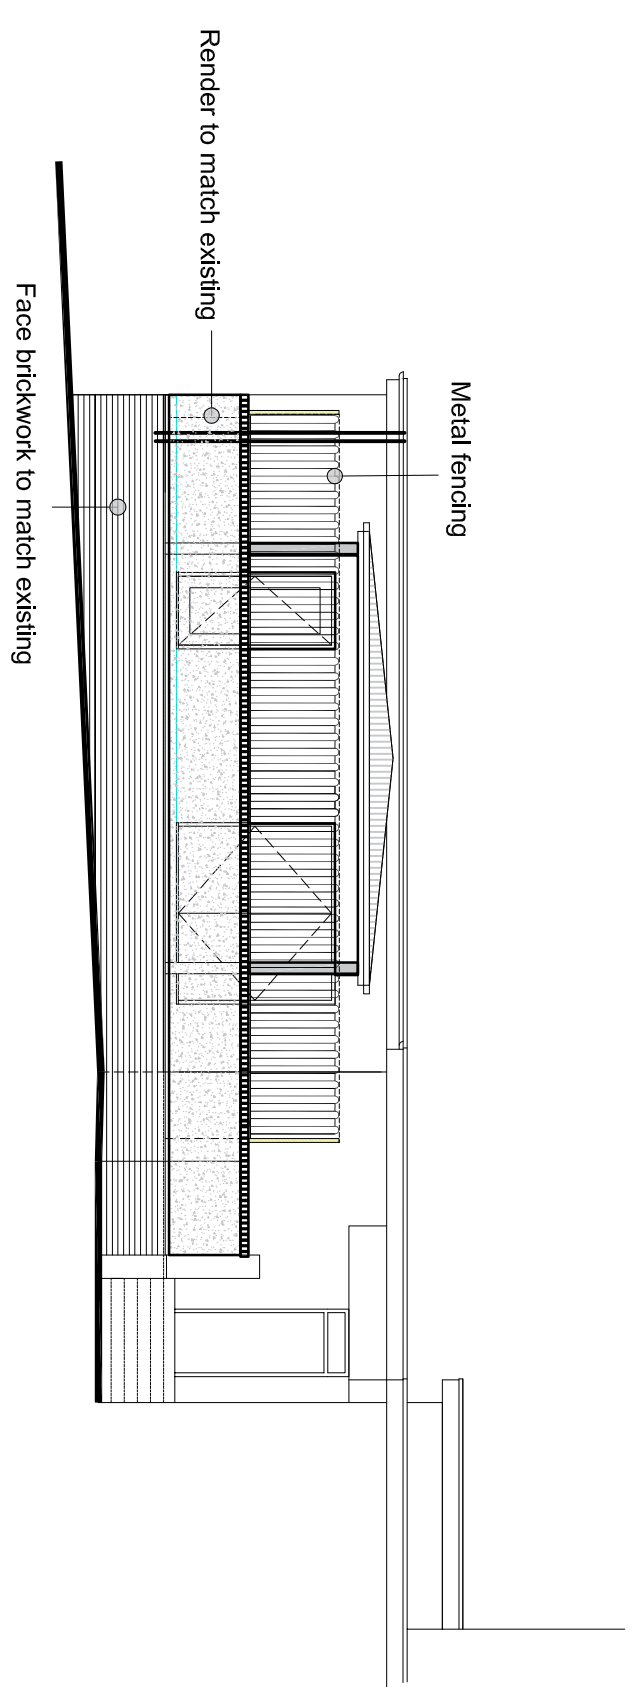


ELEVATION E

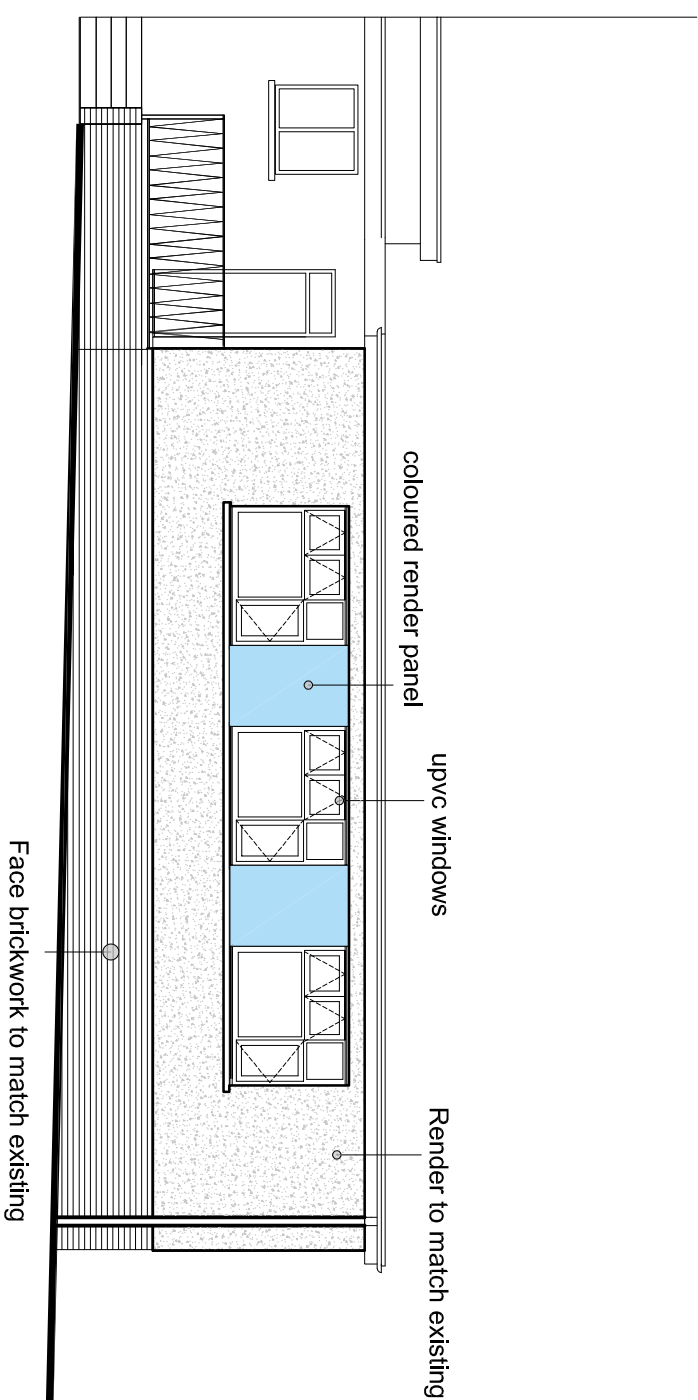

ELEVATION F

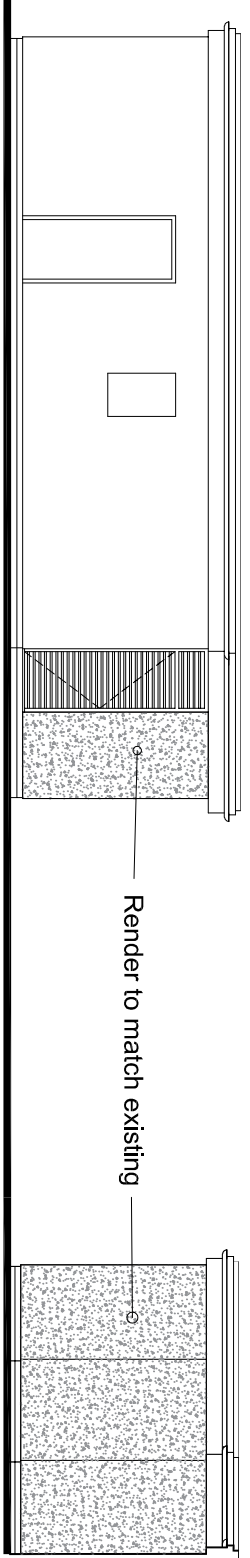

ELEVATION G

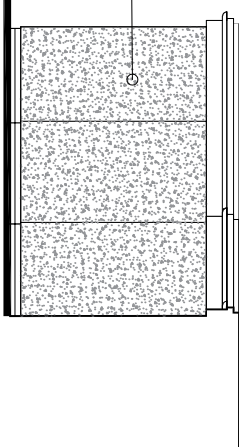

ELEVATION H

NOTES

1. All dimensions in millimetres unless otherwise stated.

Rev	A	Rev. C revised. Elevation G & H added.	WGH	Dr	Ch	Apr	Date
Details							02.12.19



Neath Port Talbot
Castell-nedd Port Talbot
County Borough Council Cynorawddfaeth Sir

Making a difference
Gwahanlaeth er gwell

PROPERTY & REGENERATION
Gareth Nutt B.Sc(Hons), M.Sc., DMS, FRICS
CORPORATE DIRECTOR OF ENVIRONMENT
THE QUAYS, BRUNEL WAY
BAGLAN ENERGY PARK SA11 2GG
www.npt.gov.uk

Project
YSGOL GYNRADD GYMRAEG
TYLER YNN

Drawing Title
PROPOSED ELEVATIONS

File No.	Property Ref. No.			
Drawn	WGH	Checked		Approved
Date	MAR 2019	Date		Date
Scales	1:100@A1			

Drawing No. **A1177 - 03**

Rev. **A**