




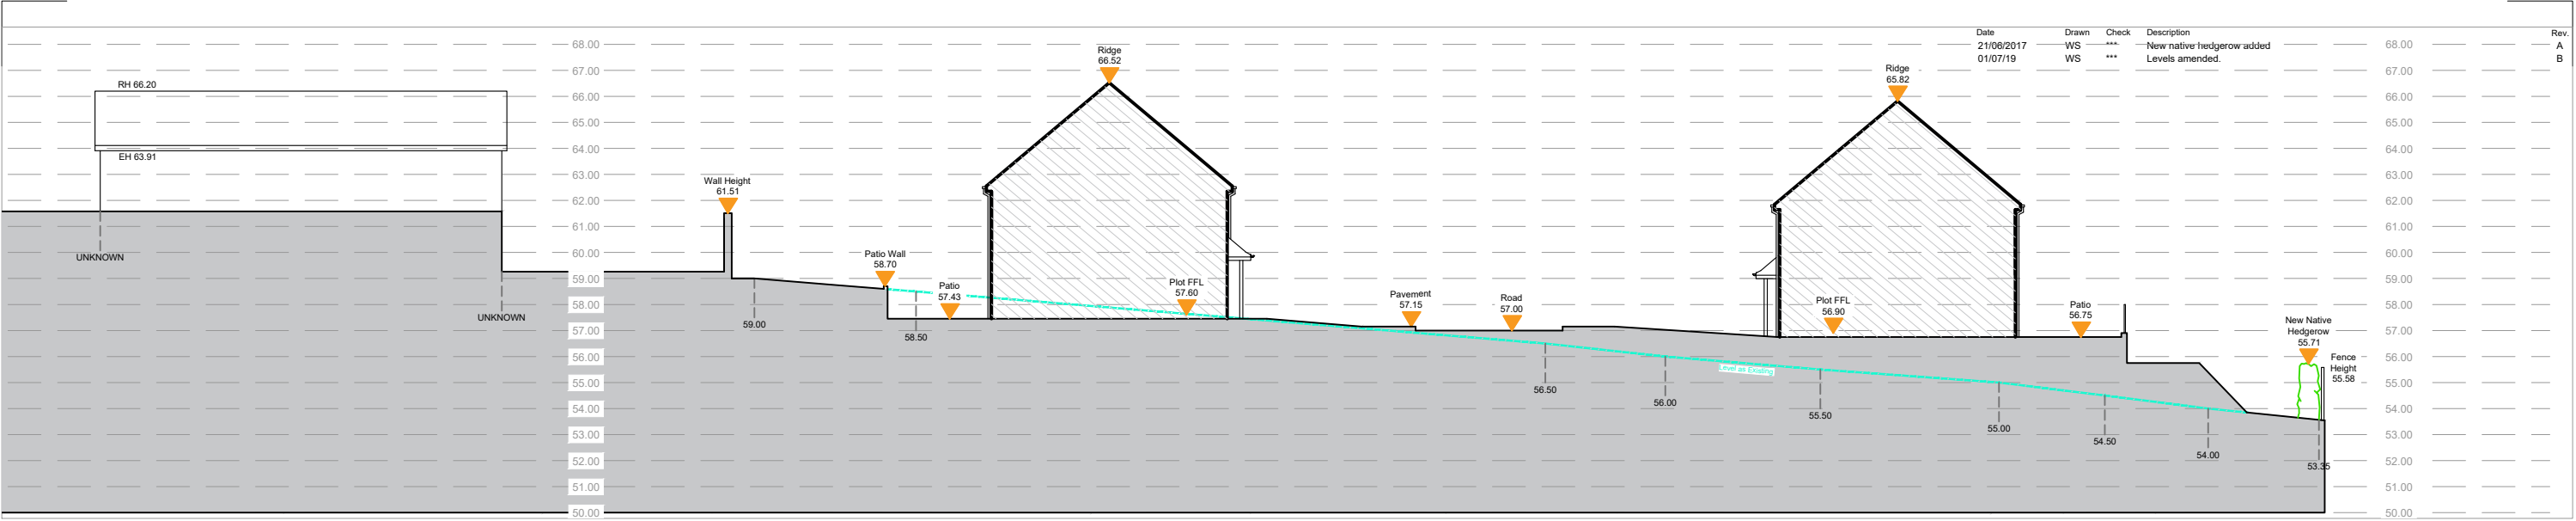

SECTION A-A 1:250

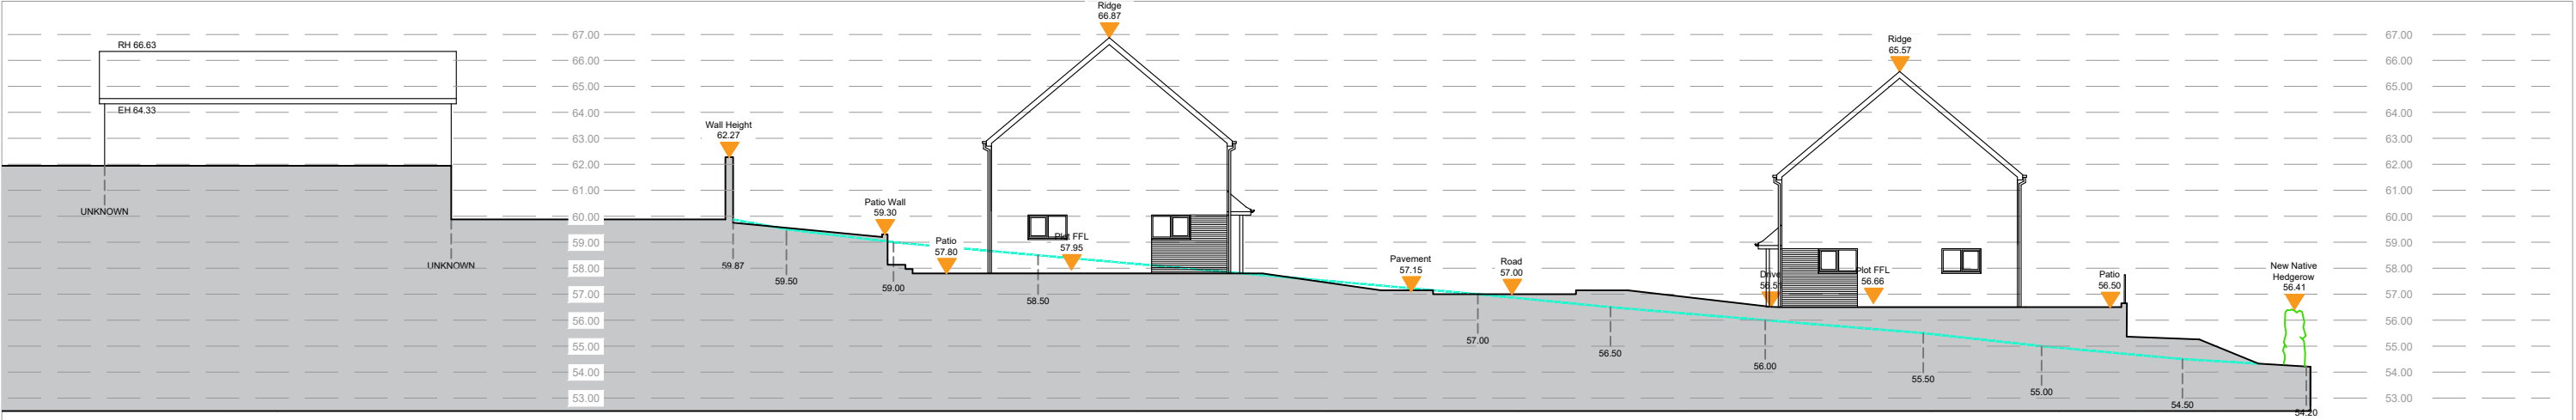

SECTION B-B 1:250

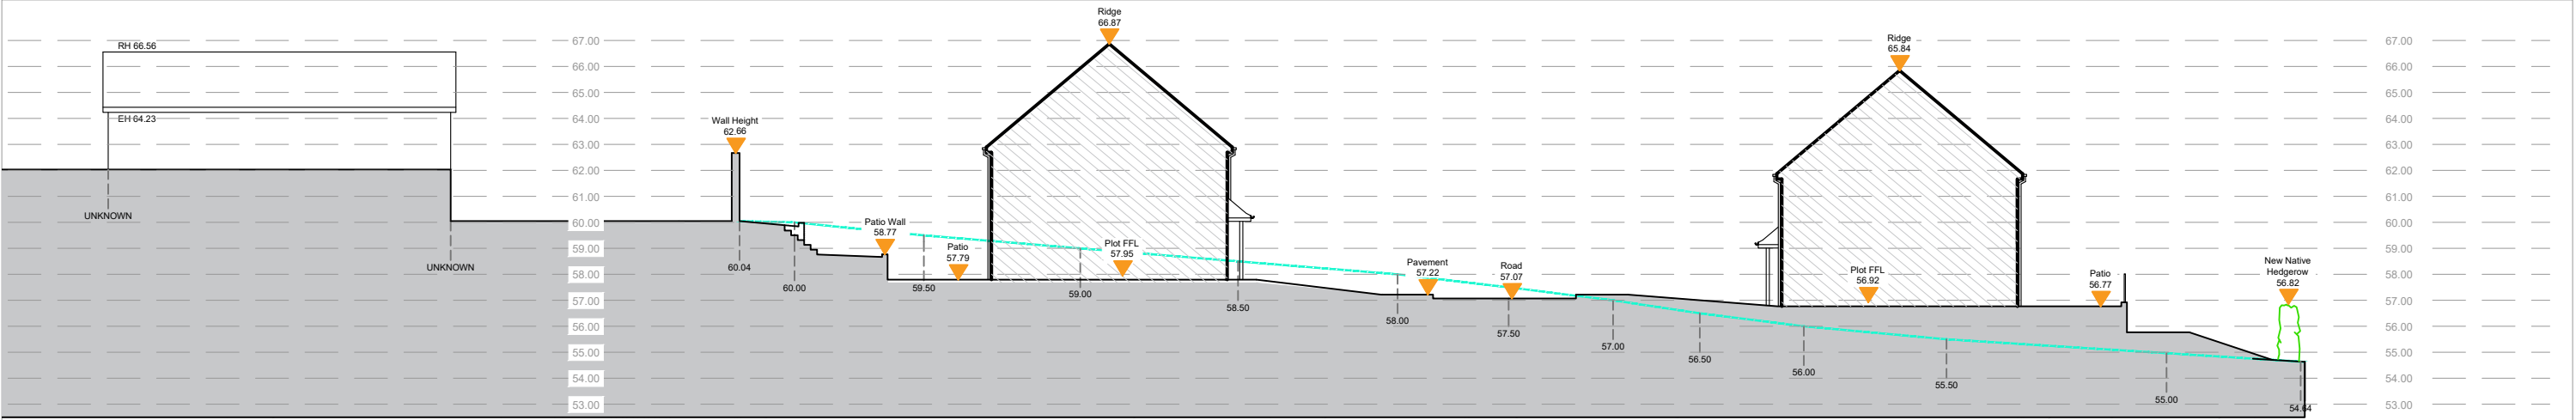

SECTION C-C 1:250

SITE SECTIONS 1:250

Development Pine Valley, Cwmafan Port Talbot		Job No. 17_063
Title Proposed Site Sections		Dwg No. AL(20)01
Date 15/11/15	Drawn BK	Rev. B
Scale 1:250 @ A3		

C² Architects · Town planners
Environmental & Urban design

Unit 1A, Compass Business Park,
Pacific Road, Cardiff. CF24 5HL

www.c2jarchitects.co.uk
tel: 029 20452100