


SECTION D-D 1:250

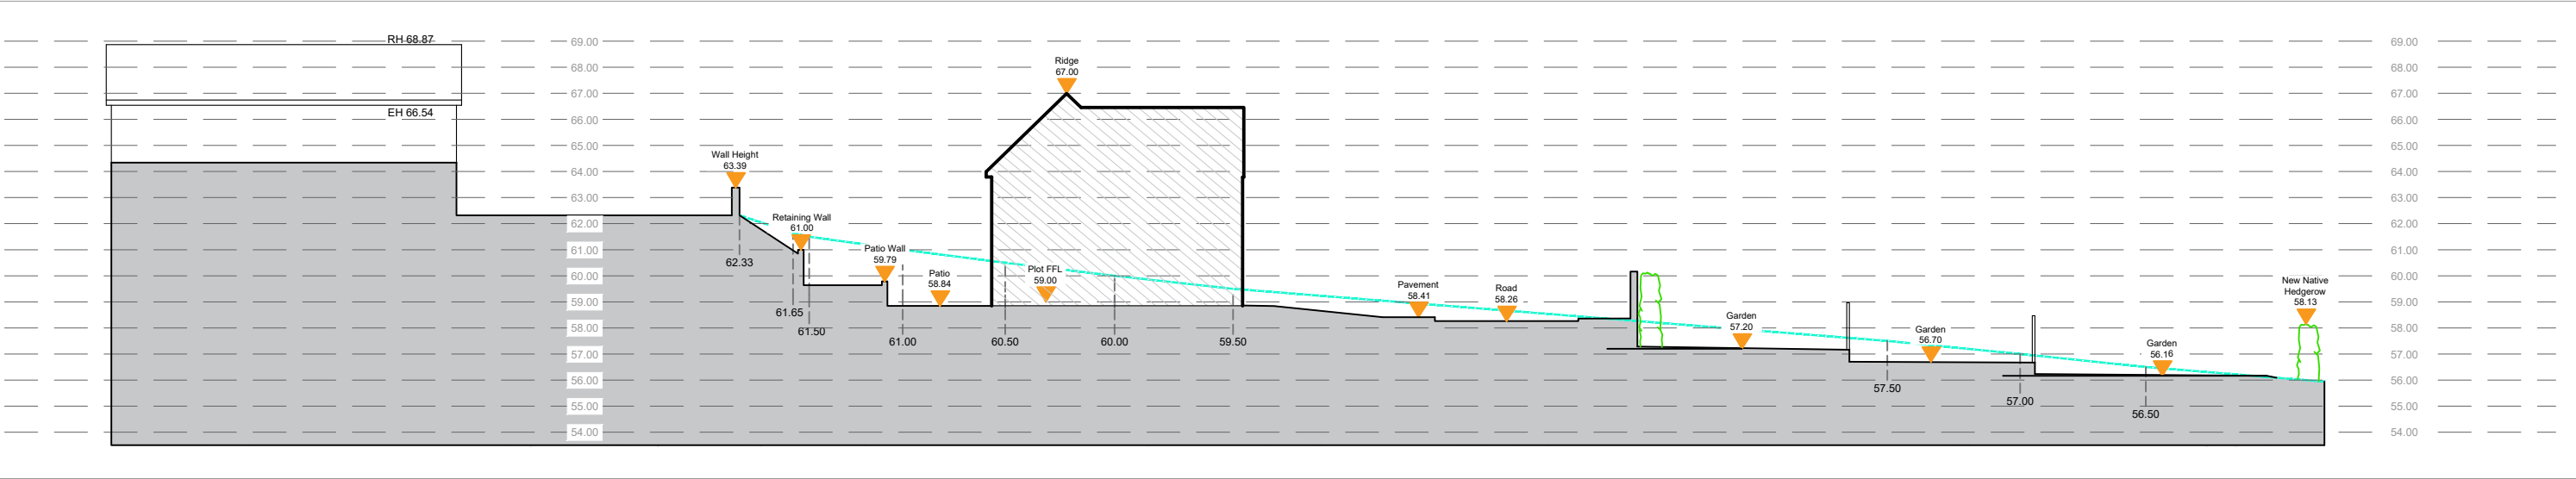

SECTION E-E 1:250