


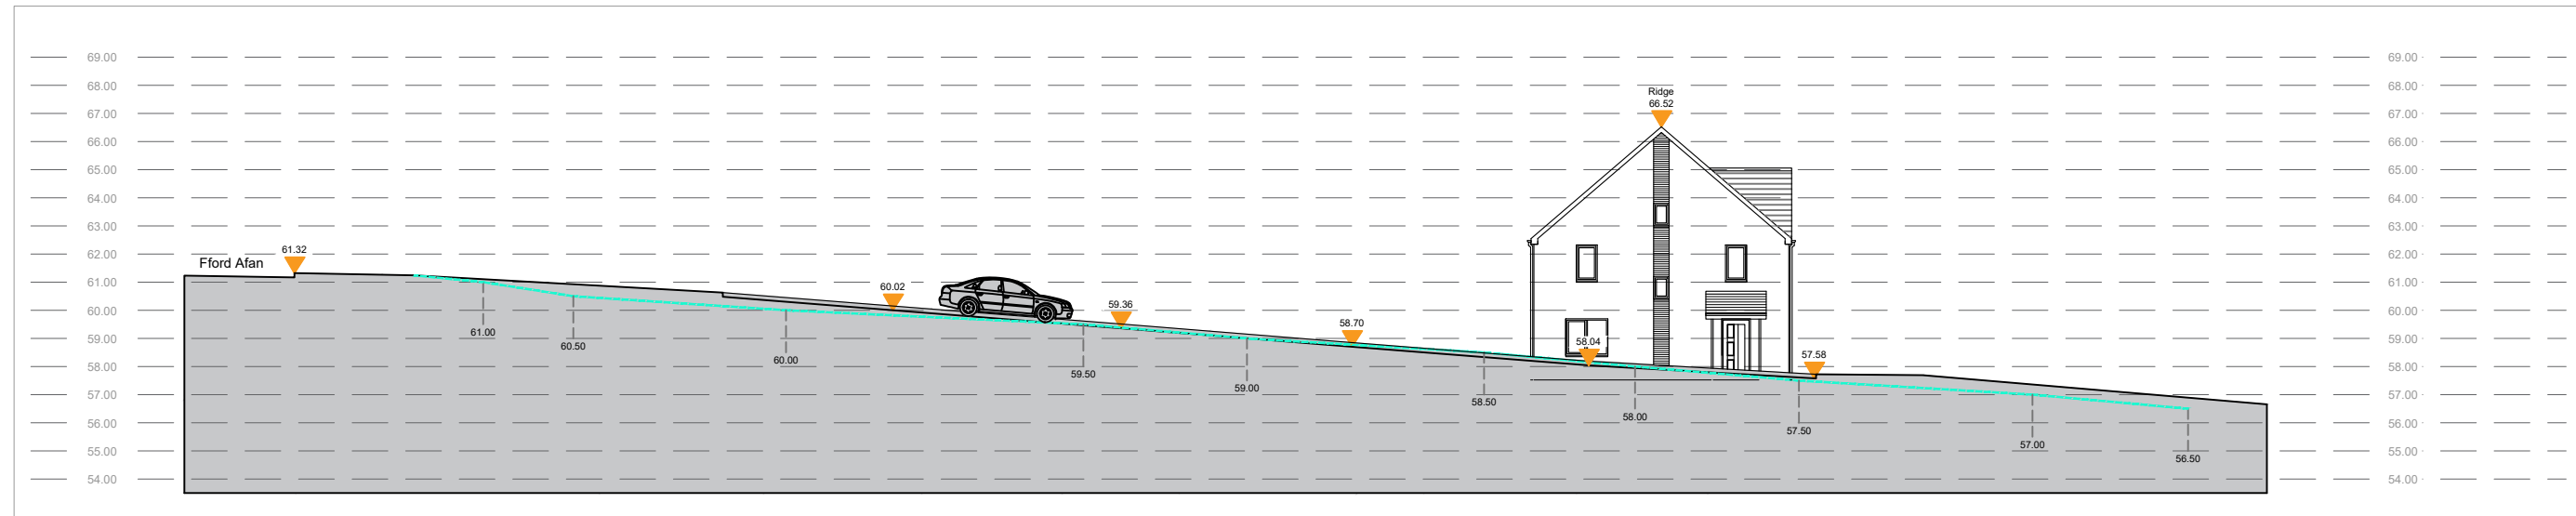

SECTION F-F 1:250



SECTION G-G 1:250

SITE SECTIONS 1:250

Development Pine Valley, Cwmafan Port Talbot		Job No. 17_063 Dwg No. AL(20)03 Rev.
Title Proposed Site Sections		
Date 01/07/19	Drawn WS	Scale 1:250 @ A3
 Architects Environmental & Urban design		Town planners & Urban design www.cjarchitects.co.uk tel: 029 20452100
Unit 1A, Compass Business Park, Pacific Road, Cardiff. CF24 5HL		