


Section 5

1:500 @ A3

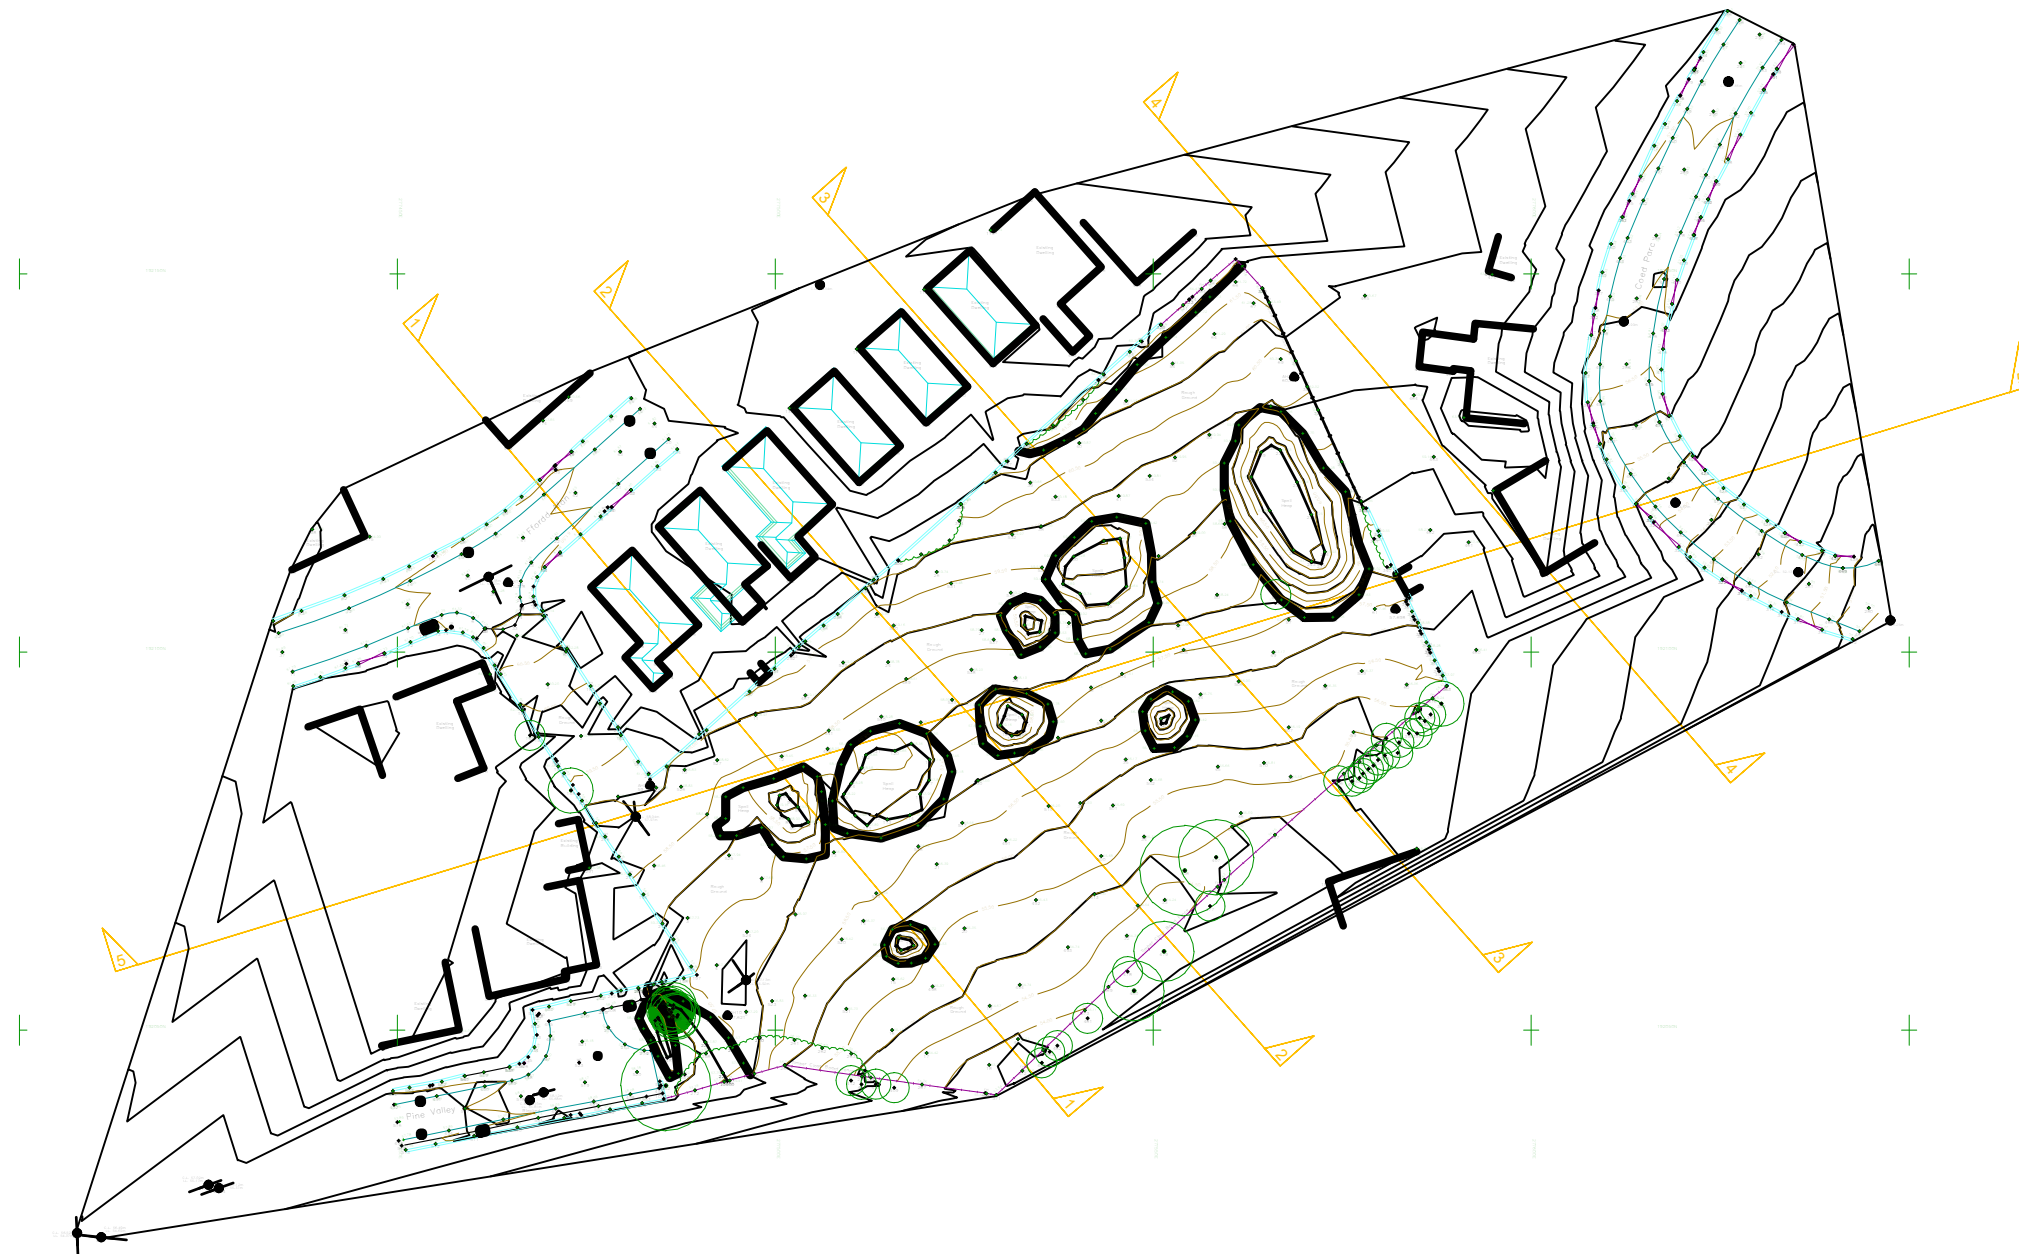

Topographical Survey

1:1000 @ A3



Development Pine Valley, Cwmafan Port Talbot		Job No. 17_063
Title Topographical Survey & Existing Site Section		Dwg No. AL(90)04
Date 20/10/15	Drawn BK	Rev. A
Scale 1:500 & 1:1000 @ A3		

CJ Architects · Town planners
Environmental & Urban design

Unit 1A, Compass Business Park,
Pacific Road, Cardiff. CF24 5HL. www.cjarchitects.co.uk
tel: 029 20452100