



Section 1
1:250 @ A3

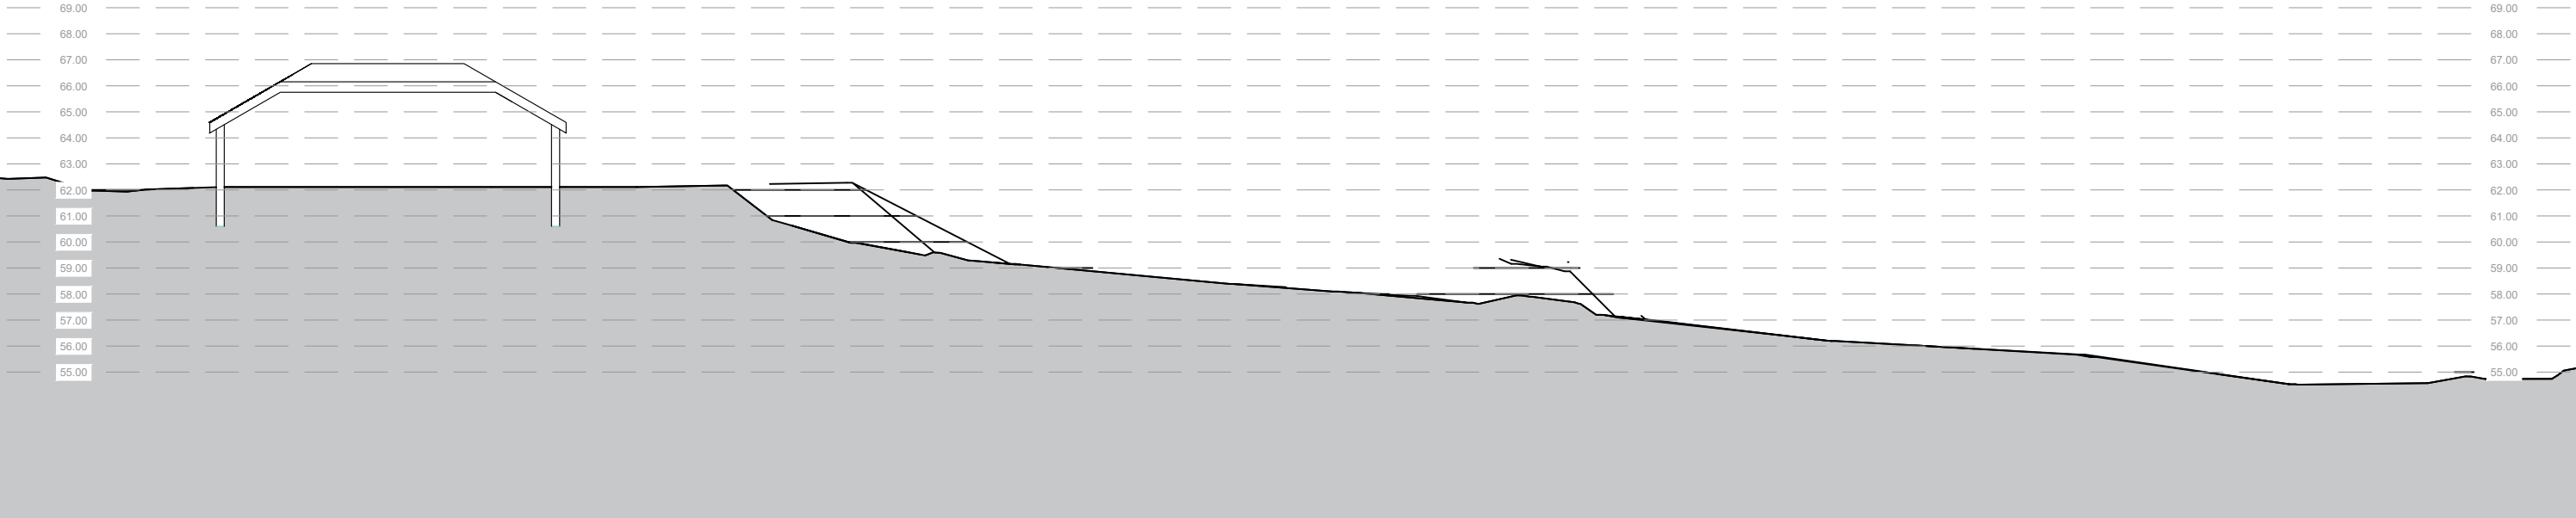

Section 2
1:250 @ A3

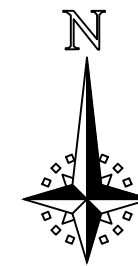

Development Pine Valley, Cwmafan Port Talbot		Job No. 17_063 Dwg No. AL(90)05	Rev. 1
Title Existing Site Sections			
Date 20/10/15	Drawn BK	Scale 1:250 @ A3	
 CJ Architects Environmental & Urban design		Town planners www.cjarchitects.co.uk Unit 1A, Compass Business Park, Pacific Road, Cardiff. CF24 5HL. tel: 029 20452100	