



Section 3
1:250 @ A3

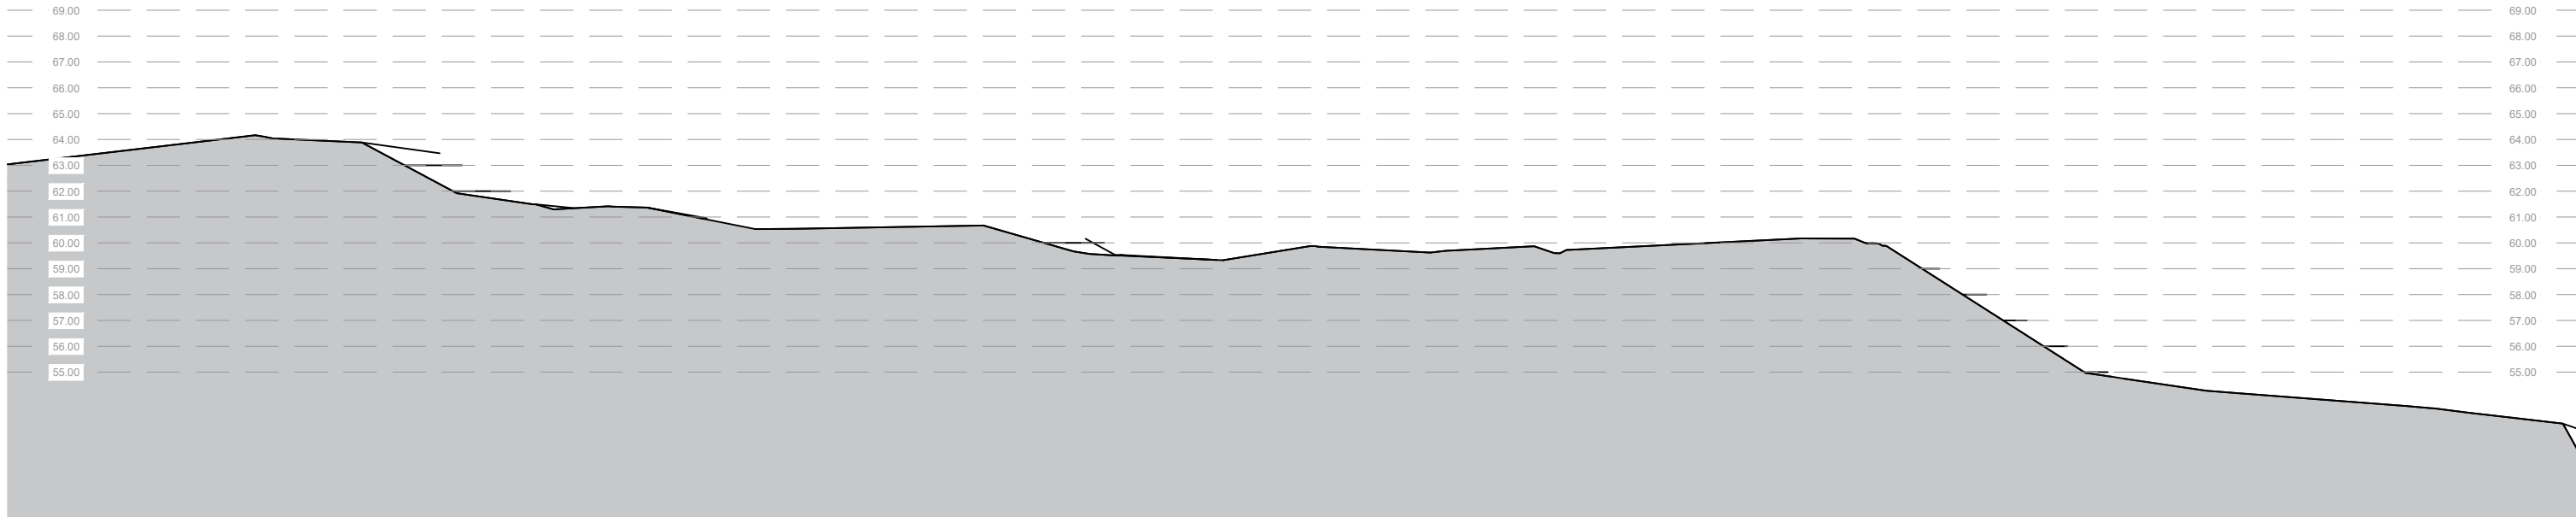

Section 4
1:250 @ A3

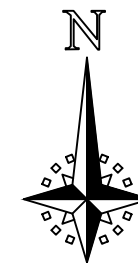

Development Pine Valley, Cwmafan Port Talbot		Job No. 17_063	Rev.
Title Existing Site Sections		Dwg No. AL(90)06	
Date 20/10/15	Drawn BK	Scale 1:250 @ A3	
 CJ Architects Environmental & Urban design		Town planners & Urban design	
Unit 1A, Compass Business Park, Pacific Road, Cardiff. CF24 5HL		www.cjarchitects.co.uk tel: 029 20452100	