
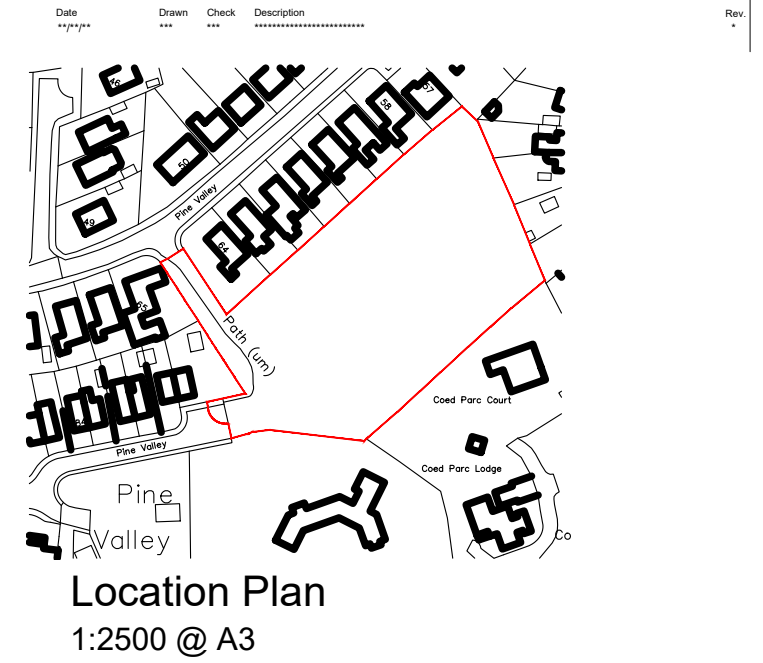


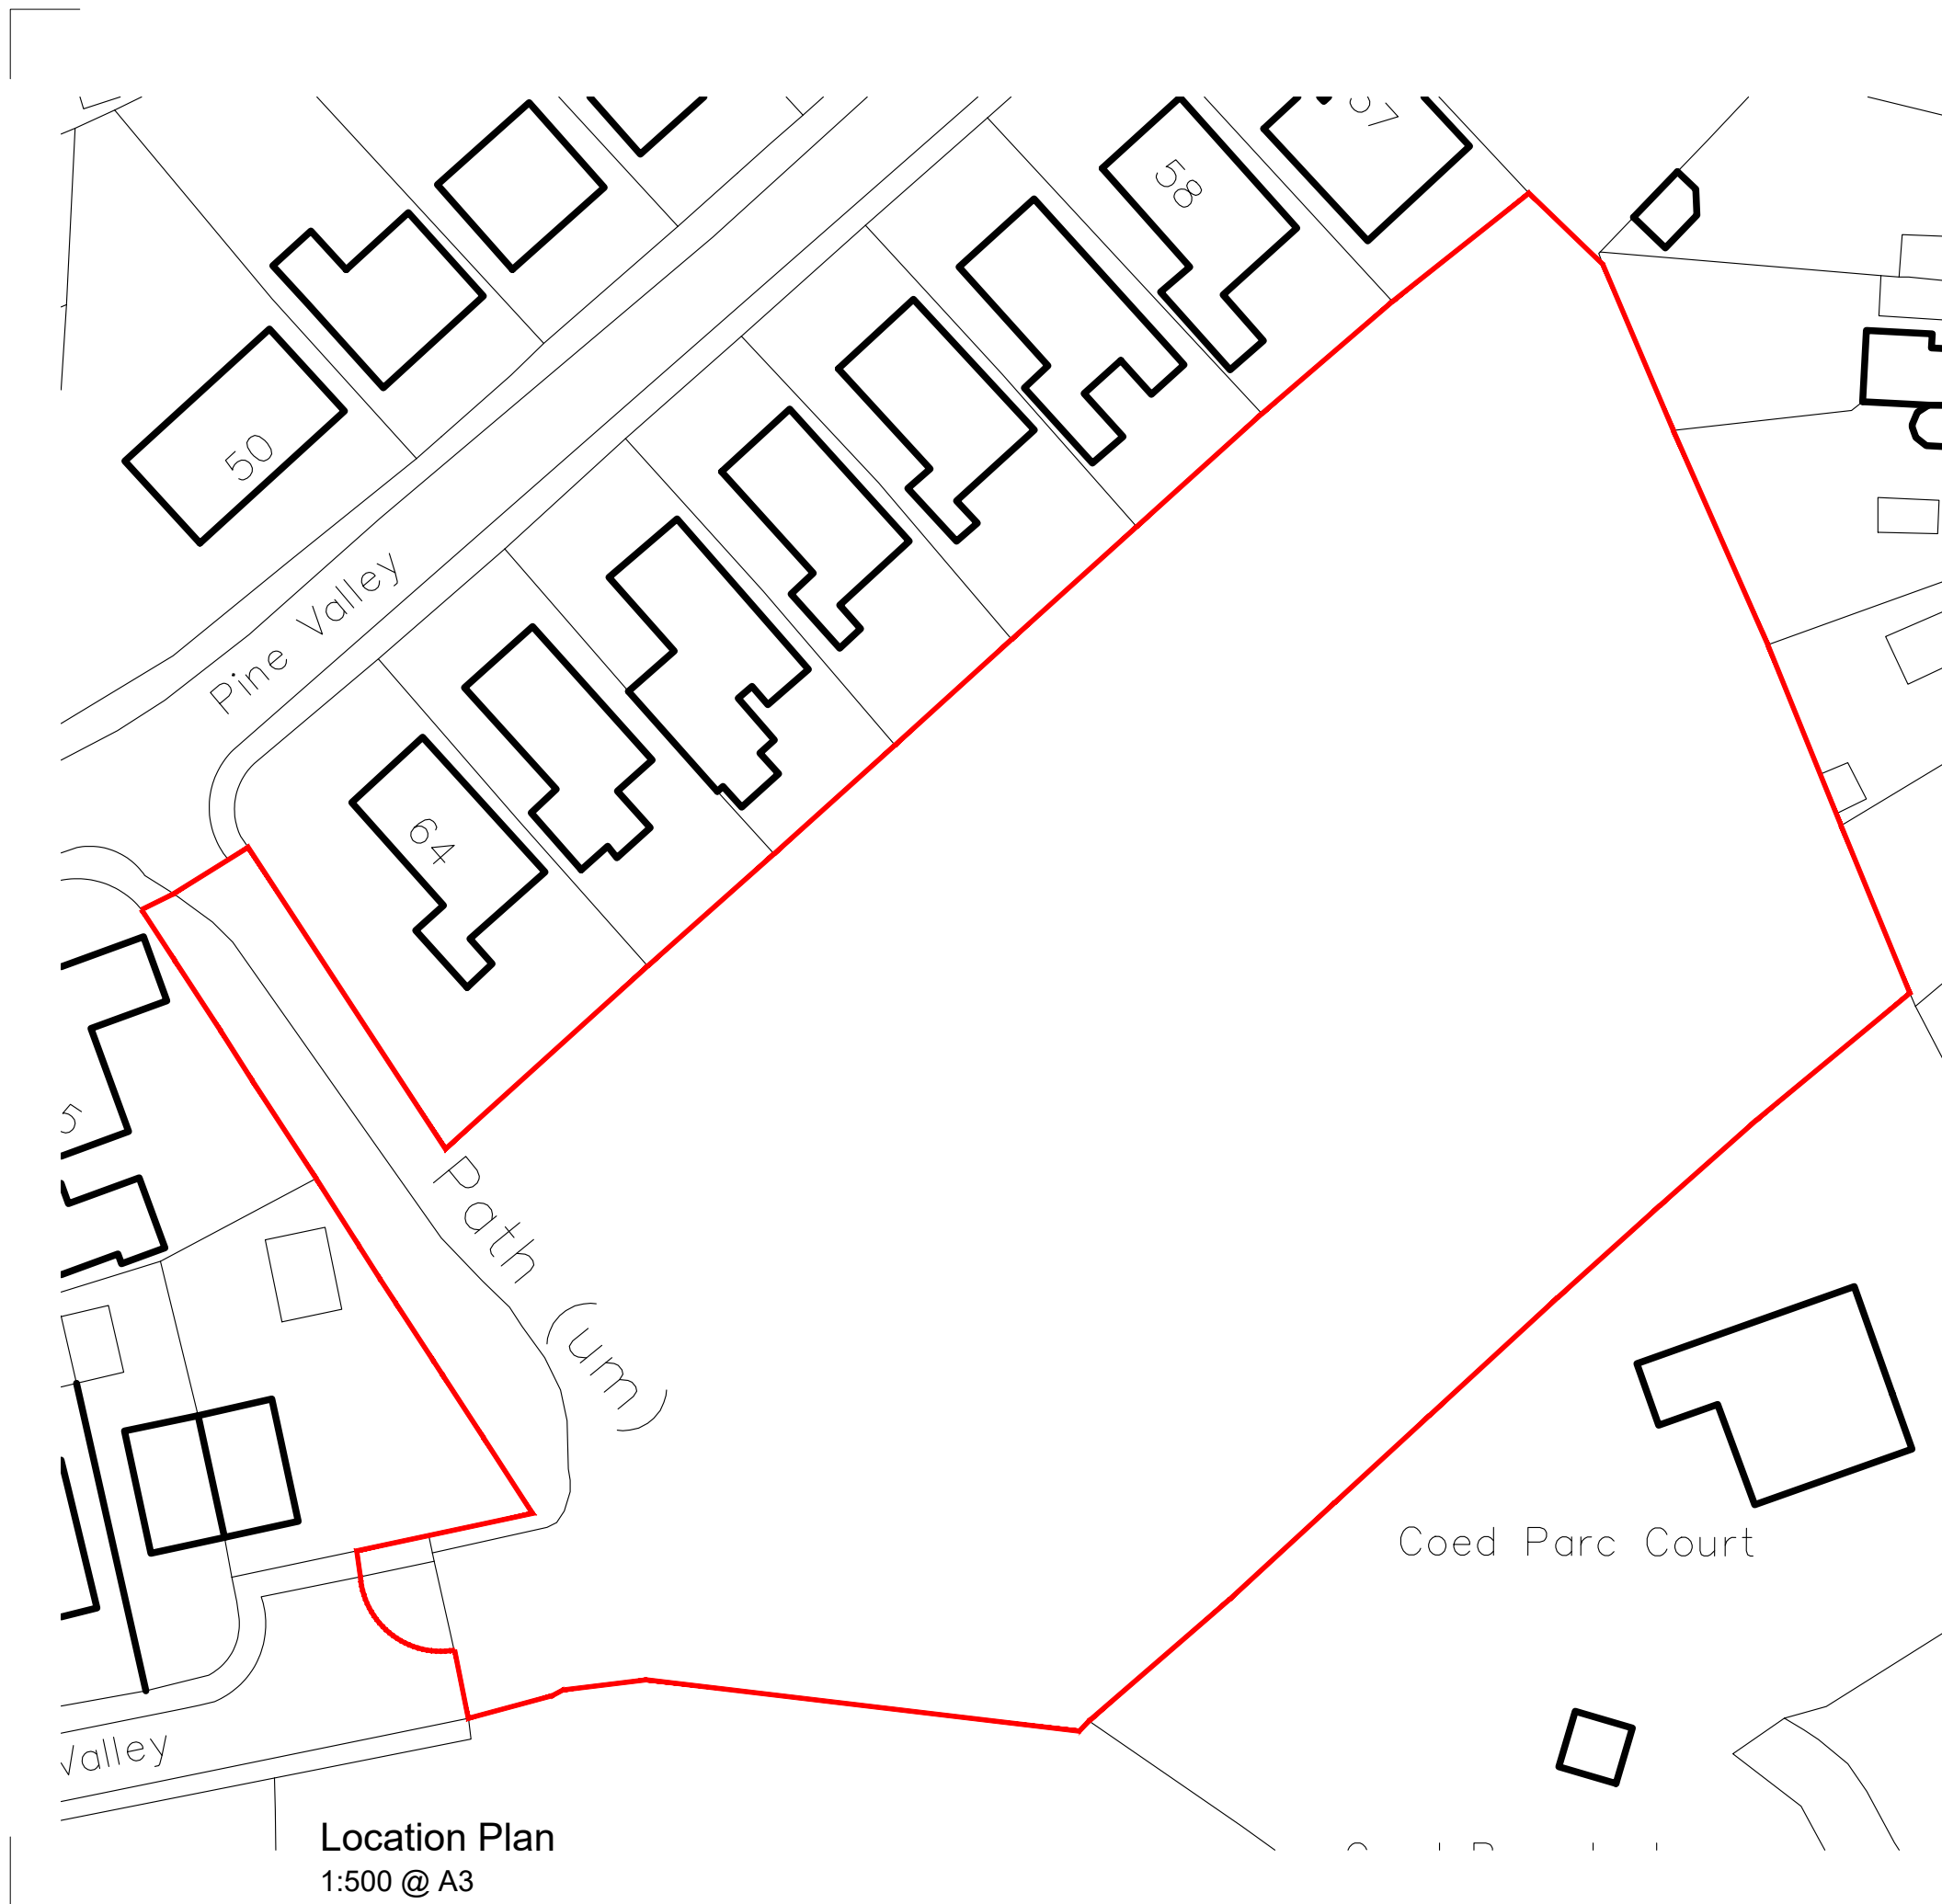

Development Pine Valley, Cwmafan Port Talbot		Job No. 17_063	Rev.
Title Proposed Site Location		Dwg No. AL(90)02	
Date 18/07/2017	Drawn WS	Scale 1:500 / 1:2500 @ A3	
		Architects · Town planners Environmental & Urban design	
Unit 1A, Compass Business Park, Pacific Road, Cardiff. CF24 5HL		www.cjarchitects.co.uk tel: 029 20452100	