
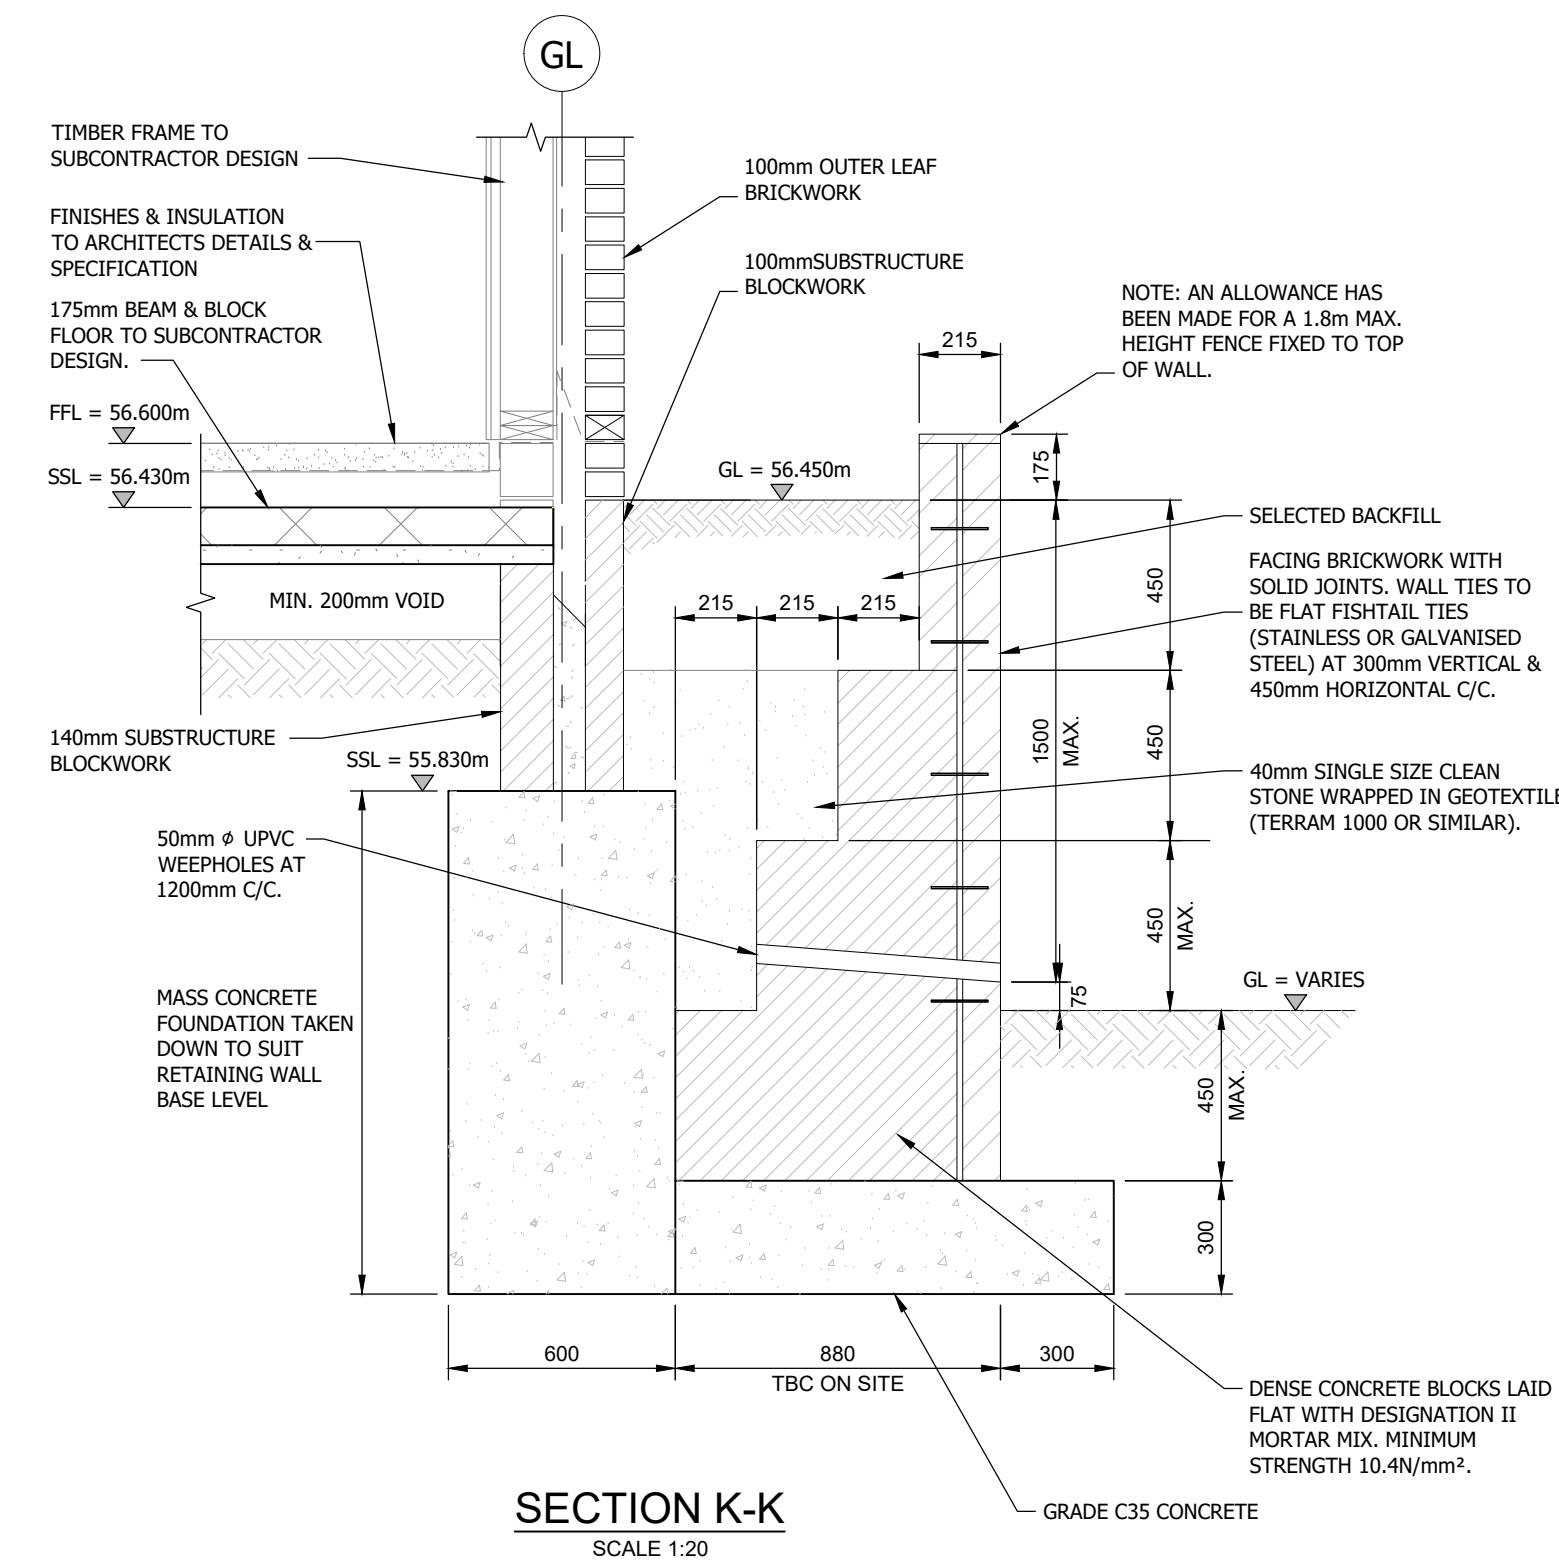
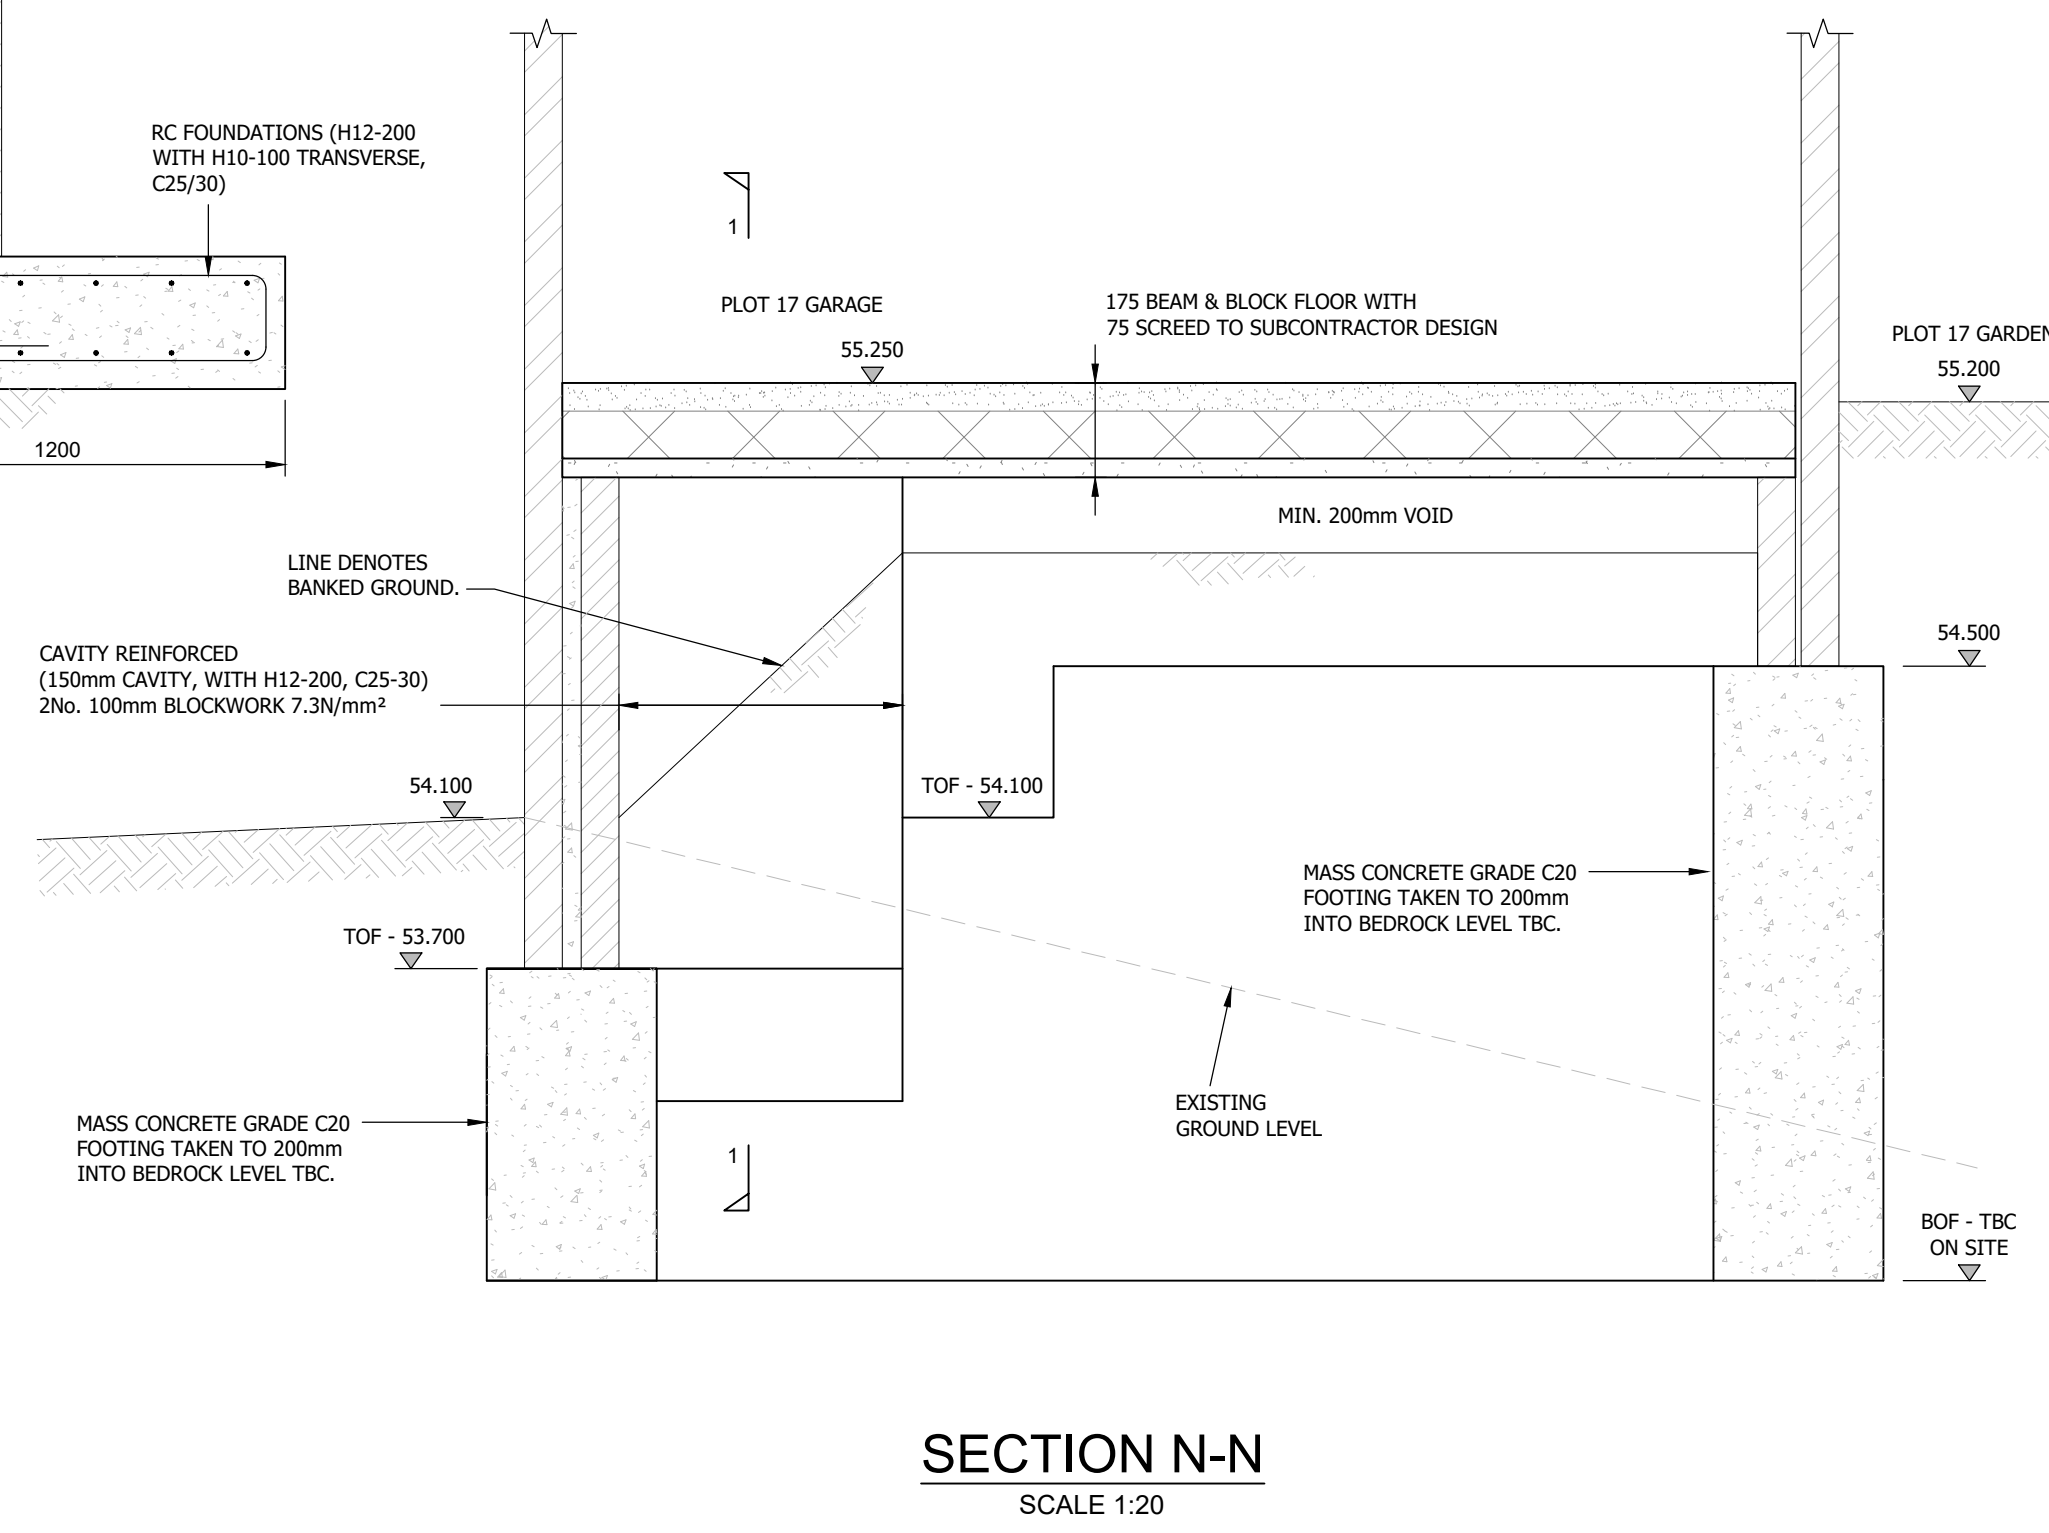
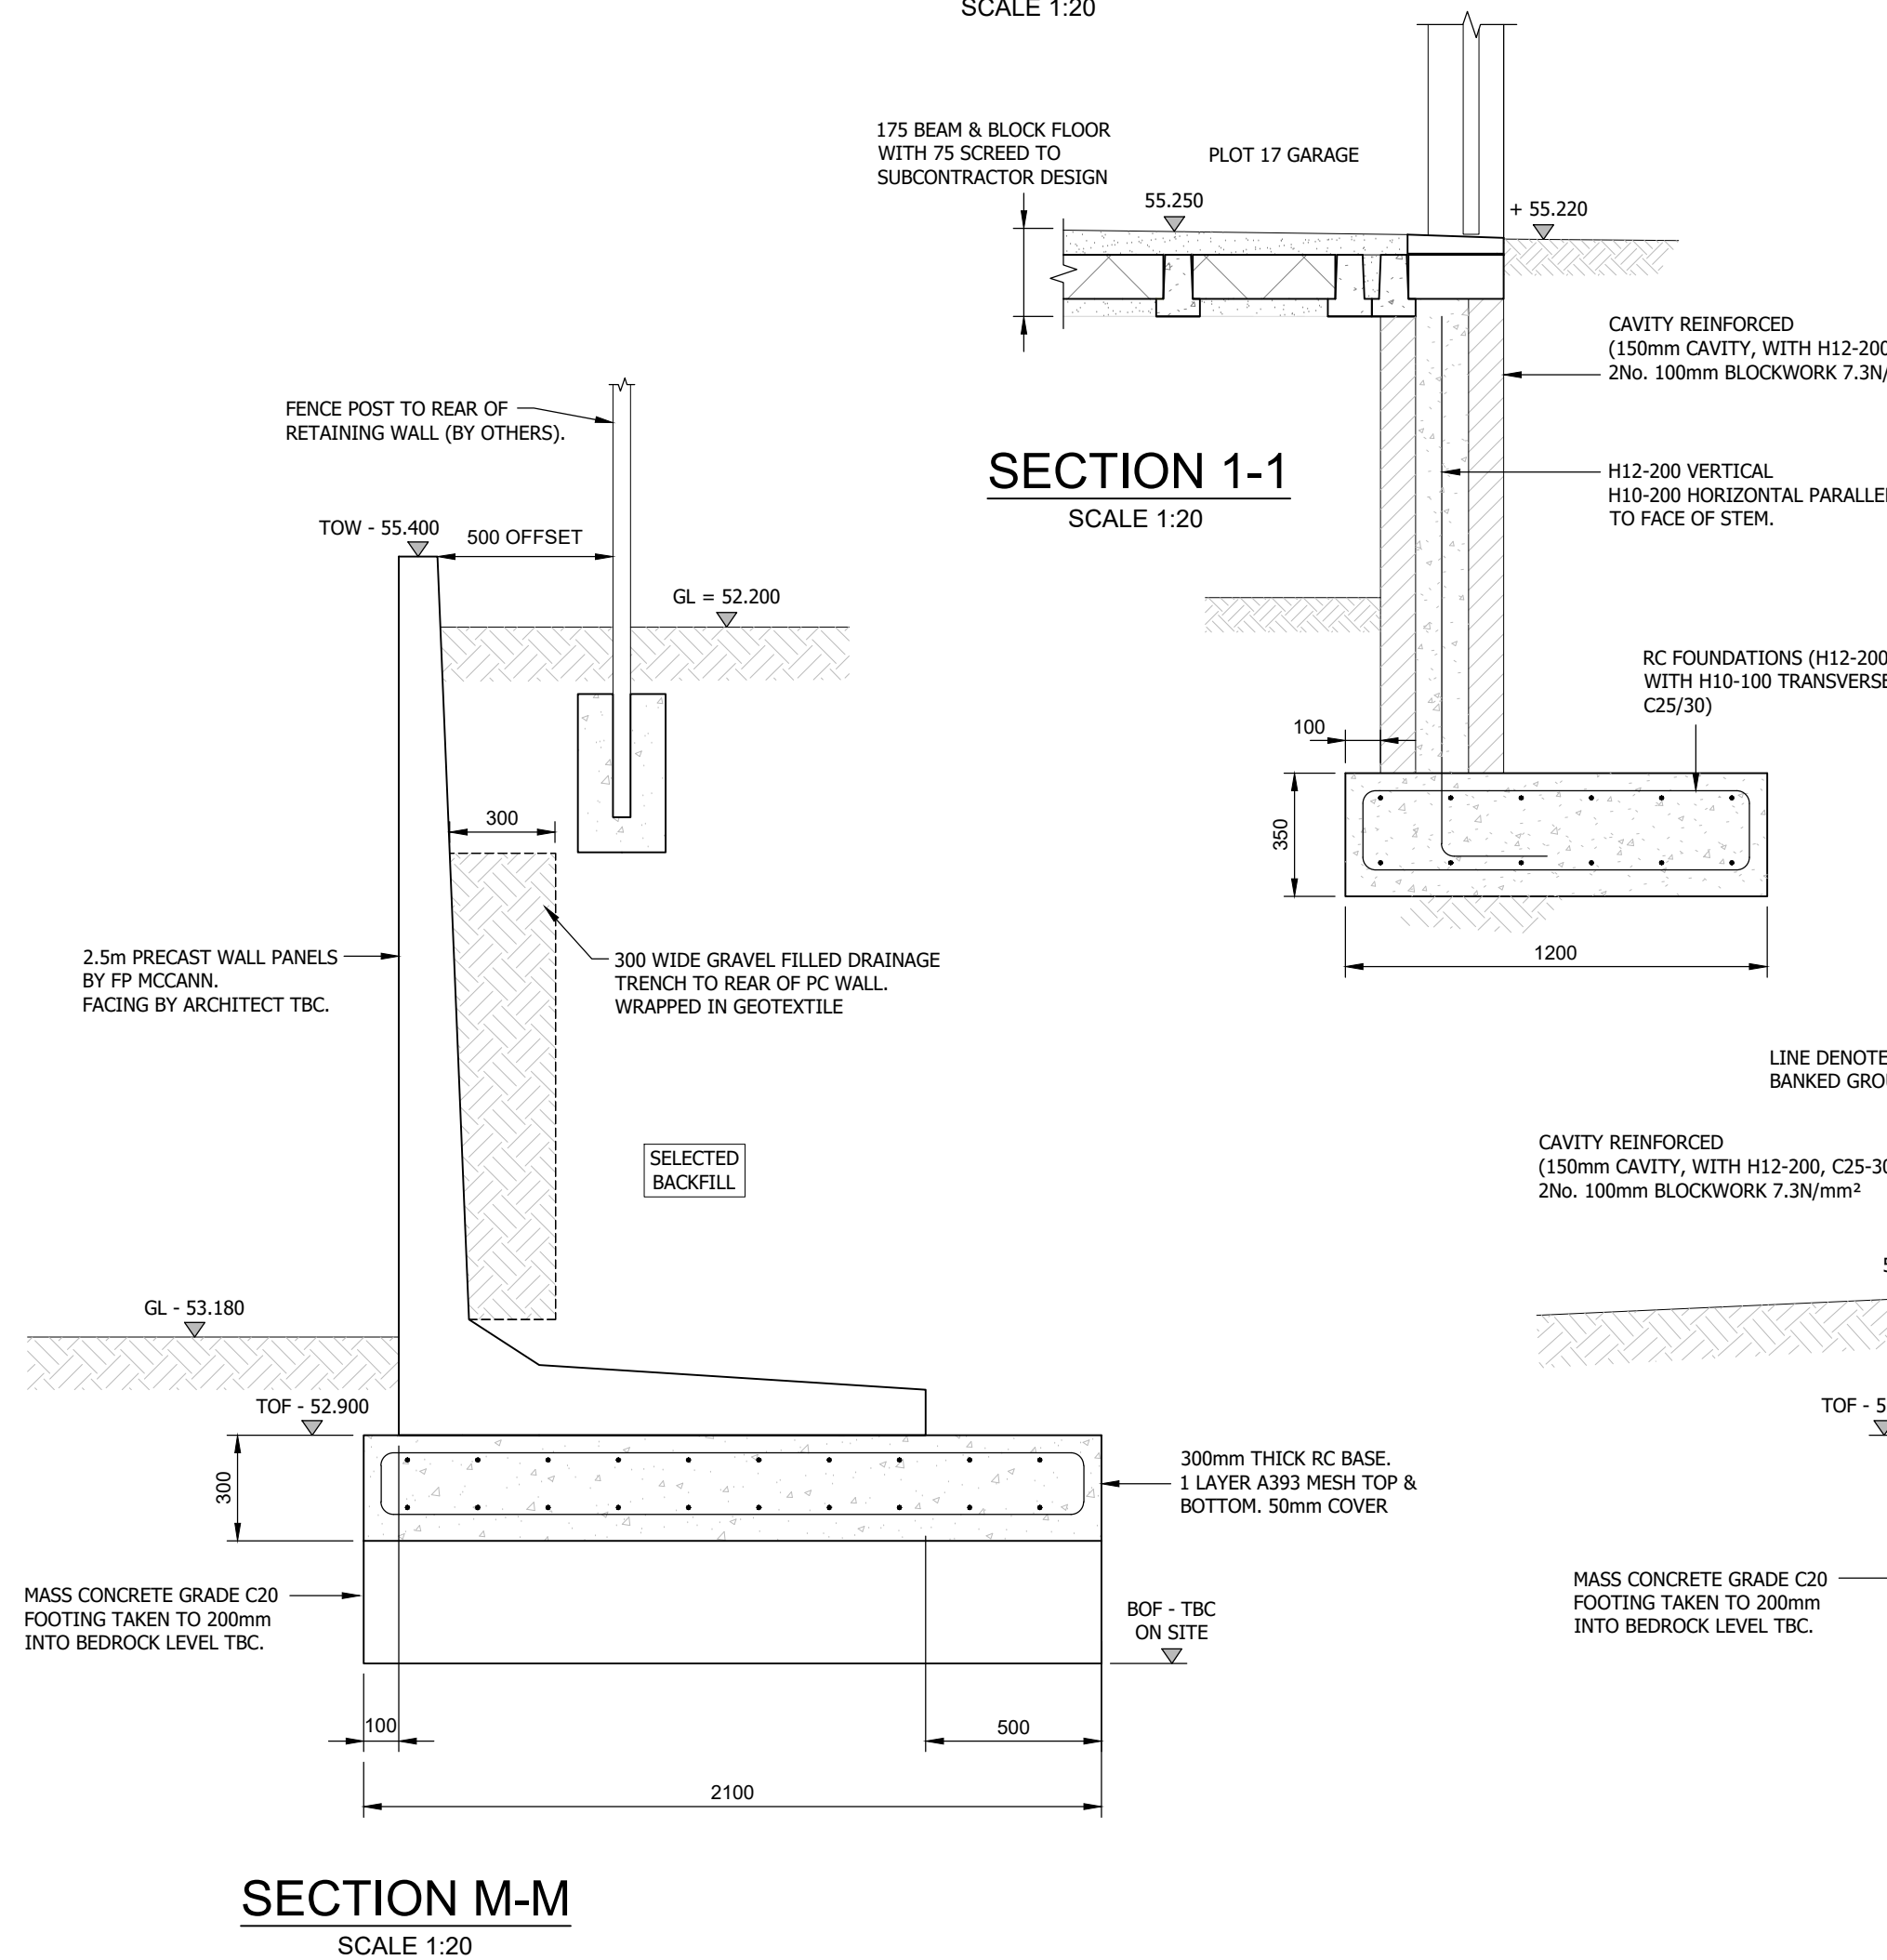
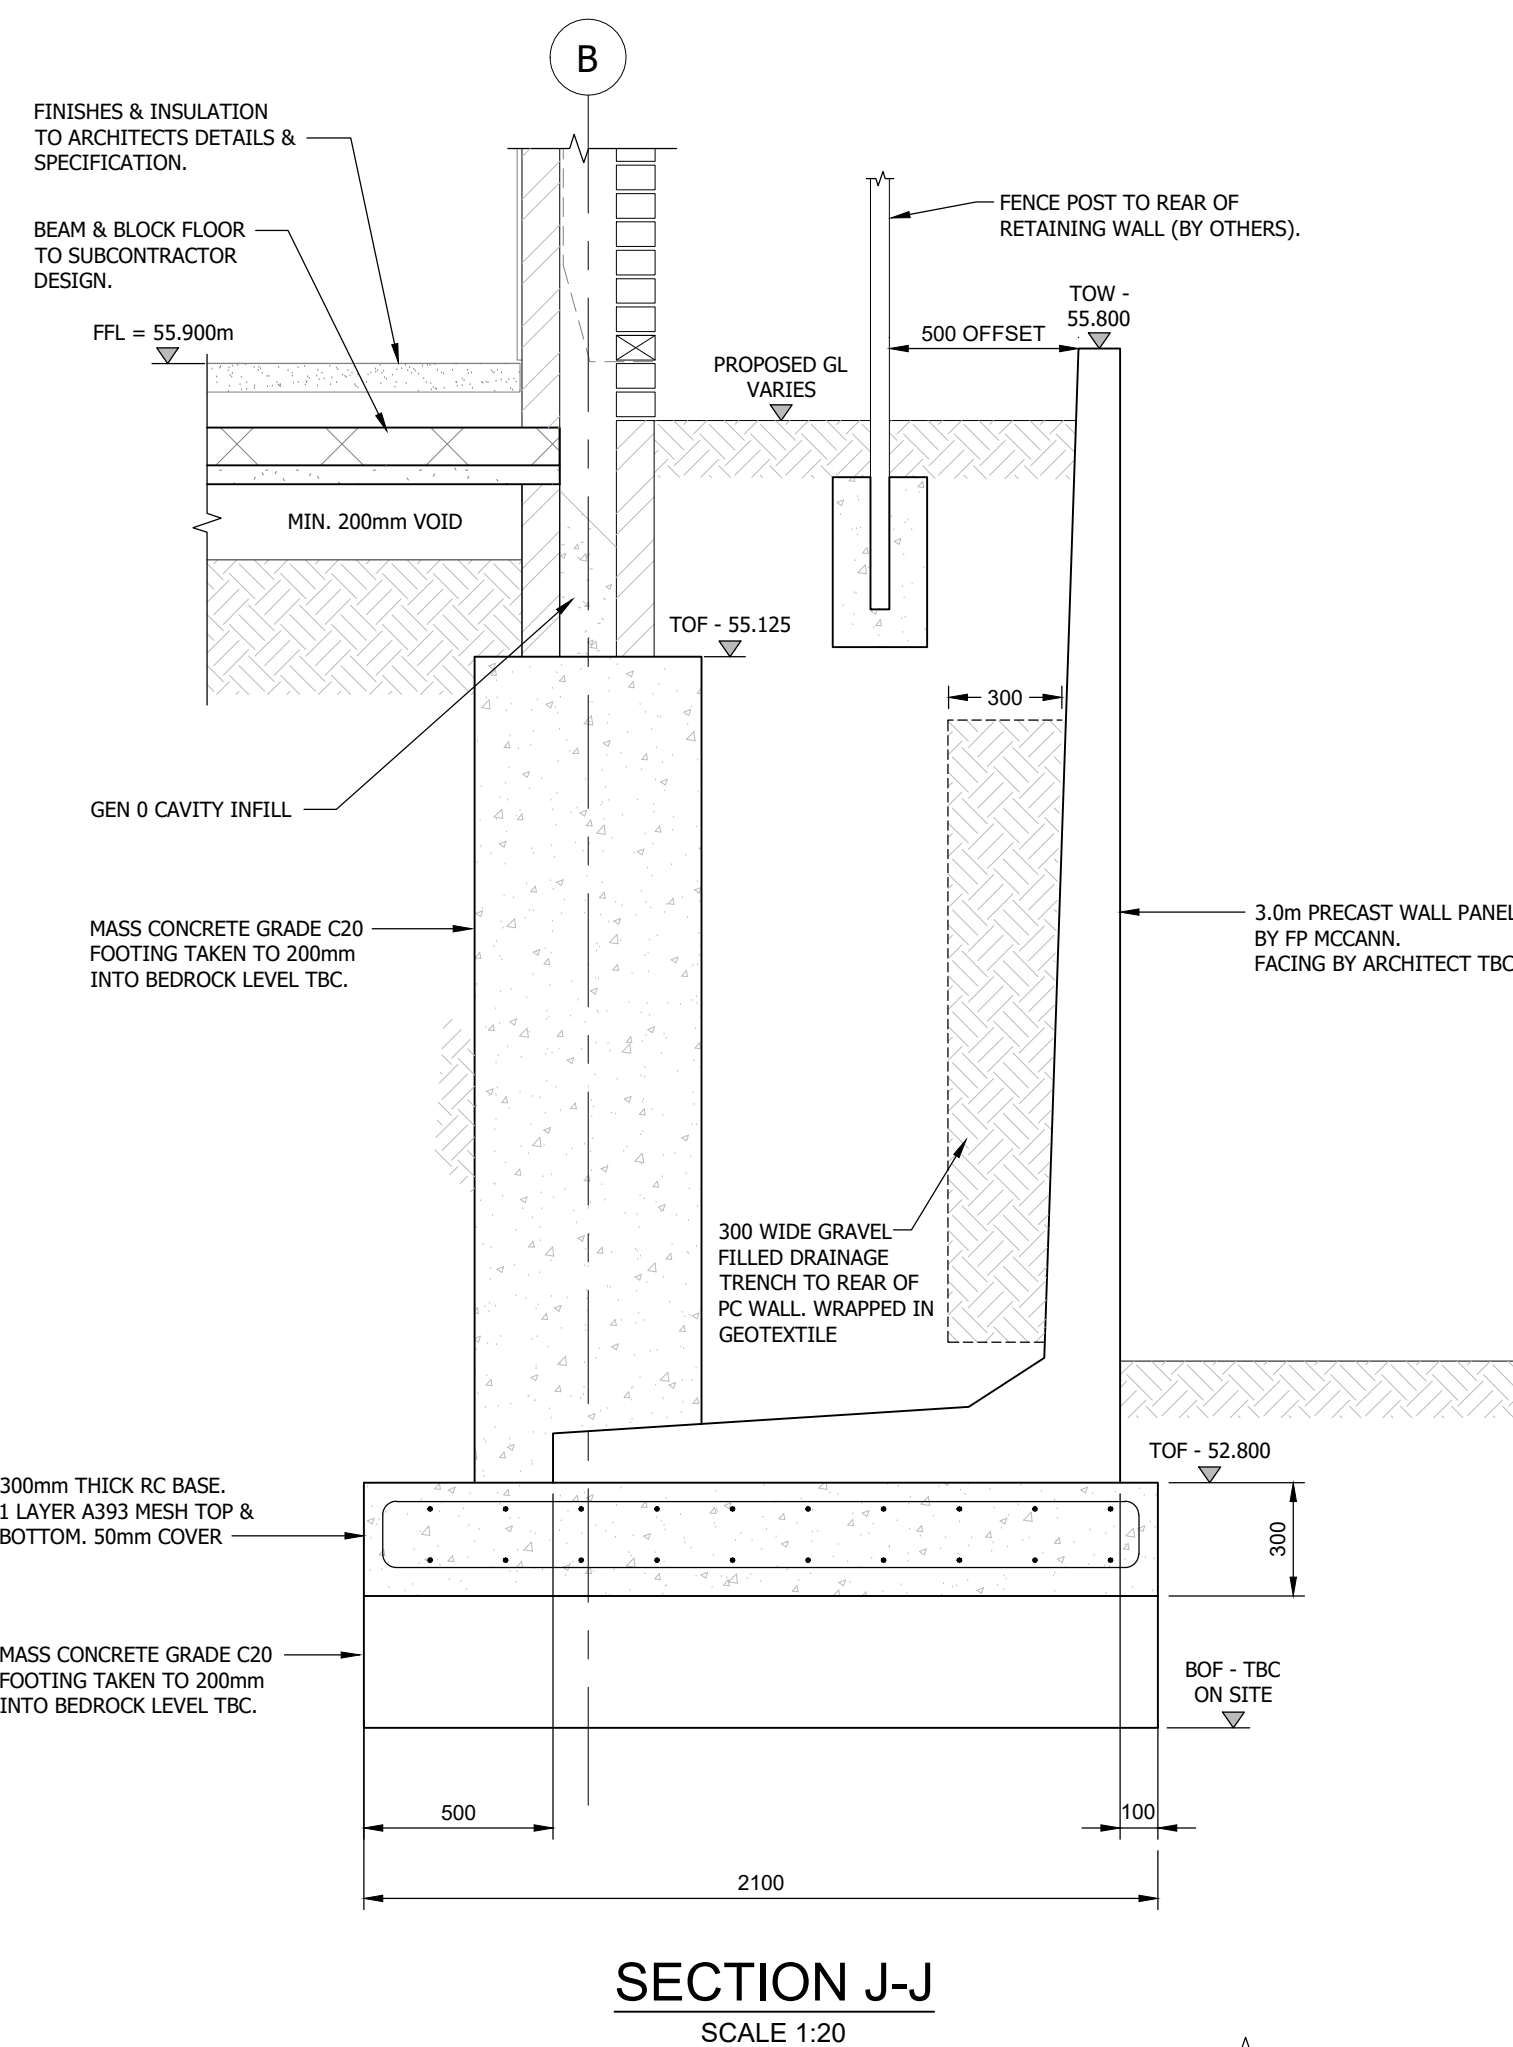
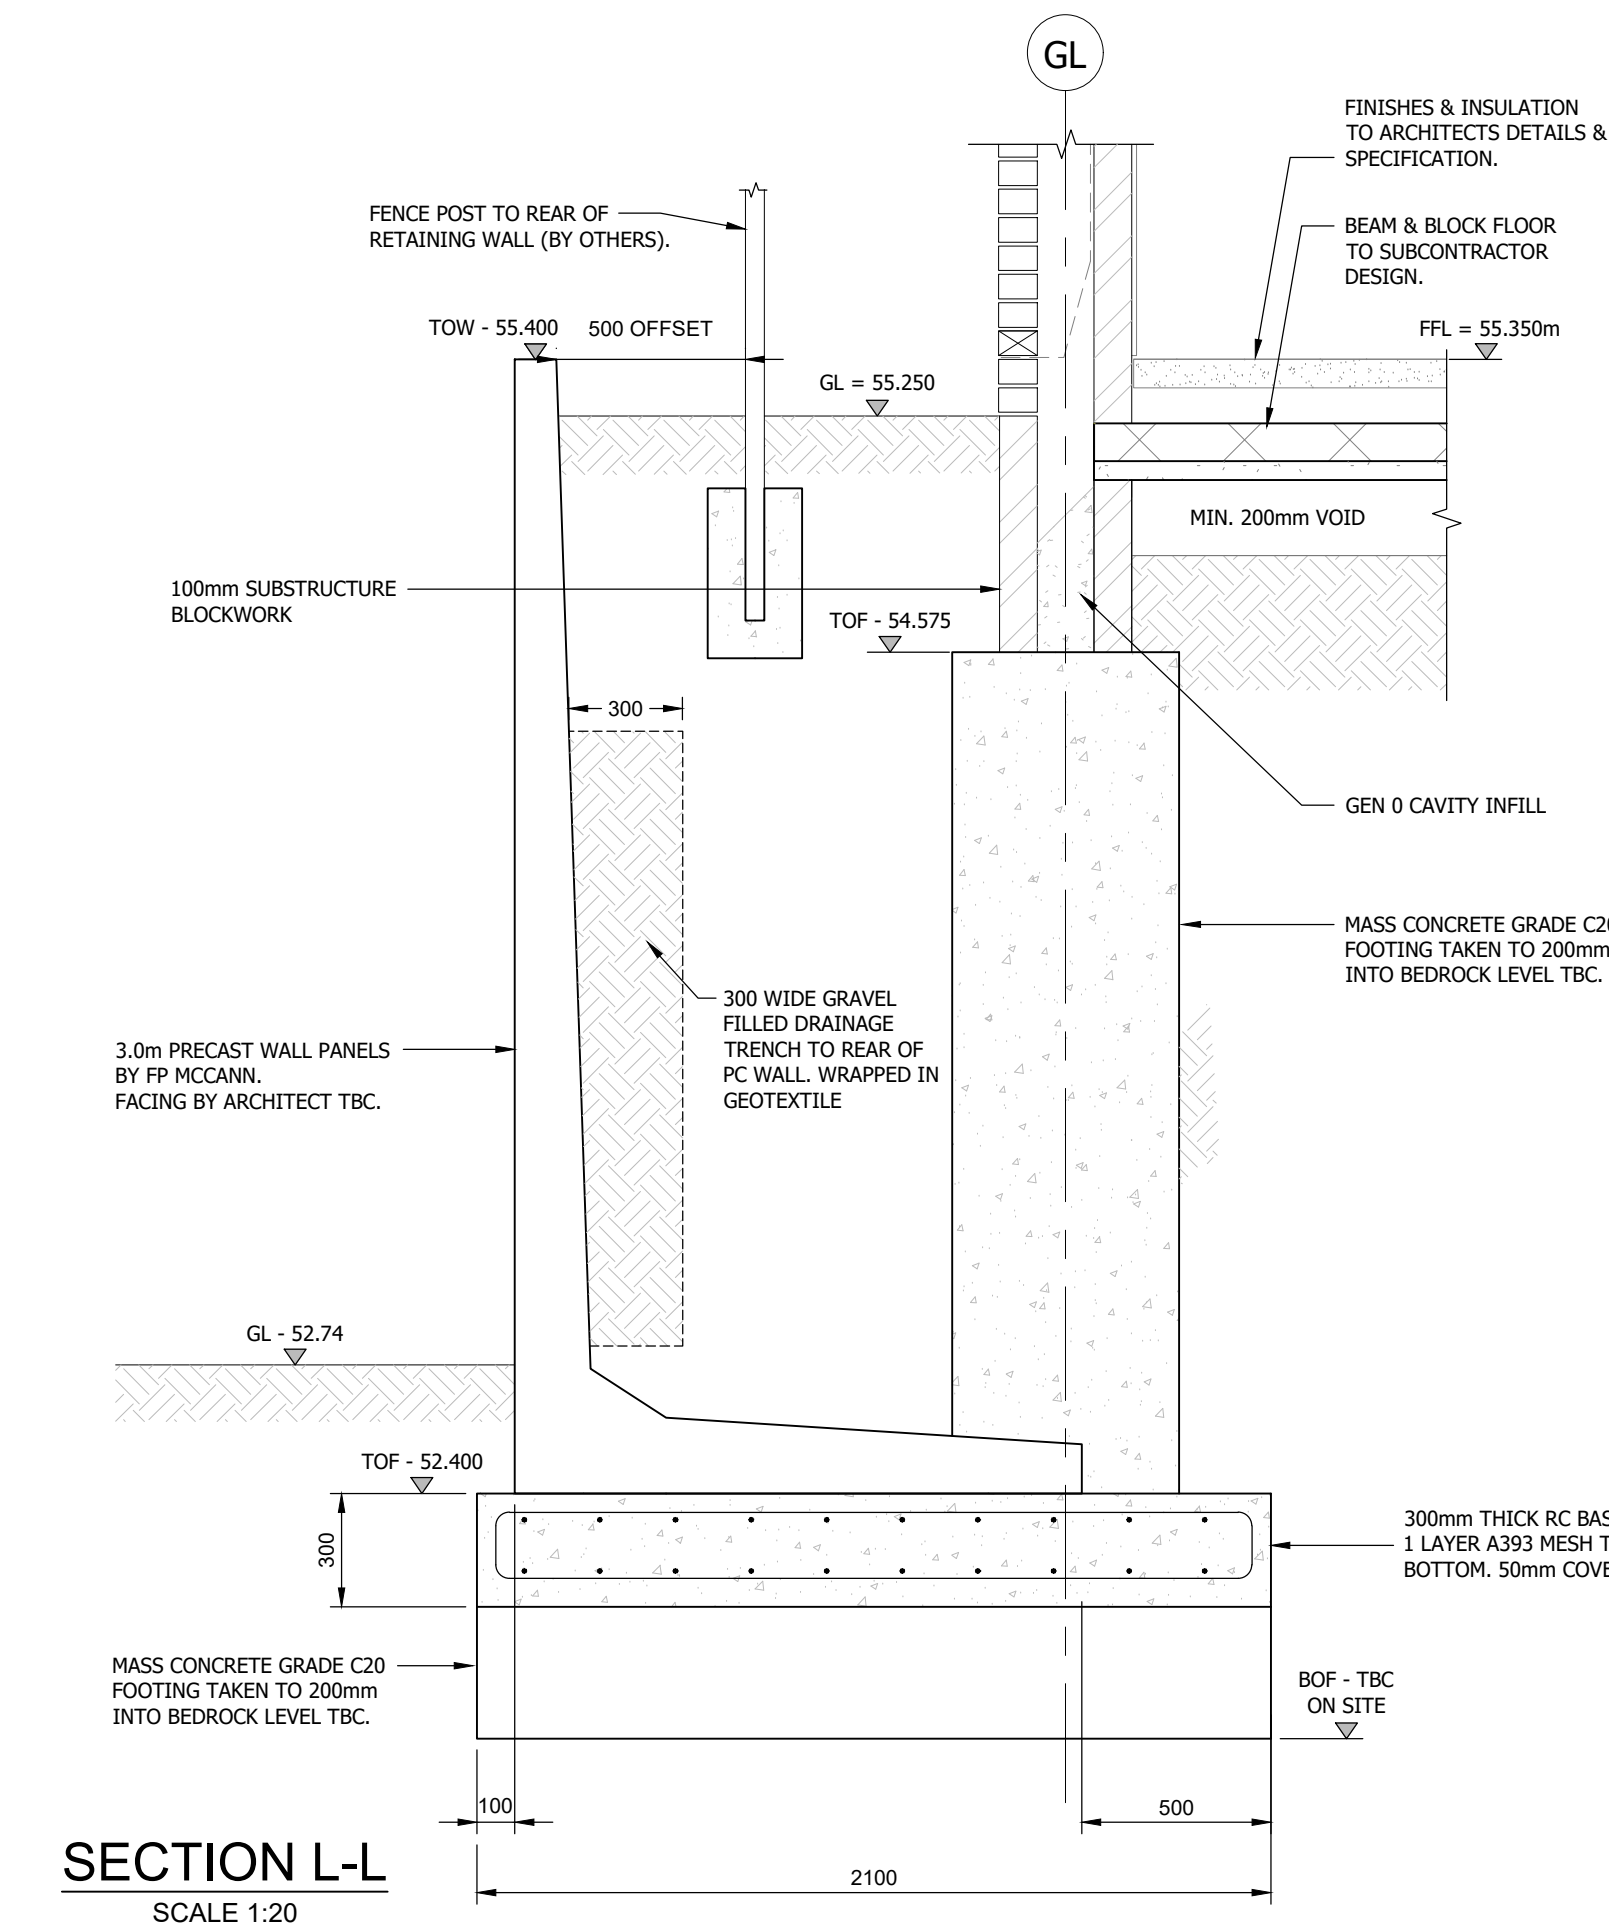


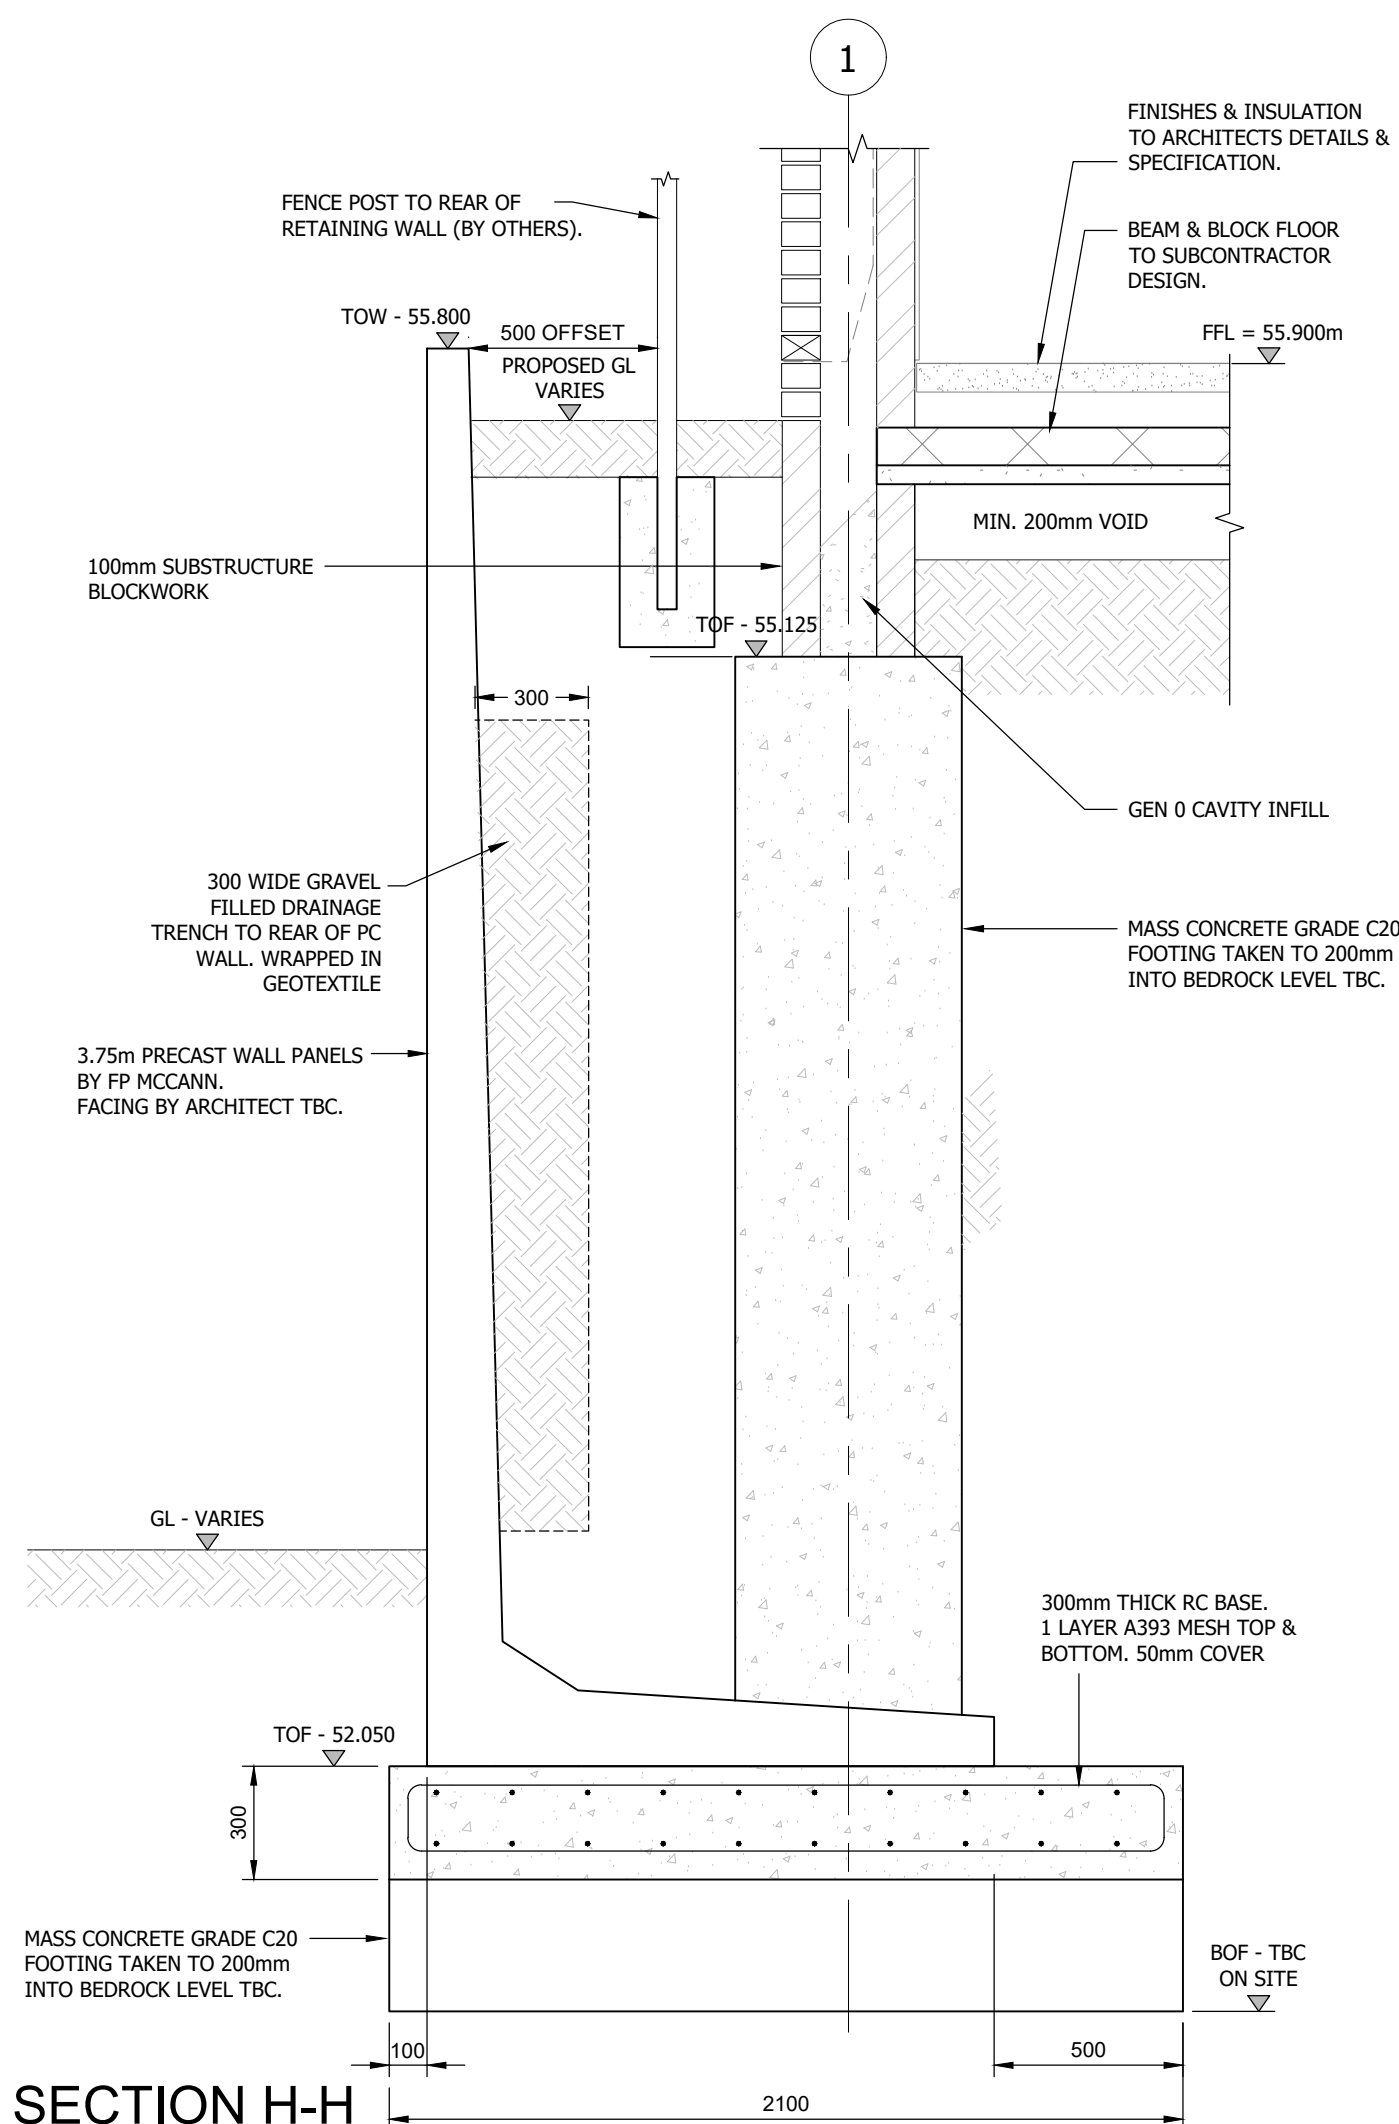

- NOTES:**
1. ALL DIMENSIONS ARE IN MILLIMETERS (mm) ALL LEVELS ARE IN METERS (m).
 2. DO NOT SCALE FROM DRAWINGS, WORK TO FIGURED DIMENSIONS ONLY.
 3. THIS DRAWING IS TO BE READ IN CONJUNCTION WITH ALL RELEVANT ARCHITECTS, ENGINEERS AND SPECIALISTS DRAWINGS, THE SPECIFICATION AND THE CONTRACT DOCUMENTS
 4. ALL WORK IS TO COMPLY WITH THE RELEVANT EUROCODES, CODES OF PRACTICE AND THE BUILDING REGULATIONS.
 5. ANY DISCREPANCIES BETWEEN THE ARCHITECTS AND THE ENGINEERS DRAWINGS TO BE BROUGHT TO THE ATTENTION OF THE DESIGN TEAM.
 6. ALL SETTING OUT TO BE VERIFIED WITH THE ARCHITECT PRIOR TO COMMENCEMENT OF SITE CONSTRUCTION.
 7. WORKS TO ENSURE THE STRUCTURAL STABILITY OF ALL ELEMENTS IN THEIR TEMPORARY STATE DURING CONSTRUCTION TO BE THE RESPONSIBILITY OF THE CONTRACTOR.
 8. ALL FOUNDATION WORKS ARE TO BE UNDERTAKEN IN ACCORDANCE WITH PARTY WALL AWARDS.
- FOR FULL DESIGN NOTES REFER TO IESSIS DRAWING:
X0X-SS-XX-XX-DR-S-7000.

KEY:

LEGEND:

C06	16.01.20	MB/TW	SECTION N AMENDED.
C05	06.12.19	KD/TW	SECTION N AMENDED TO INCLUDE BRICK FACE.
C04	12.11.19	MB/TW	SECTIONS H & J AMENDED. SECTION L, M & N. ADDED.
C03	16.09.19	MB/TW	SECTIONS H & J AMENDED. SECTION K. ADDED.
C02	07.05.19	MB/TW	UPDATED IN CO-ORDINATION WITH RC DETAILS
C01	29.04.19	MB/TW	ISSUED FOR CONSTRUCTION.
REV	DATE	DRAWN/CHK	REVISION INFO
STATUS:			

CLIENT: HERITAGE GATE

PROJECT:

HERITAGE GATE
COED DARC

DRAWING TITLE:

PHASE 2 - PLOTS 6-13
PROPOSED RETAINING WALLS
SHEET 2

JOB NUMBER:	SCALE AT A1:	REV. STATUS:
SE1649	1:20	S4
DRAWING NUMBER:	REVISION:	
COD-ISS-XX-XX-DR-S-2303	C06	
LONDON	20 IRONMONGER LANE LONDON EC2P 8EP UK T: +44 (0)207 600 2912	
BRISTOL	89-95 REDCLIFFE STREET BRISTOL BS1 6JJ UK T: +44 (0)117 922 7039	
MANCHESTER	COMMERCIAL WHARF 6 COMMERCIAL STREET MANCHESTER, M15 4PZ UK T: +44 (0)845 643 2741	
www.iesiagroup.com		