



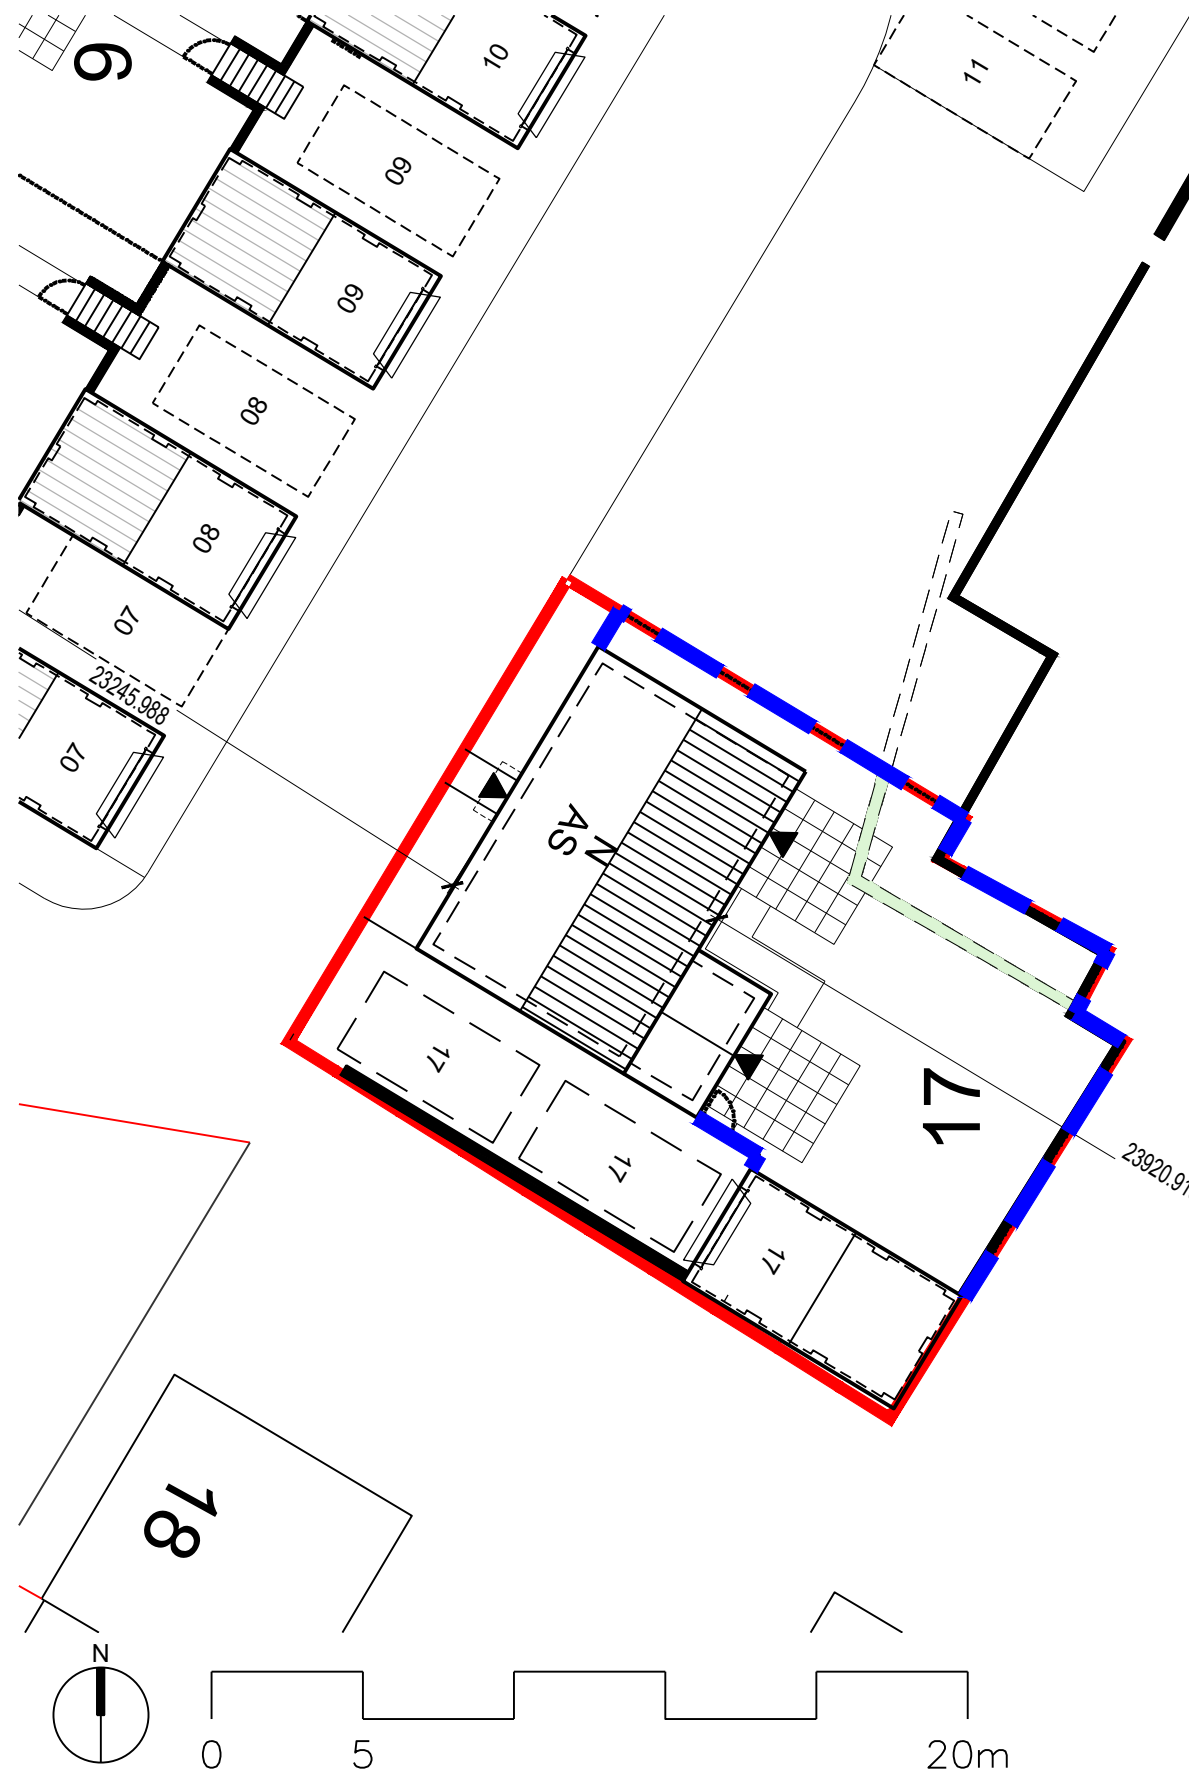

Boundary Types & Details

**PROPOSED RETAINING WALL - REFER TO SEPARATE ENGINEERING
DRAWING**

**EXISTING RETAINING WALL TO BE REPOSITIONED - REFER TO
SEPARATE ENGINEERING DRAWING**

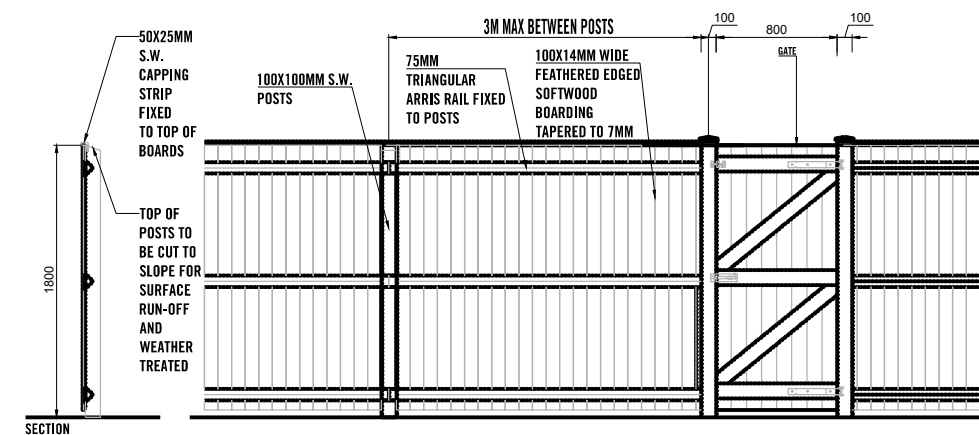

1.8 m CLOSEBOARD TIMBER FENCE WITH TIMBER GATE

