


20 0 20 40 60 80 100m



1:2500

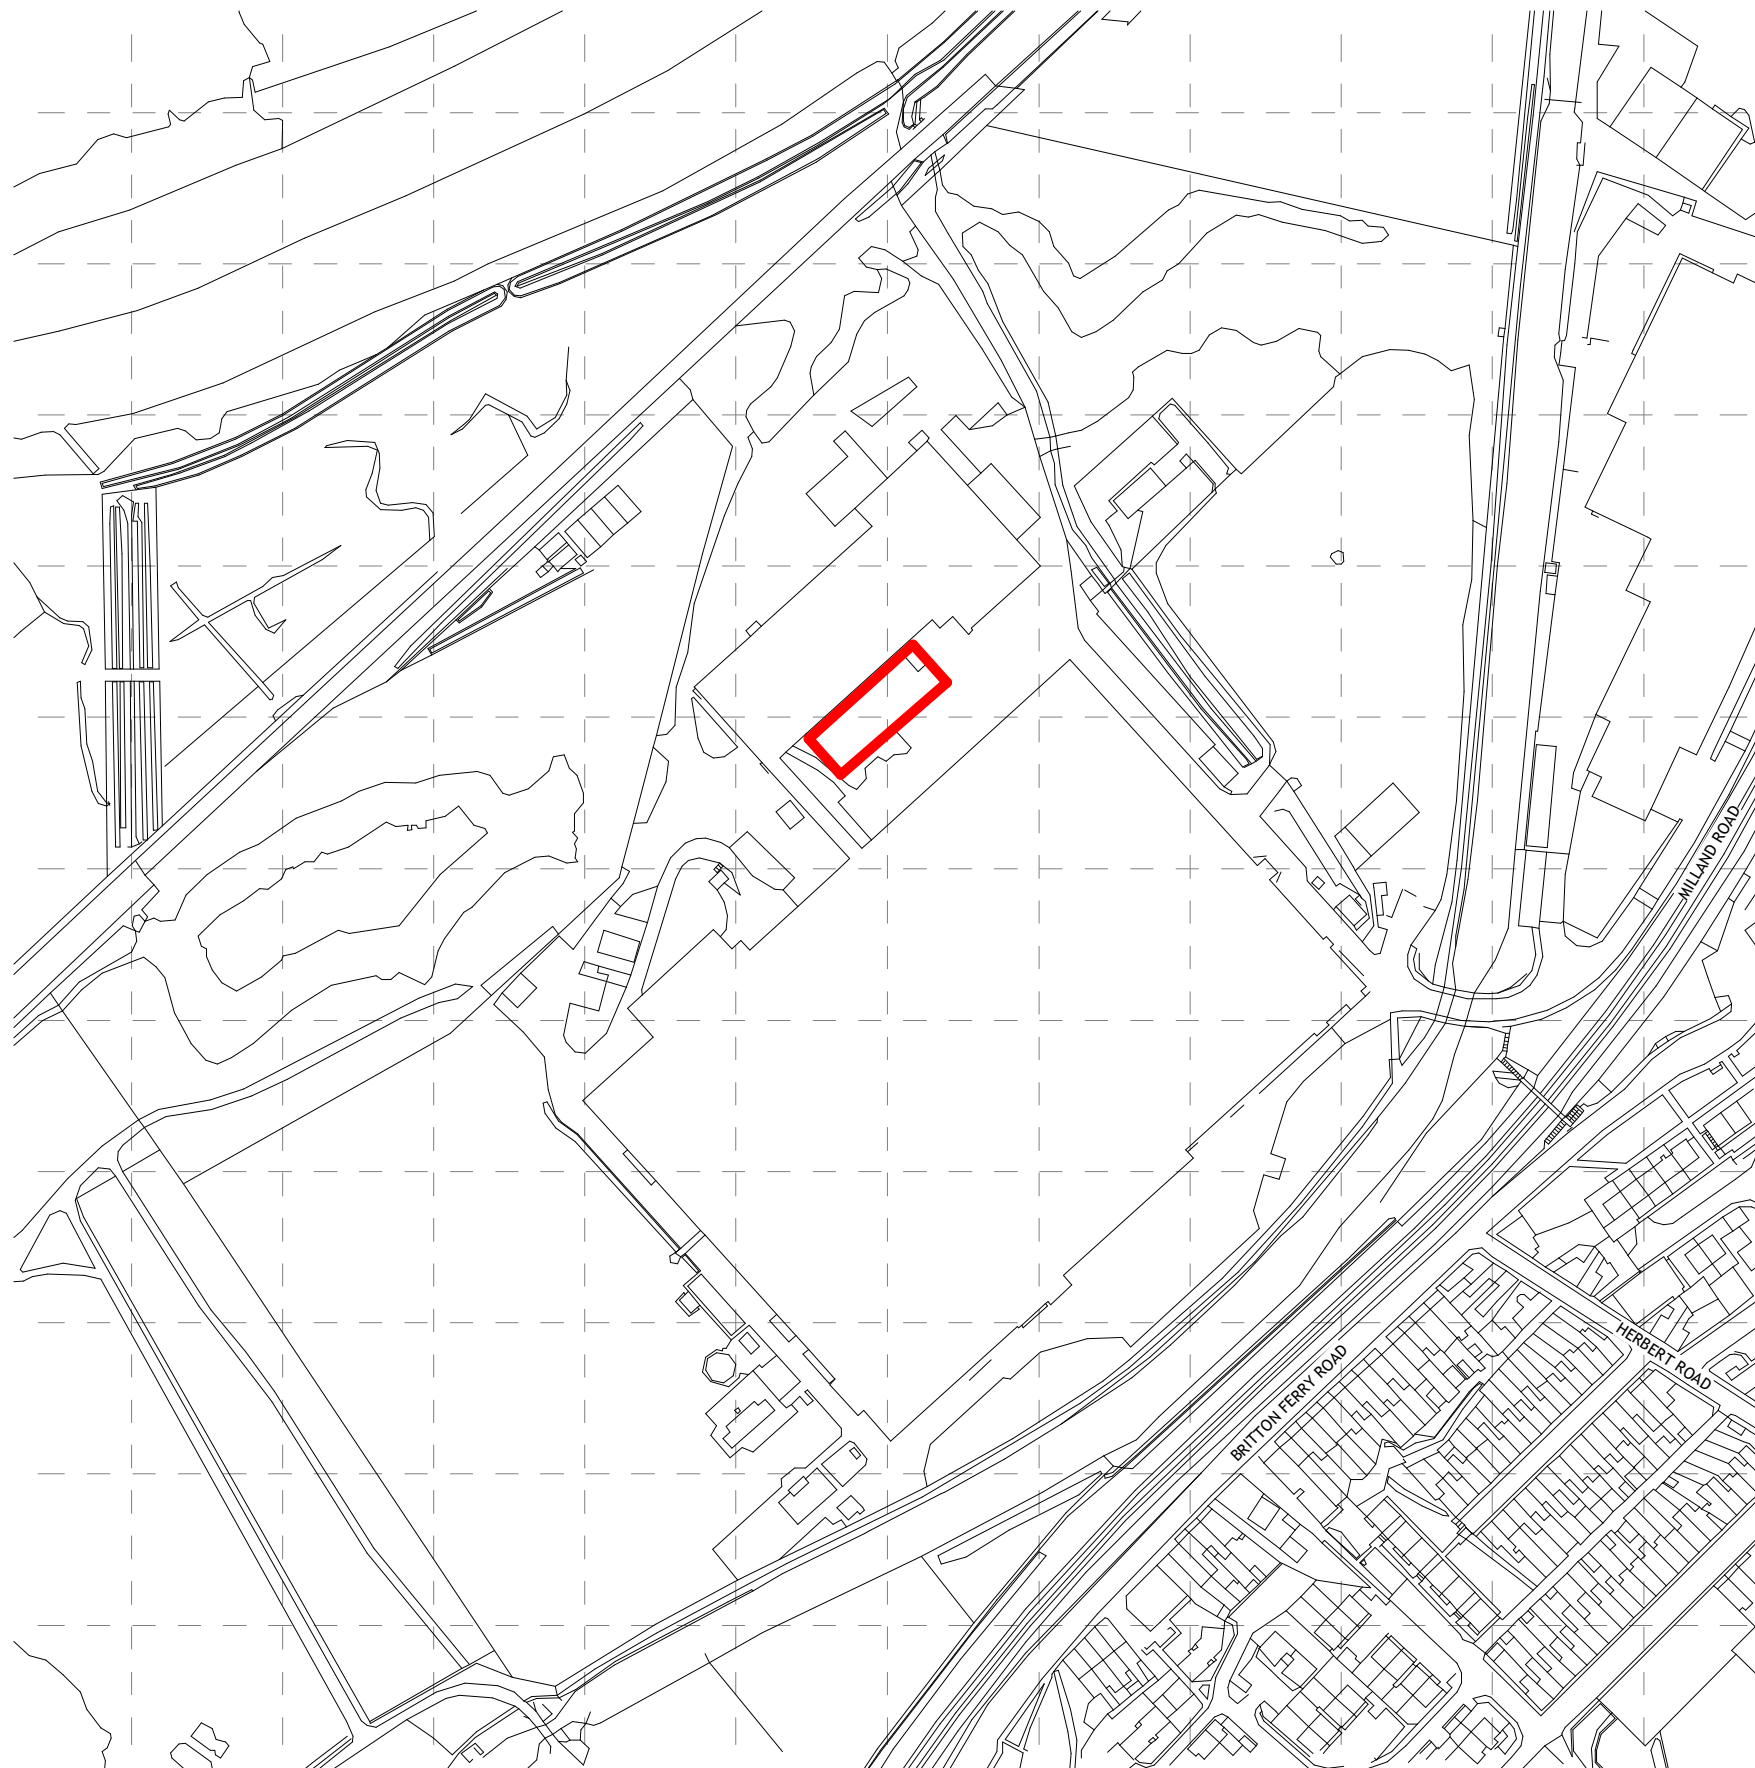


01 SITE LOCATION PLAN

1 : 2500

Copyright © 2019

Notes:
Do not scale this drawing. Check all dimensions on site. Any discrepancies to be reported back to the Architect for clarity.

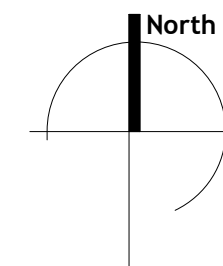

SITE AREA - 750M SQ

Rev	Revision	By	Date
-----	----------	----	------

Client:



Project:

METALBOX

Job Number:

L848

Date:

25.04.19

Drawn by:

PC

Dwg No:

A140

SITE LOCATION PLAN

Revision:

Scale:

1 : 2500 @ A3

Drawing Status:

PLANNING



TONY KING
ARCHITECTS LTD

97a Glebe Street, Penarth
Vale of Glamorgan CF64 1EE

T: 02920 306400

www.tonykingarchitects.co.uk

25/04/2019 10:10:14