


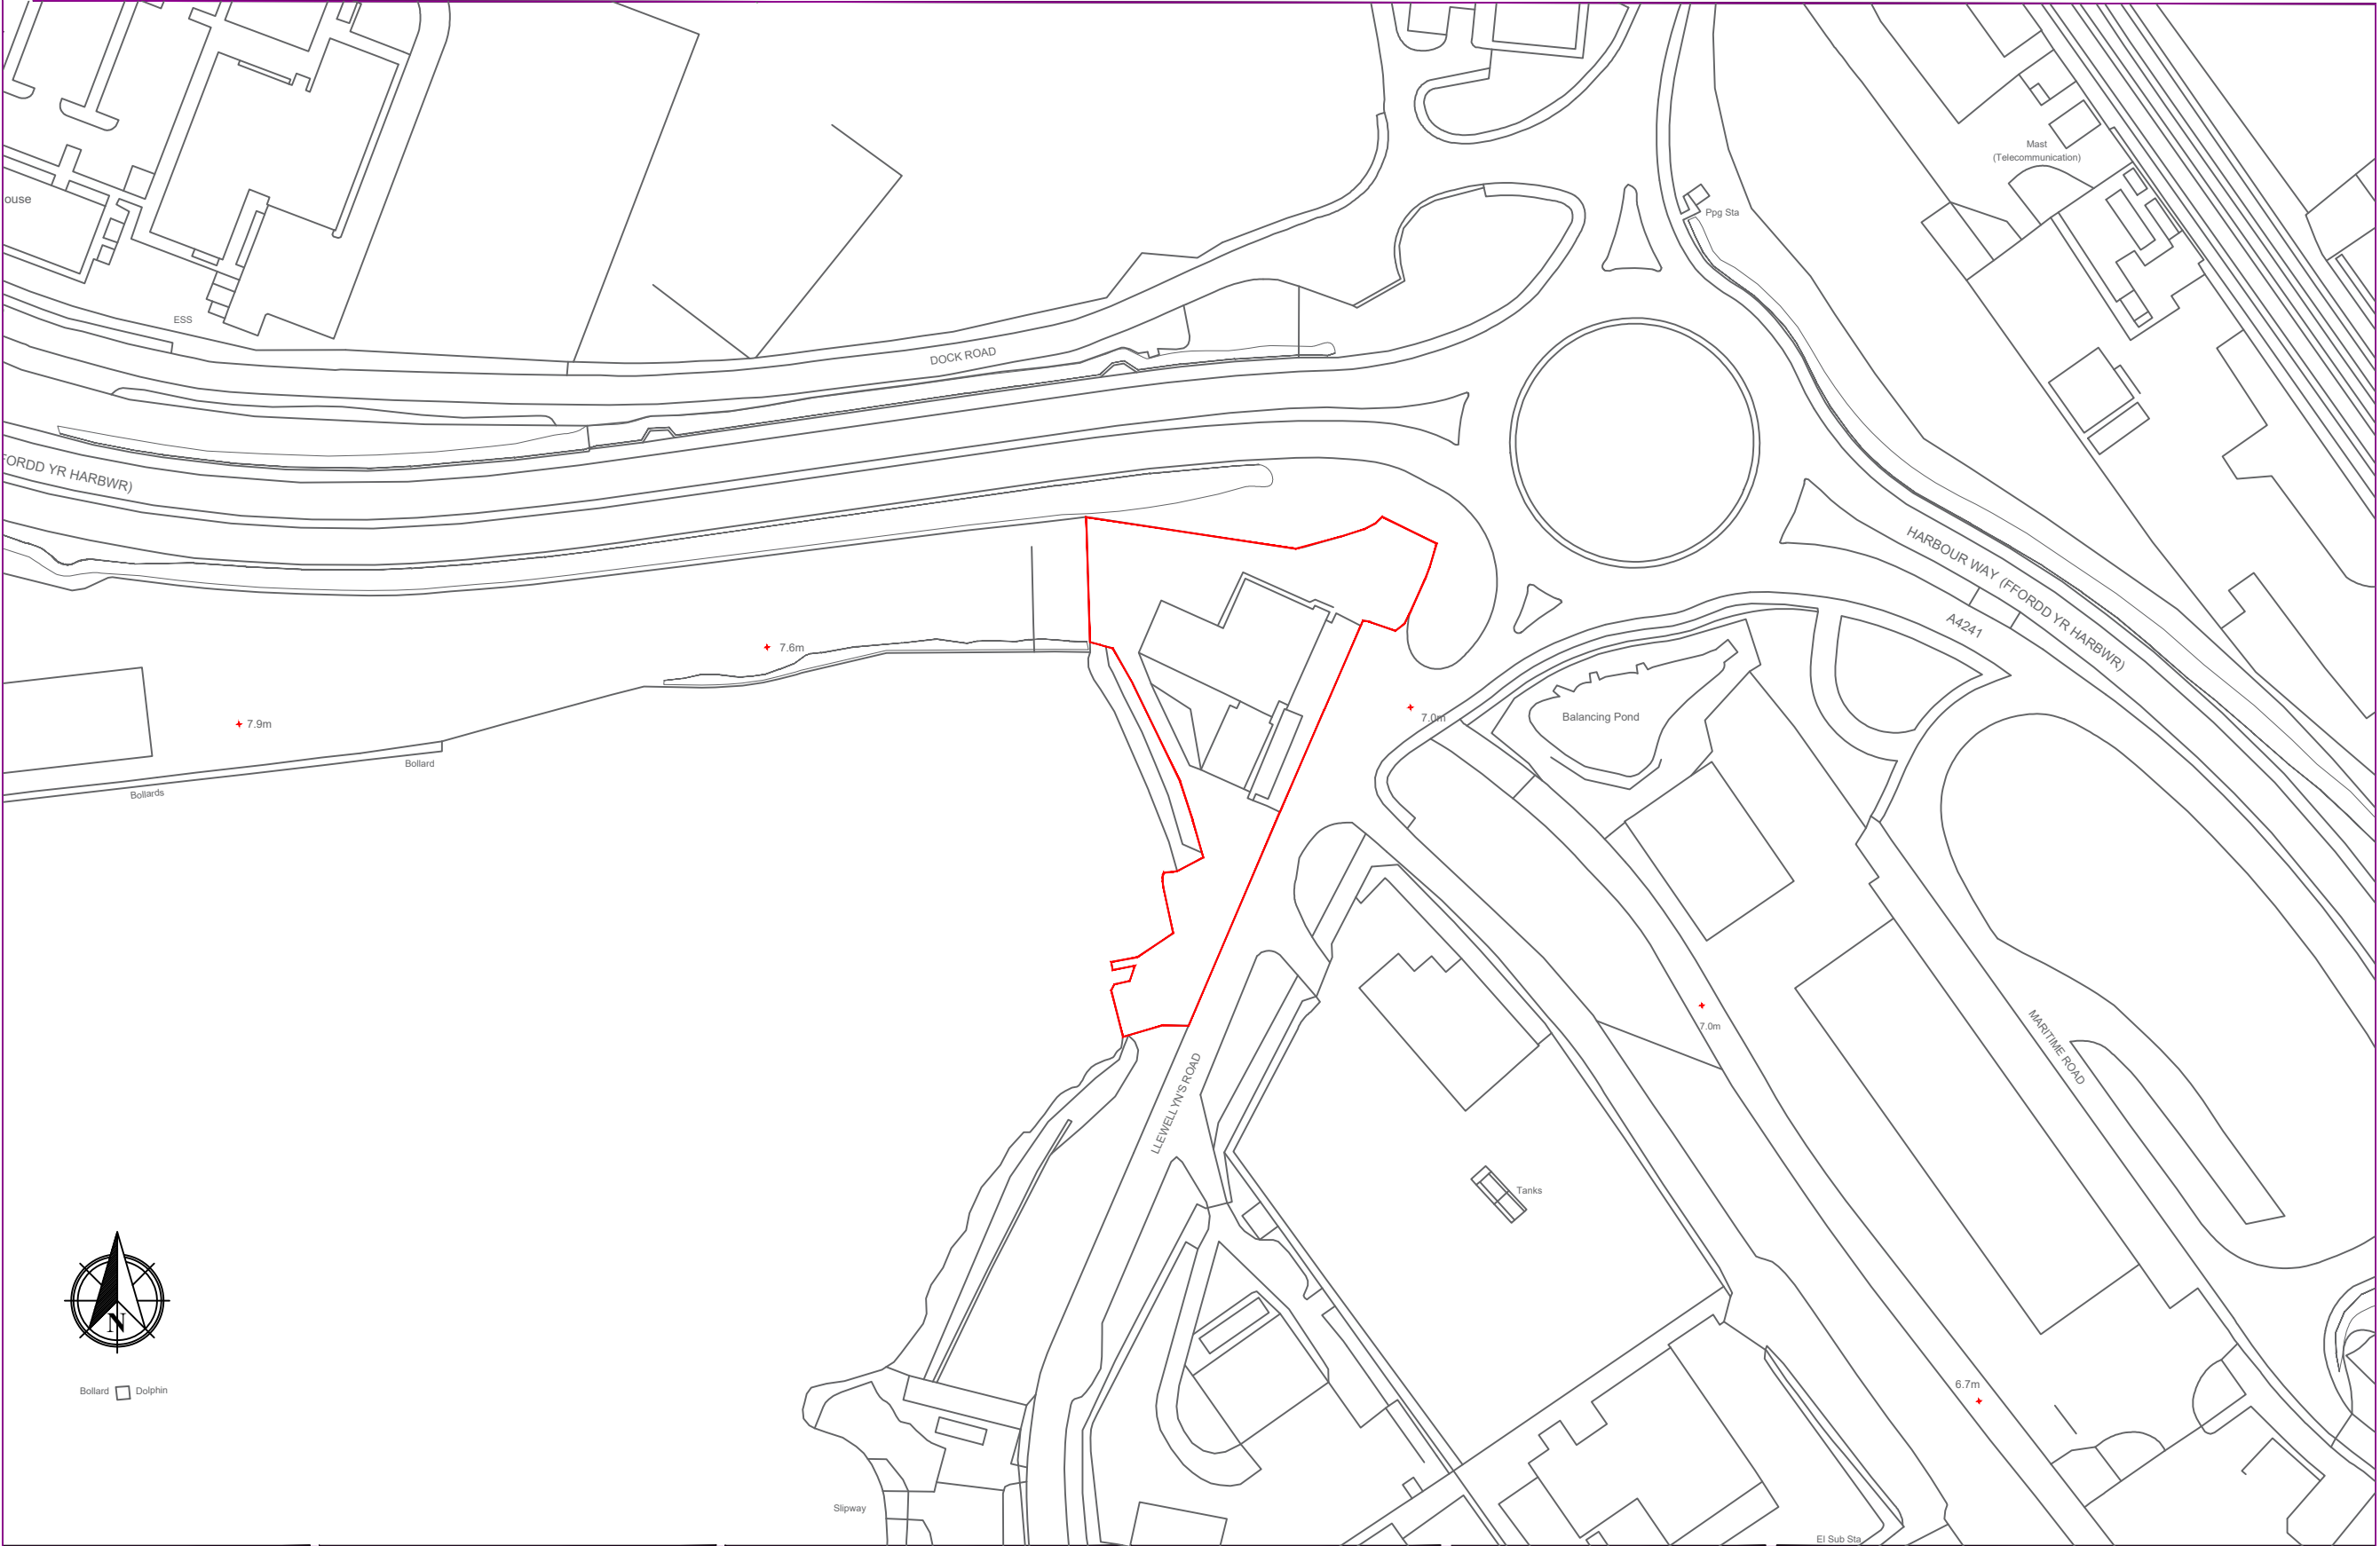



MeM Design Consultancy
architectural, draughting or consultancy services

No. REVISION	By	Date	No. REVISION	By	Date

NOTES

1. Do not scale from this drawing take figured dimensions only.
2. Dimensions are in millimeters unless otherwise stated.
3. All dimensions to be checked on site.

STAGE

PLANNING

Client:

Mr Chris Ware

Job Title:

Change of Use

Drawing Title:

Red Line Plan

Job No:	Drawing No:	Rev:	Drawn By:	Date:
19/1000	100		M.M	19/12/2019
			Checked By:	Date:
			M.M	19/12/2019
			Approved By:	Date:
			M.M	19/12/2019

Scale: 1:1250 @3

Email: morgandesignconsult@gmail.com