



NOTES

1. All dimensions in millimetres unless otherwise stated.

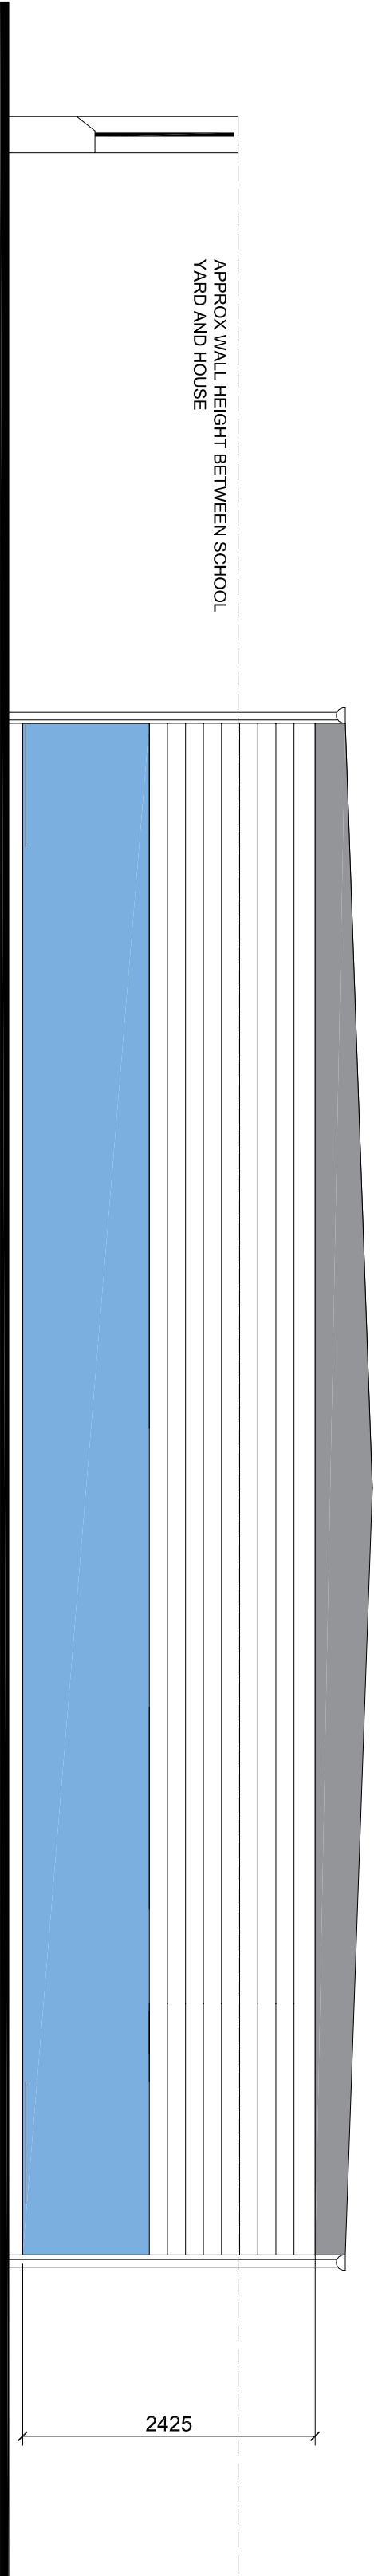

TYPICAL SIDE ELEVATION
FROM 15 HEOL Y YSGOL

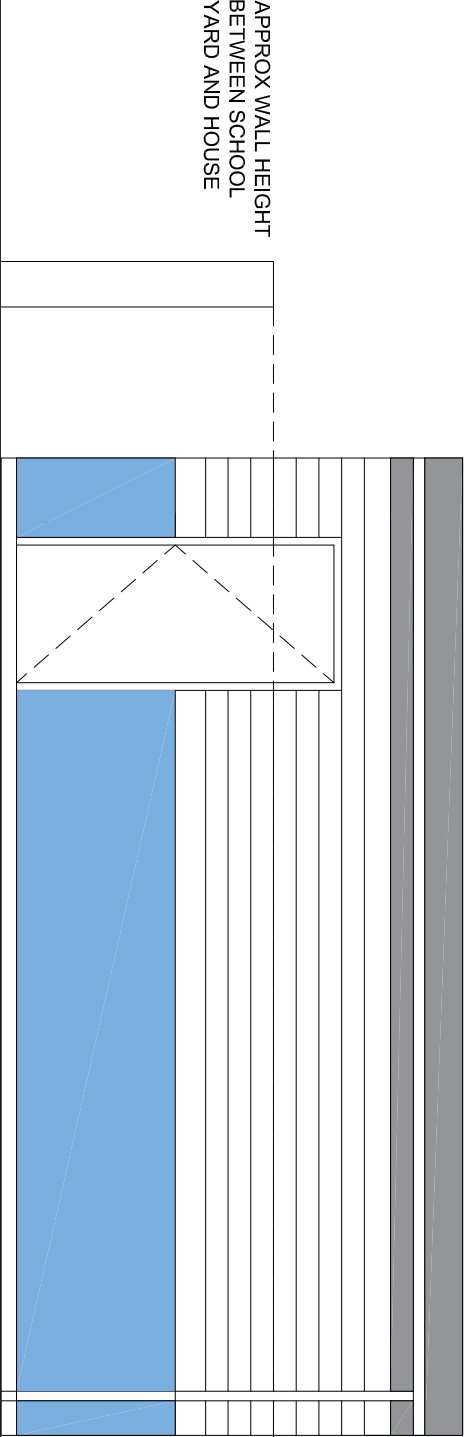

TYPICAL END ELEVATION
FROM SCHOOL YARD

Rev	A			
	Details	Dr	Ch	Apr Date
A				
UPDATED AS DISCUSSED				
WGH				
DEC 19				



Neath Port Talbot
Castell-nedd Port Talbot
County Borough Council Cynhor Bwrdeistref Sirol

Making a difference
Gwahaniaeth er gwell

PROPERTY & REGENERATION
JOHN S FLOWER BSc, CEng, CEnv, FICE, MCHT
CORPORATE DIRECTOR OF ENVIRONMENT
THE QUAYS, BRUNEL WAY
BAGLAN ENERGY PARK SA11 2GG
www.npt.gov.uk

Project: CRYMMLYN PRIMARY SCHOOL

Drawing Title:
PROPOSED DEMOUNTABLE ELEVATIONS
SHEET 2

File No.		Property Ref. No.	
Drawn	WGH	Checked	Approved
Date	JAN 20	Date	Date
Scales			
1:50 @ A2			
Drawing No.			Rev.
A1174 - 405			