


NOTES

1. All dimensions in millimetres unless otherwise stated.

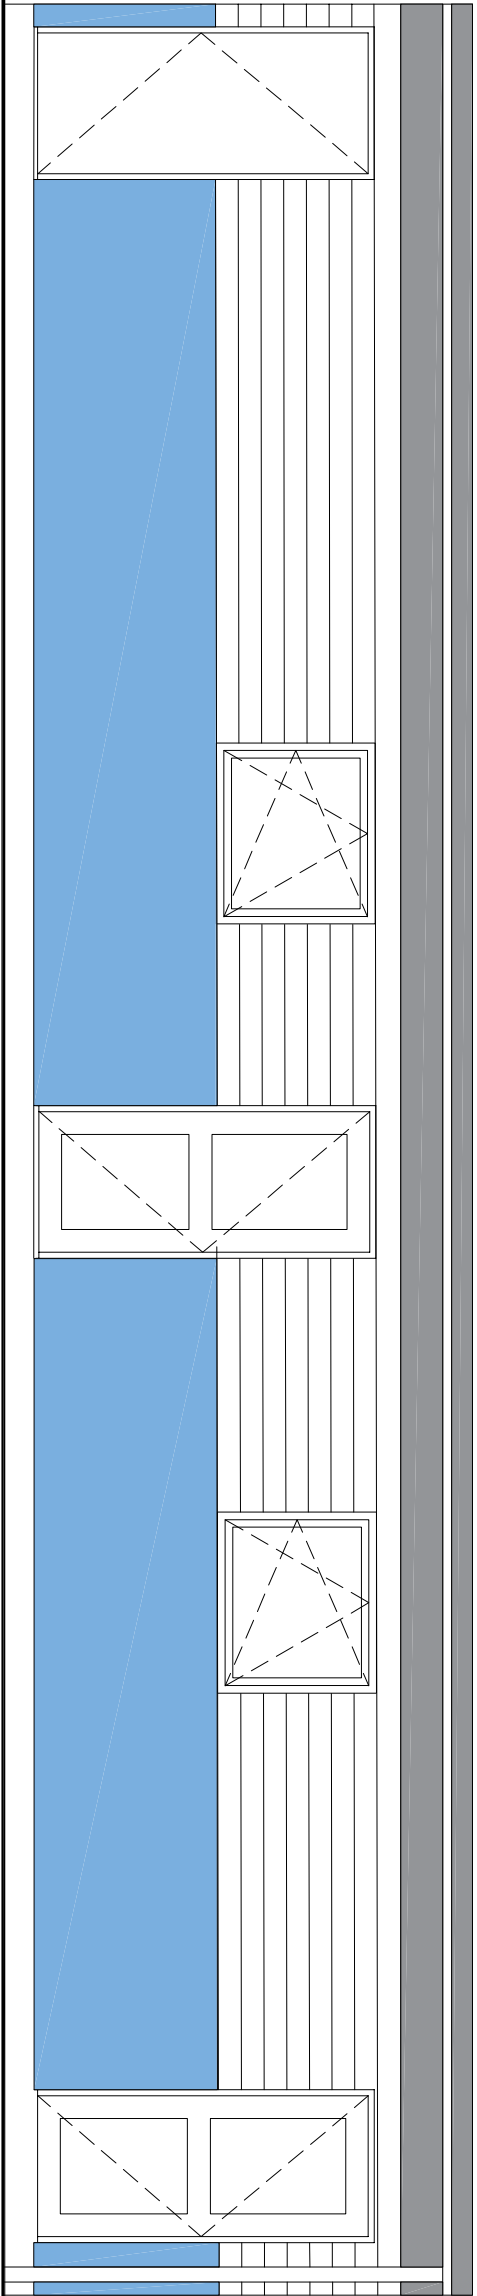


ELEVATION A

ROOF TO BE ALUMINIUM FRAMED PPC BARS WITH
CLEAR POLYCARBONATE INFILL

MINERAL FELT ROOF


PLASTISOL FACED WALLING

UPVC GUTTER AND DOWNPIPES

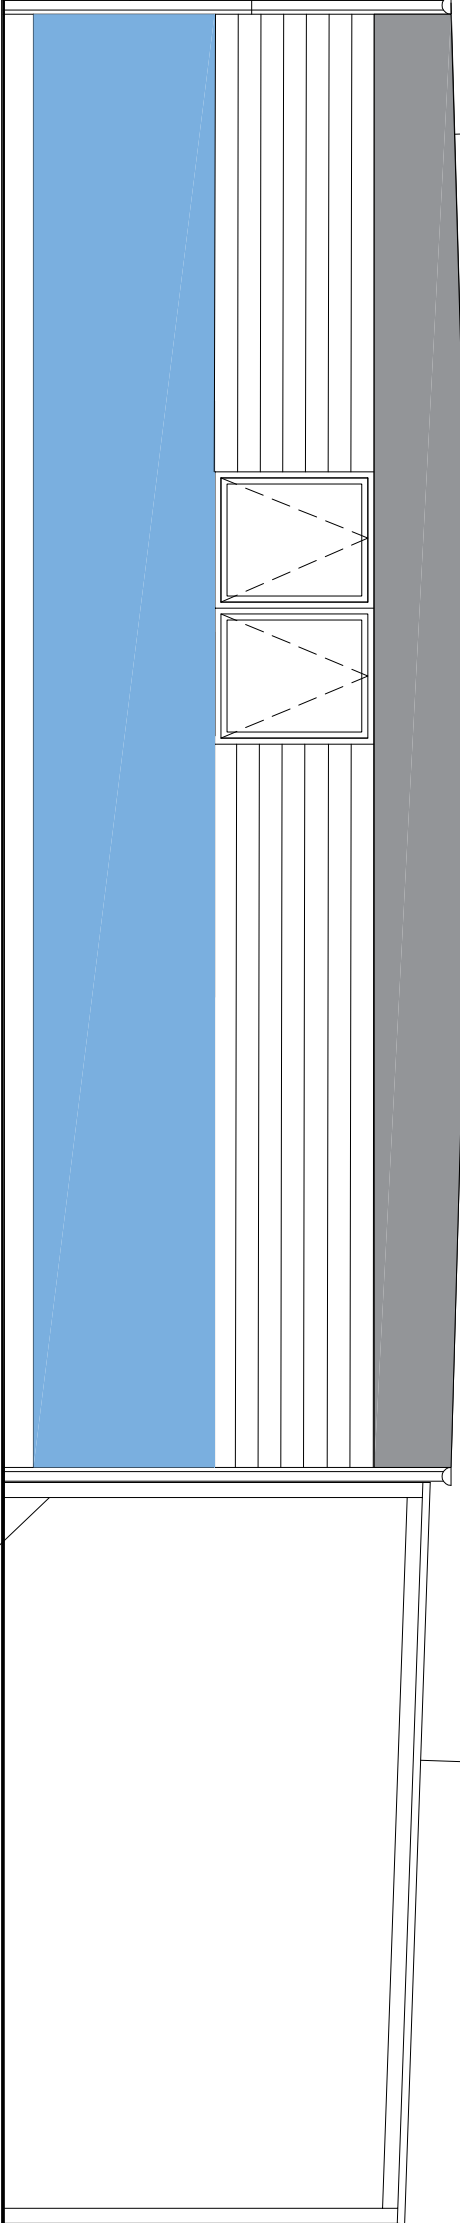


ELEVATION B

GALVANISED STEEL FRAME, PAINTED FINISH

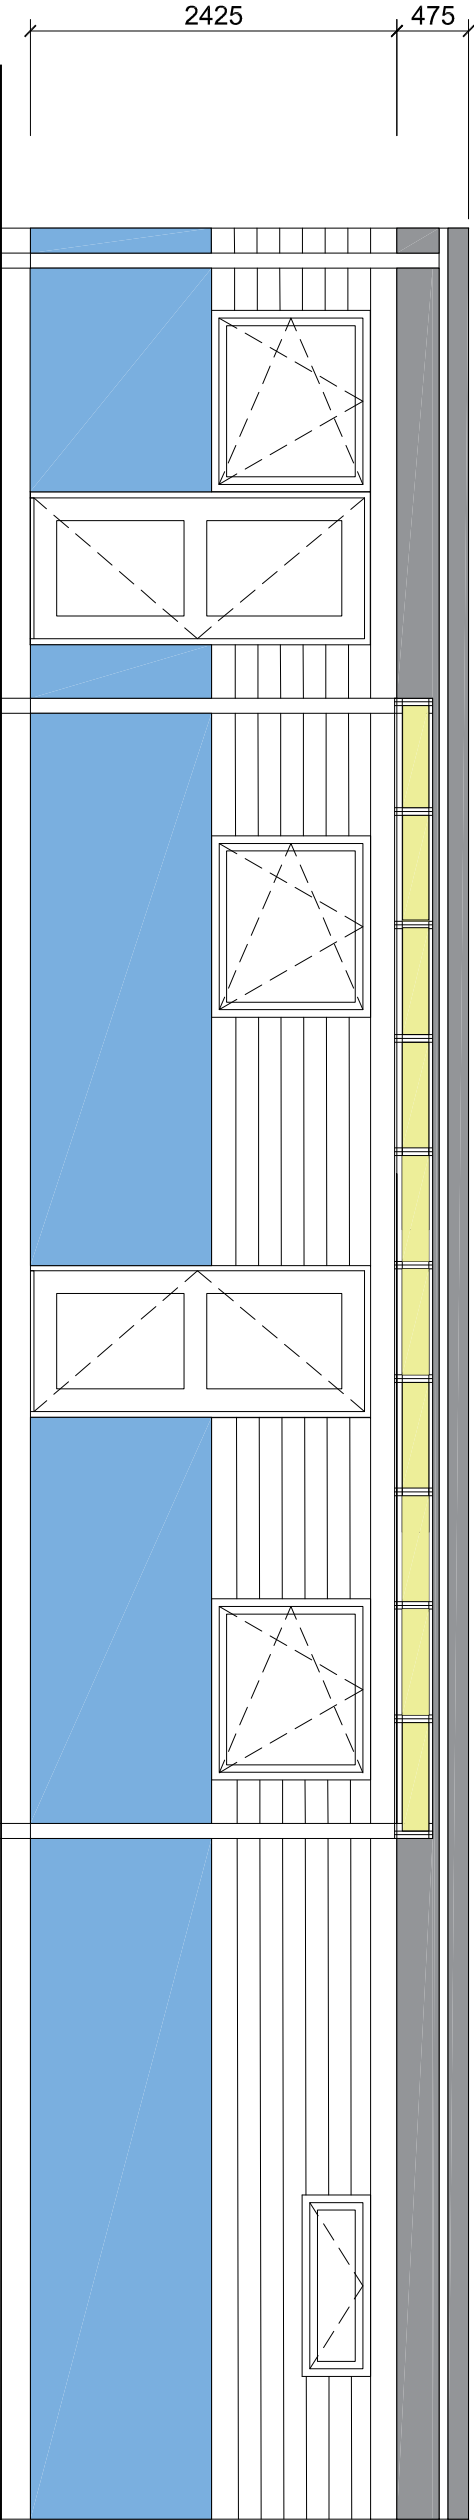

ELEVATION C

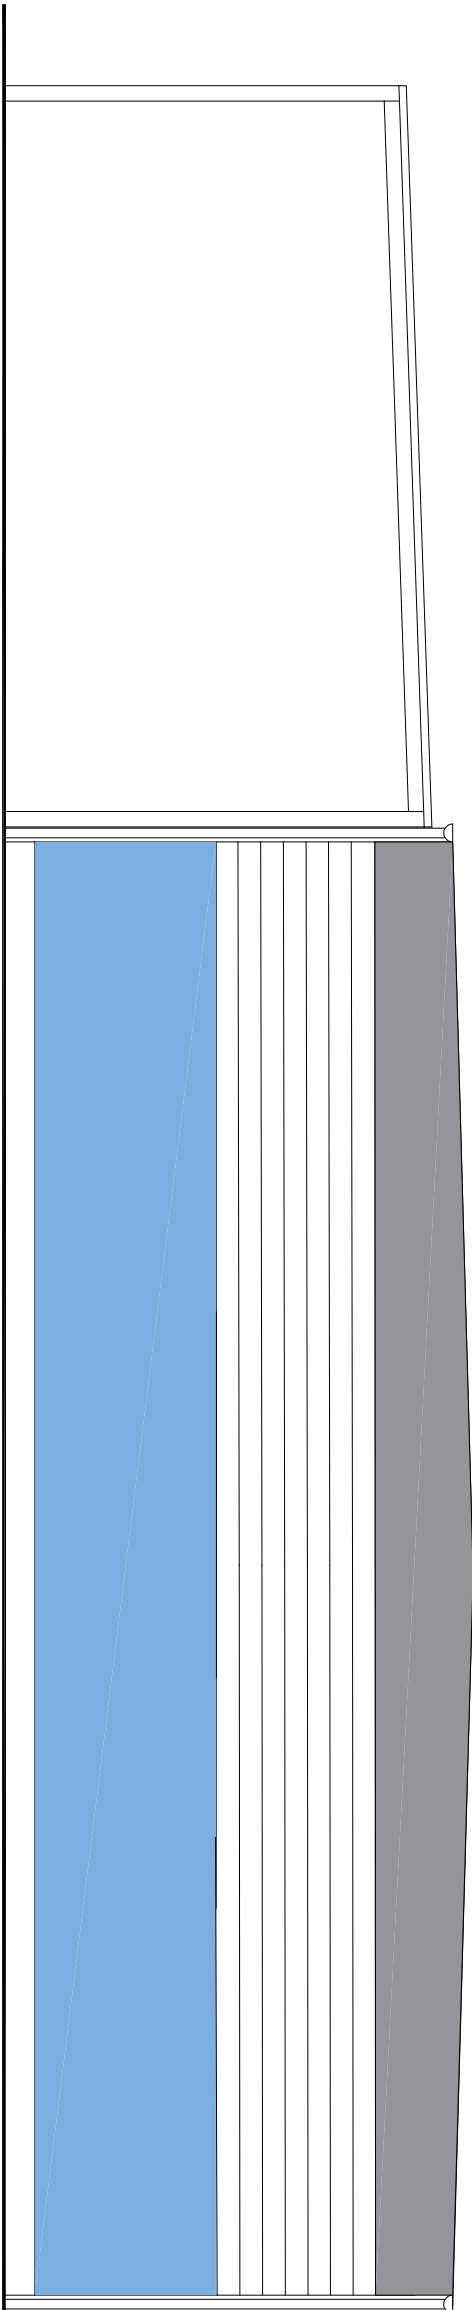

ELEVATION D

Rev	A	MATERIALS ADDED	WGH	Dr	Ch	Apr	JAN 2020
	Details						



Neath Port Talbot
Castell-nedd Port Talbot
County Borough Council Cynhorio Bwrdeistref Sirol

Making a difference
Gwahaniaeth er gwell

PROPERTY & REGENERATION
Gareth Nutt B.Sc(Hons), M.Sc., DMS, FRICS
CORPORATE DIRECTOR OF ENVIRONMENT
THE QUAYS, BRUNEL WAY
BAGLAN ENERGY PARK SA11 2GG
www.npt.gov.uk

Project
RHOS PRIMARY SCHOOL
CHILDCARE GRANTS

Drawing Title
TYPICAL DEMOUNTABLE ELEVATIONS

File No.	Property Ref. No.		
WGH			
Drawn	Checked	Approved	
Date	DEC 19	Date	Date
Scales	1:50 @ A2		