

Rev.

Dgs No.


Panels to have two hortzontal railings 50 x 25mm, the vertical round hollow section are passed through the top and bottom rails at 119mm centres and welded into position. Panels to be hot dipped galvanised to BS EN 1461 Inside and out.Posts are 60mm Ø circular hollow section steel hot dip galvanised to BS EN 1461 as standard and supplied with dome caps.
Fence panels to be fixed with vandal proof concealed panel fixings.
Posts and panels then to be polyester powder coated RAL 9005 - Black.

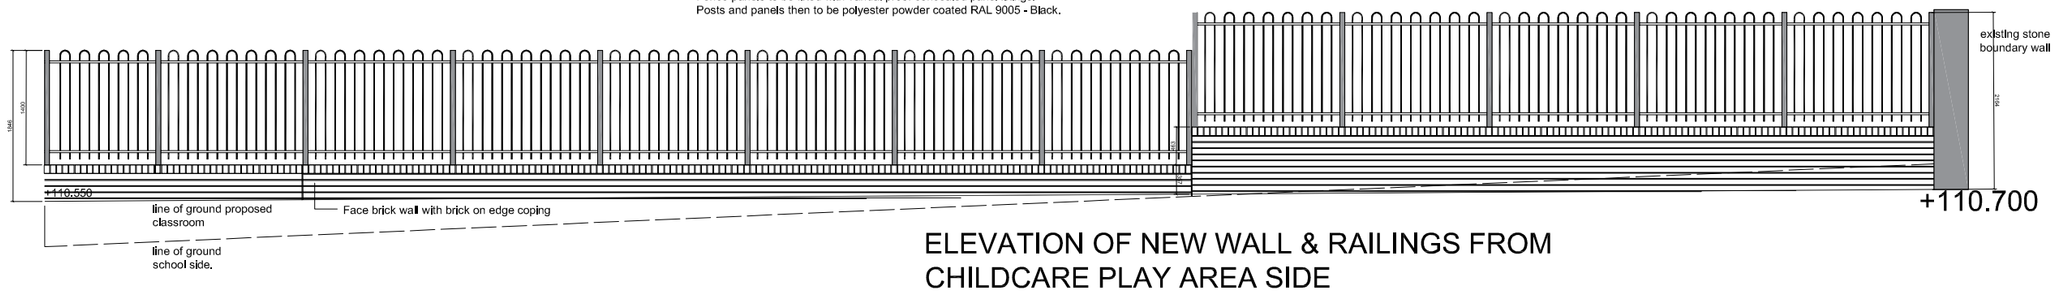


ELEVATION OF NEW WALL & RAILINGS FROM CHILDCARE PLAY AREA SIDE

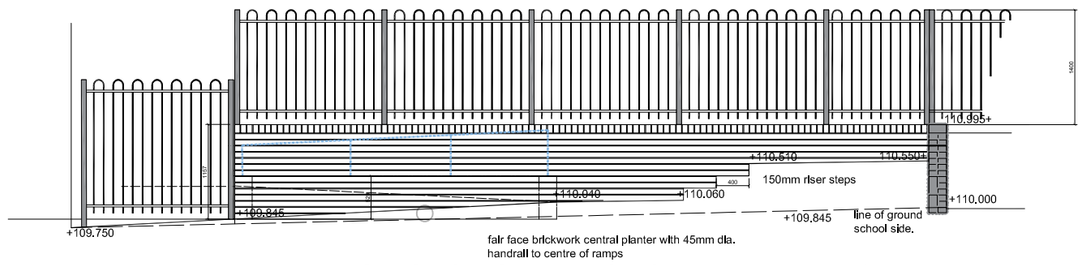


ELEVATION SECTION THROUGH NEW RAMP / WALL

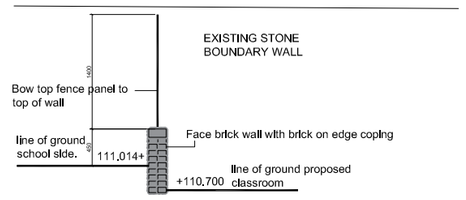


TYPICAL SECTION B - B

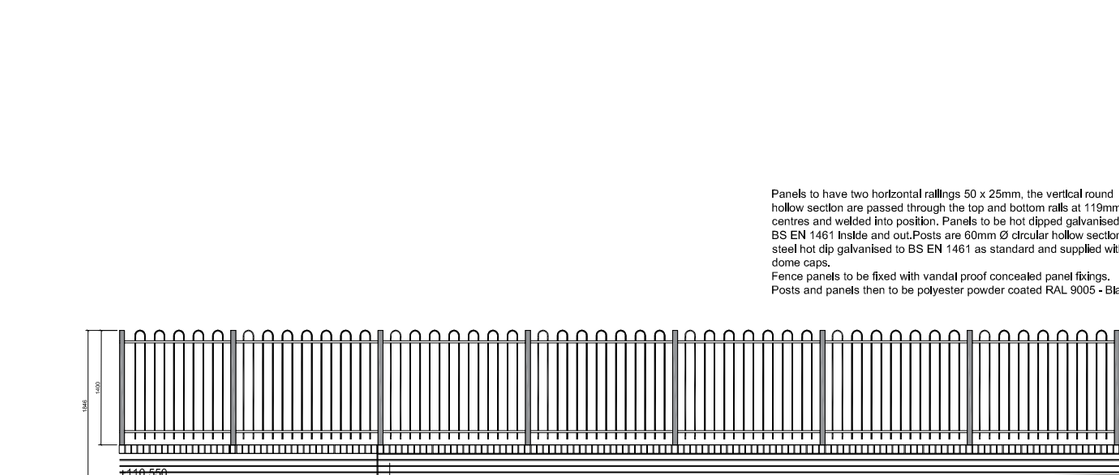


ELEVATION A

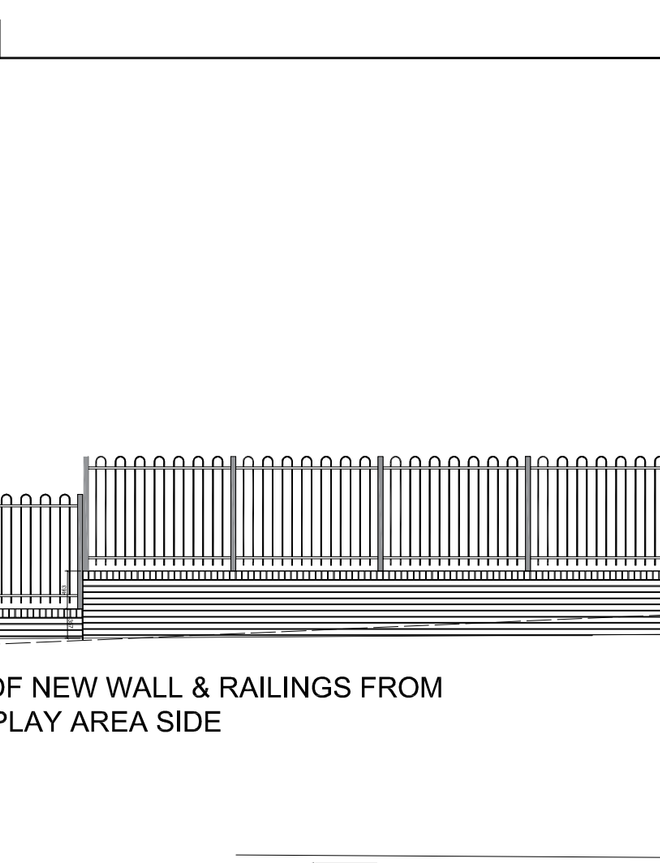


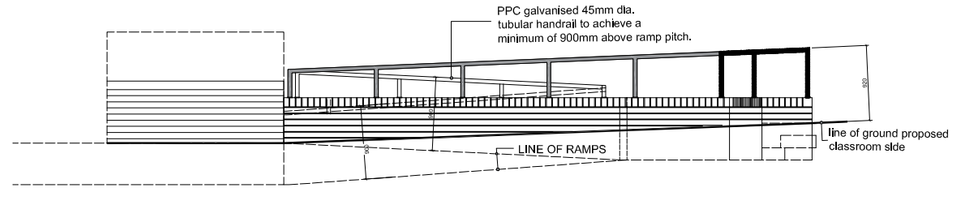

ELEVATION A

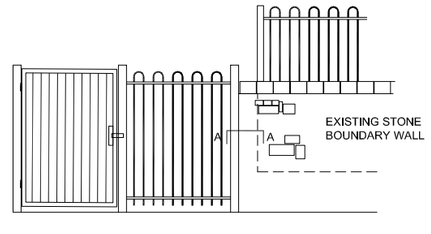

ELEVATION OF NEW GATE & RAILINGS

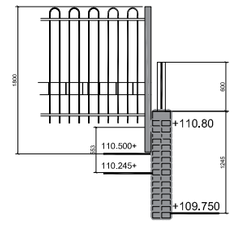

SECTION A - A

NOTES

1. **All dimensions in millimetres unless otherwise stated.**

Rev	Details	Dr	Ch	Apr	Date
A	FURTHER LEVELS / INFORMATION ADDED.	WGH			Jan 2020

Neath Port Talbot
Castell-nedd Port Talbot
County Borough Council Cyngor Bwrdeistref Sirol
Making a difference *Gwahaniaeth er gwell*

PROPERTY & REGENERATION
Gareth Nutt B.Sc(Hons), M.Sc., DMS, FRICS
CORPORATE DIRECTOR OF ENVIRONMENT
THE QUAYS, BRUNEL WAY
BAGLAN ENERGY PARK SA11 2GG
www.npt.gov.uk

Project

Rhos Primary School
Childcare Grants

Drawing Title

PROPOSED EXTERNAL WORKS DETAILS

File No.		Property Ref. No.			
Drawn	WGH	Checked		Approved	
Date	Jan 20	Date		Date	
Scales	1:75@A2				

Drawing No. A1174-303 Rev.

Project

THIS IS A C.A.D. PRODUCED DRAWING AND SHOULD NOT BE AMENDED BY HAND.