



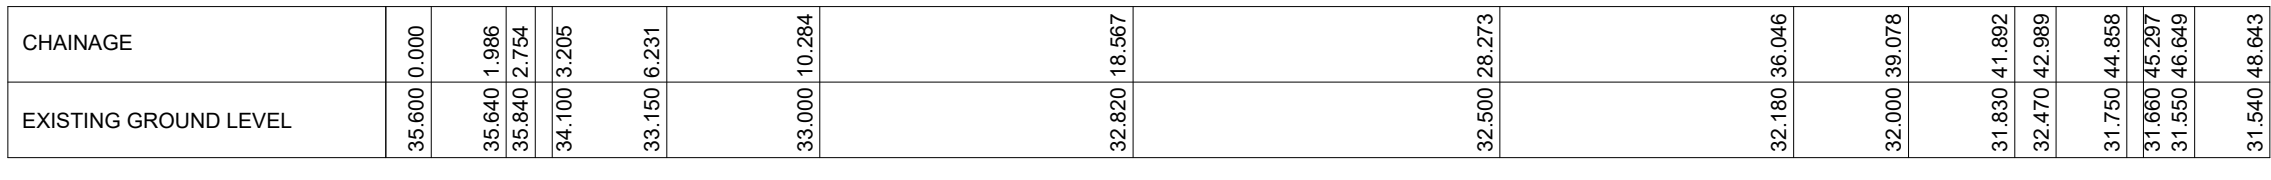


E-E

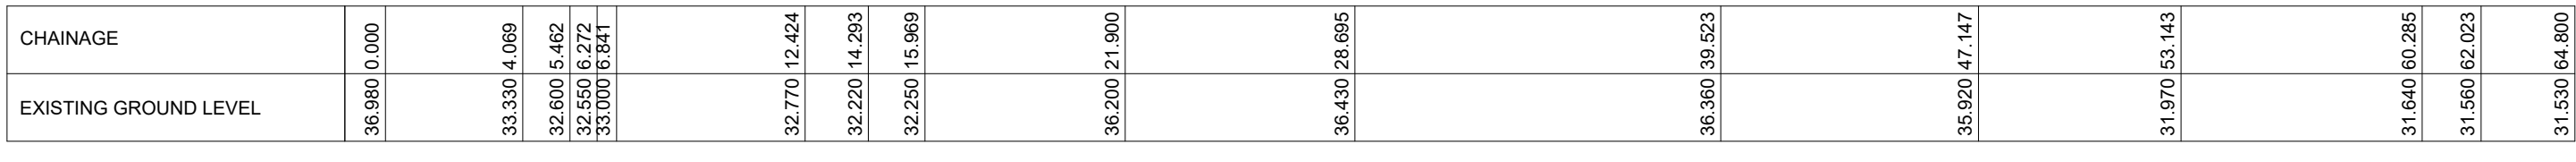

F-F




G-G

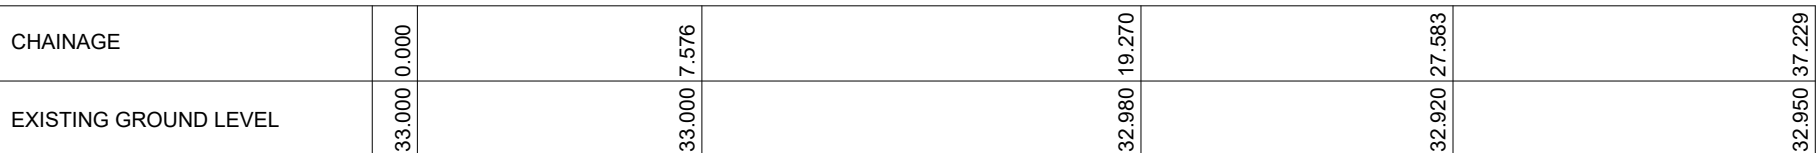


I-I



H-H

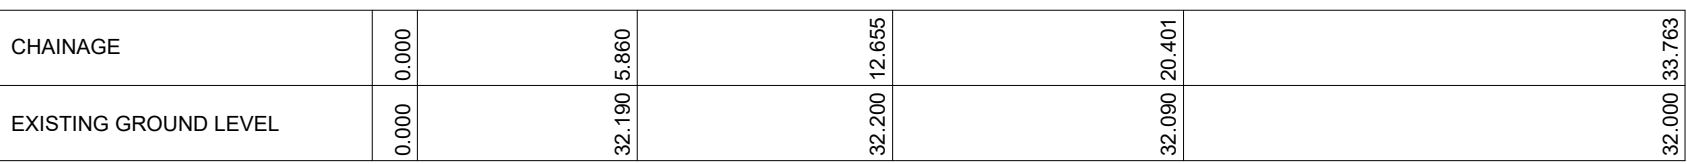

J-J

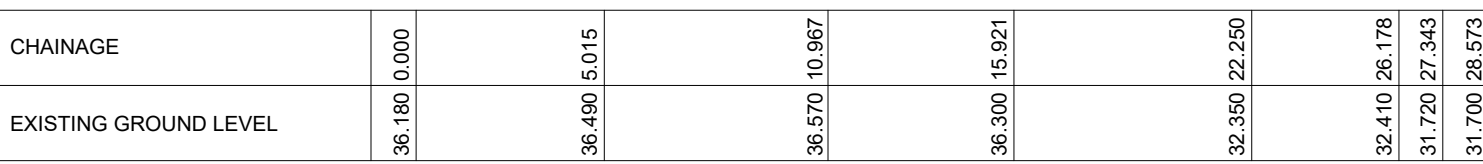

K-K



KEY




EXTENT OF ROAD TO BE BELOW 32.90m AOD IN ORDER TO TIE-IN WITH EXISTING ROAD LEVEL AT OLD FOUNDRY ROAD.

Minimum Finished Floor Level to be 33.20m AOD

SCALE 1 : 2 0 0

SCALE 1 : 2 5 0

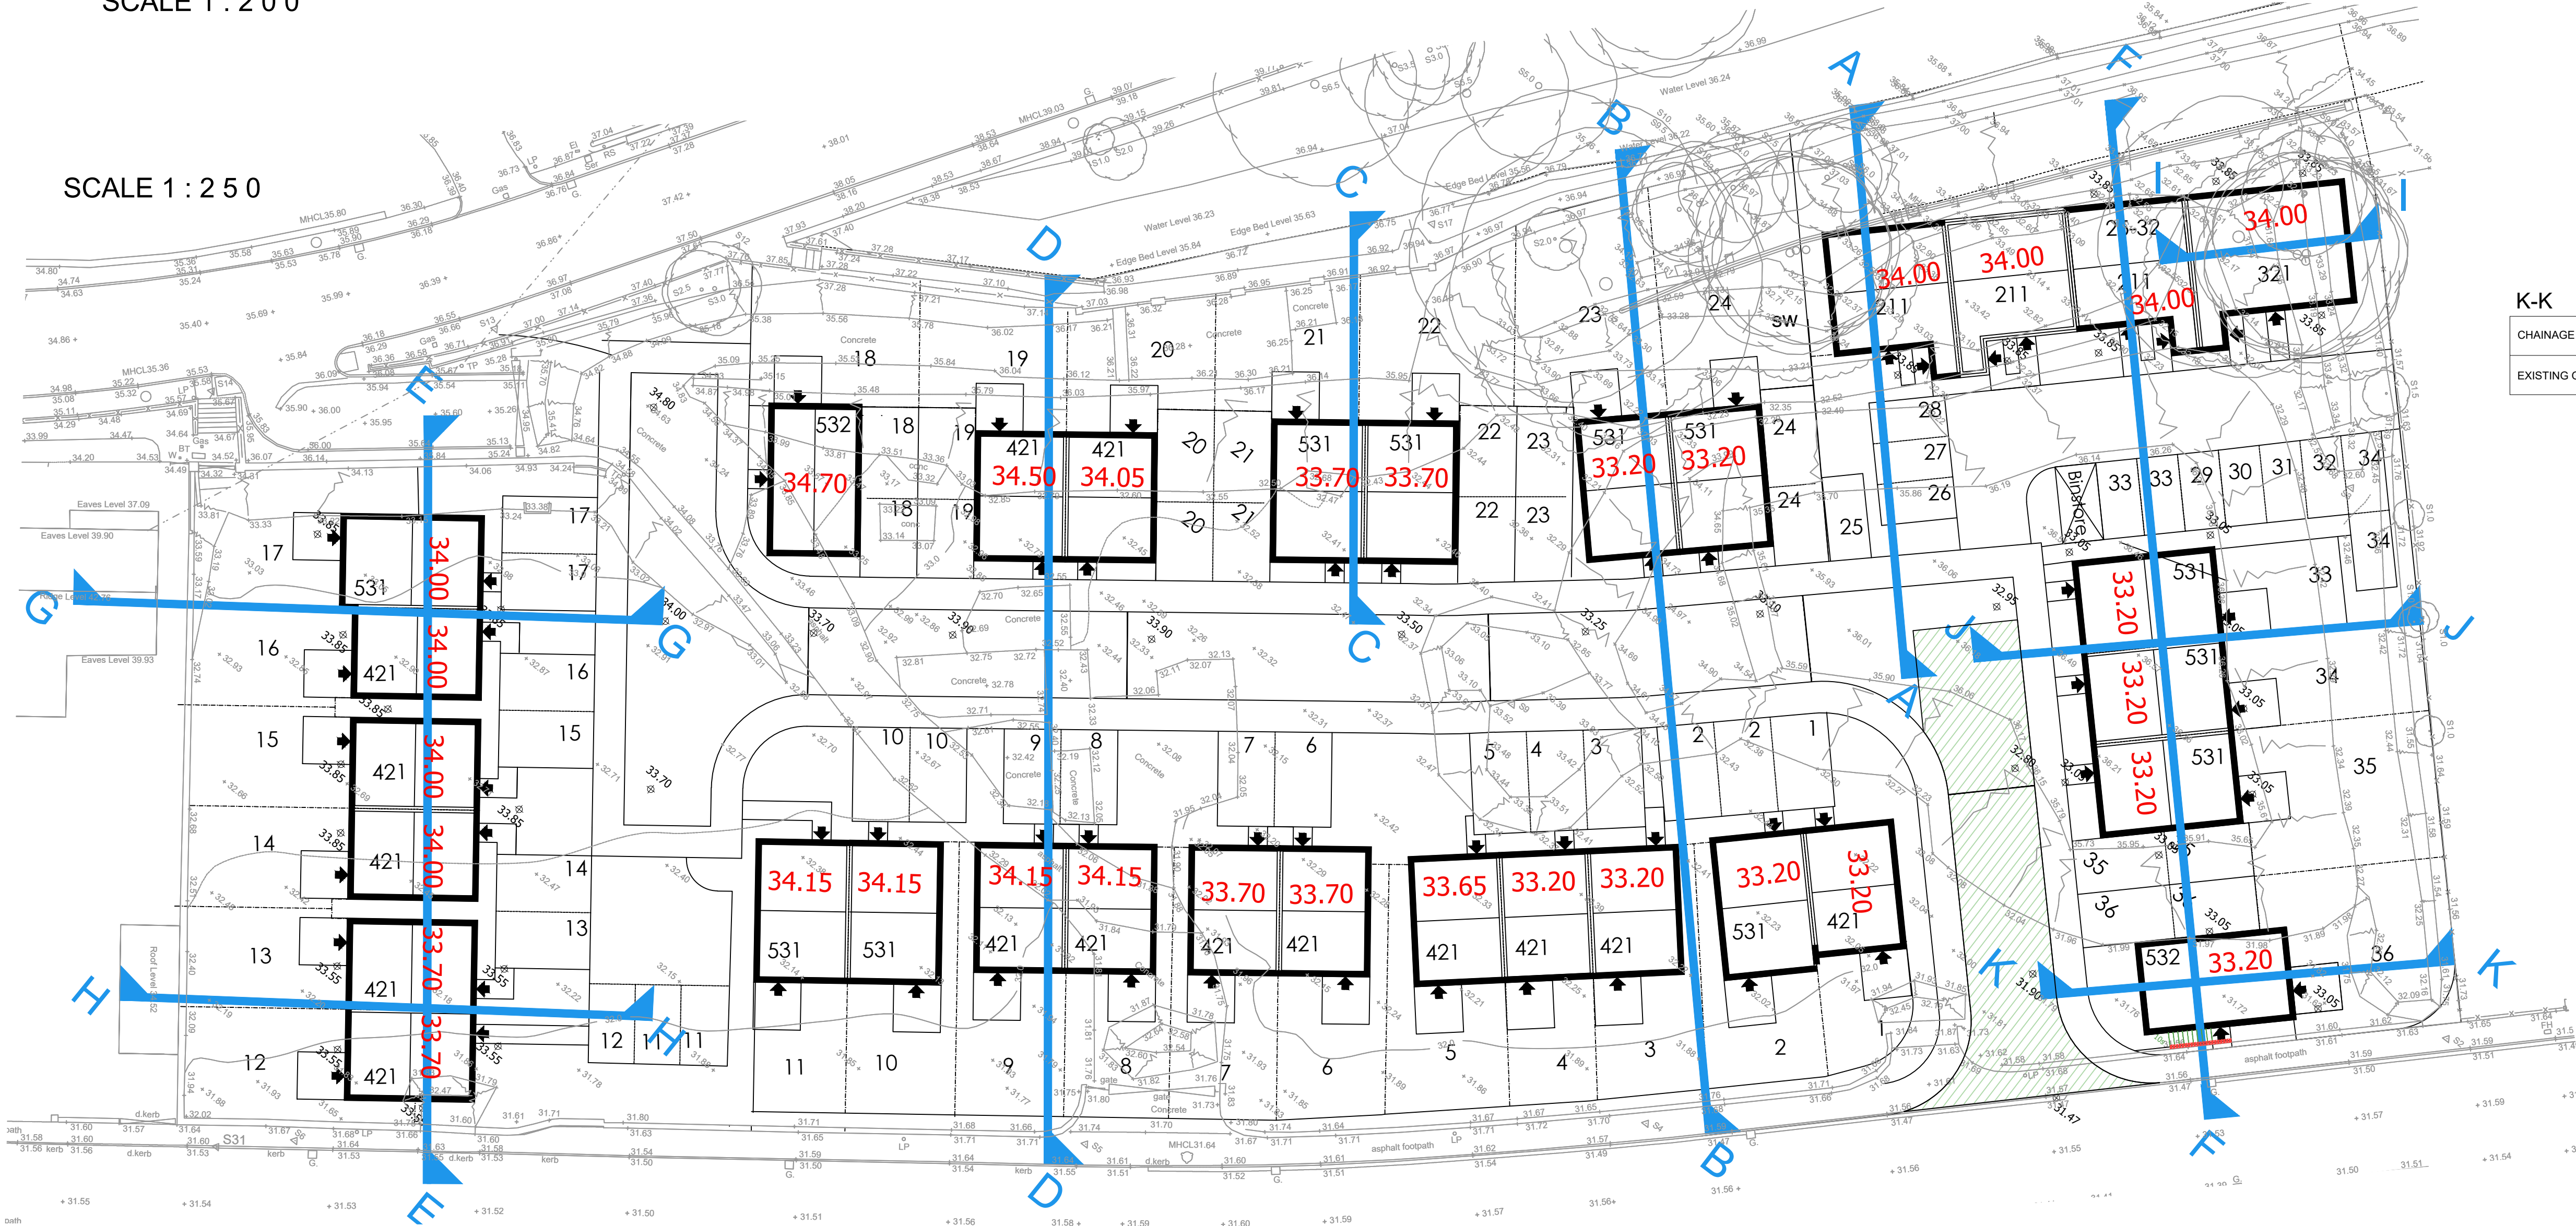

This drawing is copyright and its use or reproduction without the permission of Spring Design Consultancy Limited. All rights are reserved until invoices are paid in full. No responsibility will be taken for any design used for construction prior to receipt of relevant approvals.

rev
A

date
22.01.20

description
Updated to suit comments.

by

Status:

PLANNING

Drawn: LG

Checked: MCC

Date: January 2020

Scale: As Shown (A1)

Client: Bluefield Land Ltd

Project: Holly Street, Pontardawe

Title: Proposed Levels & Site Sections (2 of 2)

Ref: 2344 / 630-2

Rev: A

spring
design

Unit 2 Chapel Barns | Merthyr Mawr
Bridgend | CF32 0LS | 01656 656267
mail@spring-consultancy.co.uk