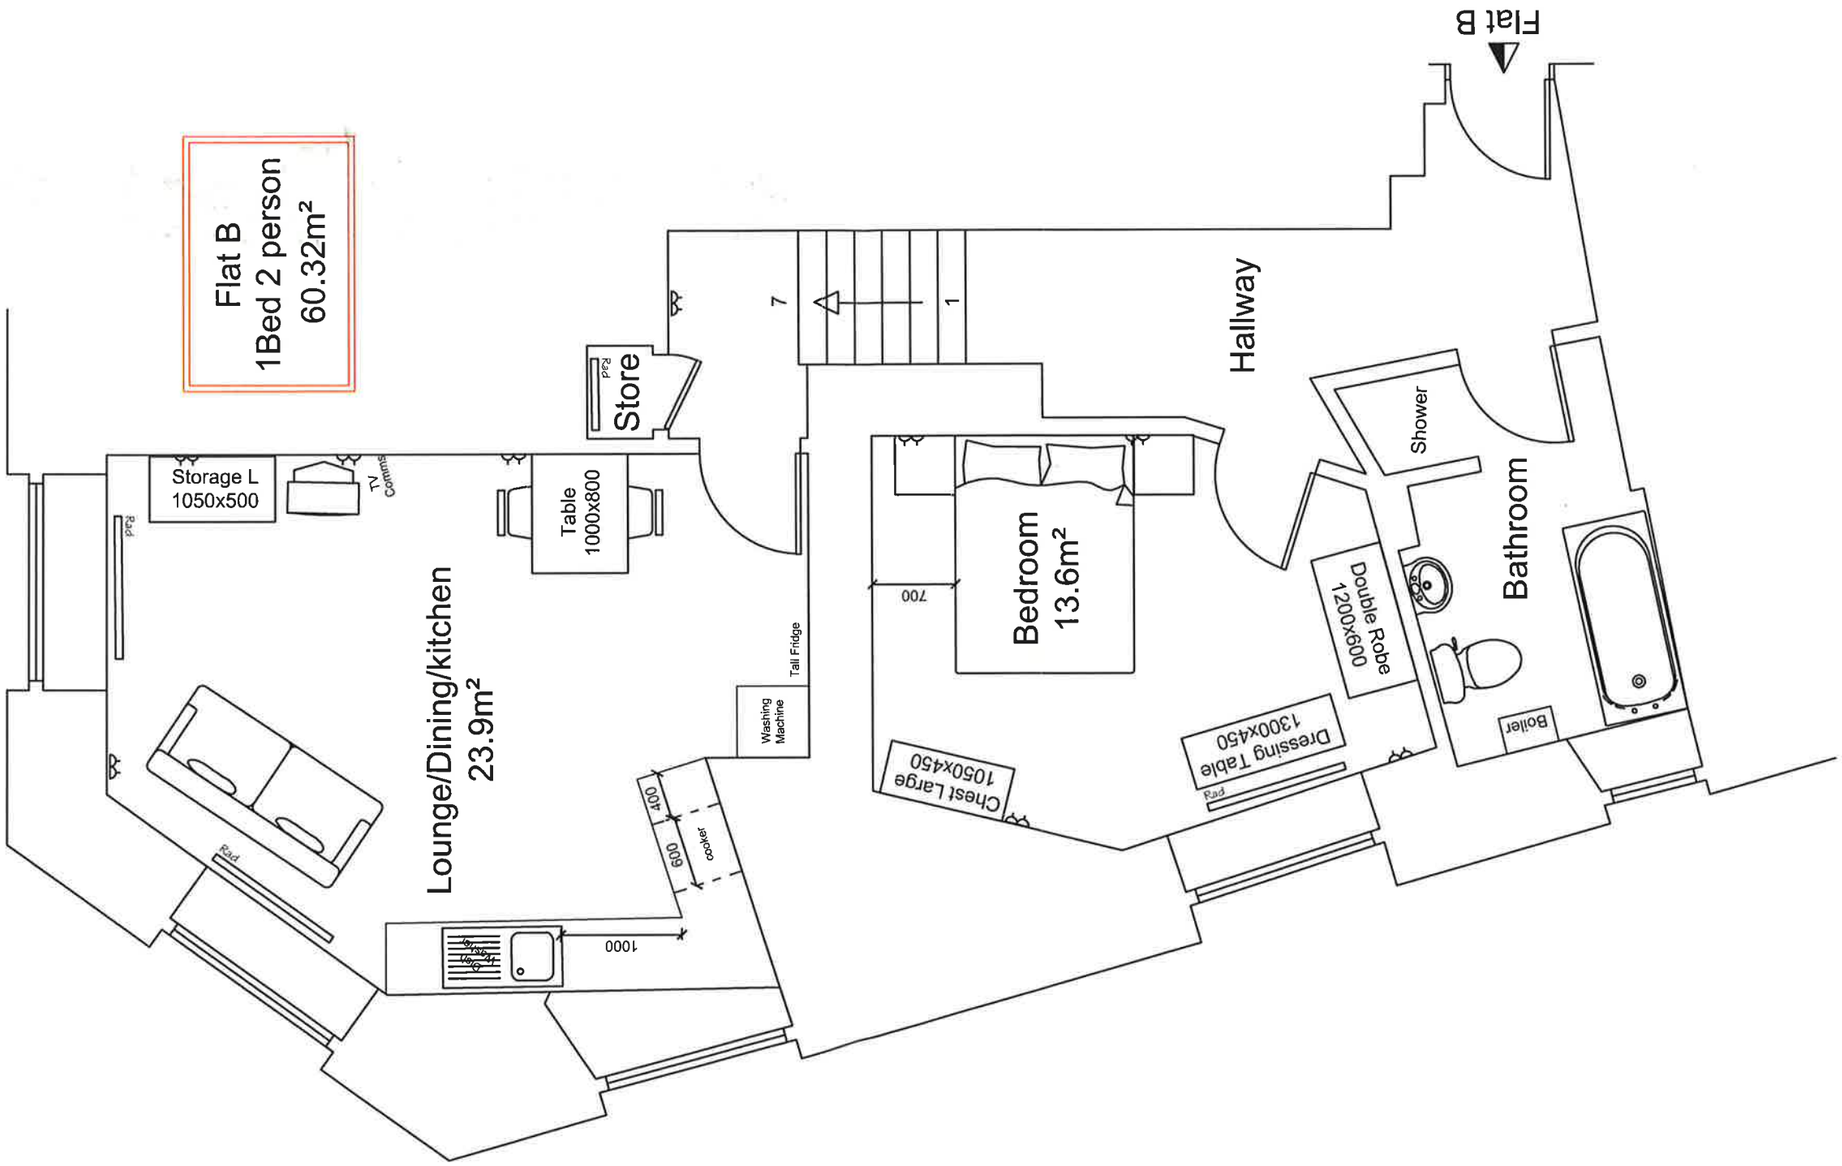

Ferndale
Architectural Solutions Ltd

CLIENT: Mr S Rasul	JOB TITLE: Station Road, Port Talbot Flat Conversion	DRNG. TITLE: Flat B
DATE: August 2019	SCALE: 1:50 A3	DRNG. NO. 19-02-C02 / REV. --- / PURPOSE DQR

Ferndale Architectural Solutions LTD
98 Neath Road, Resolven, Neath, SA11 4AN Tel: 07970808768 Email: owen@ferndaleas.co.uk

This drawing is copyright ©
NOTE: All dimensions to be checked on site and not scaled from the drawing.