


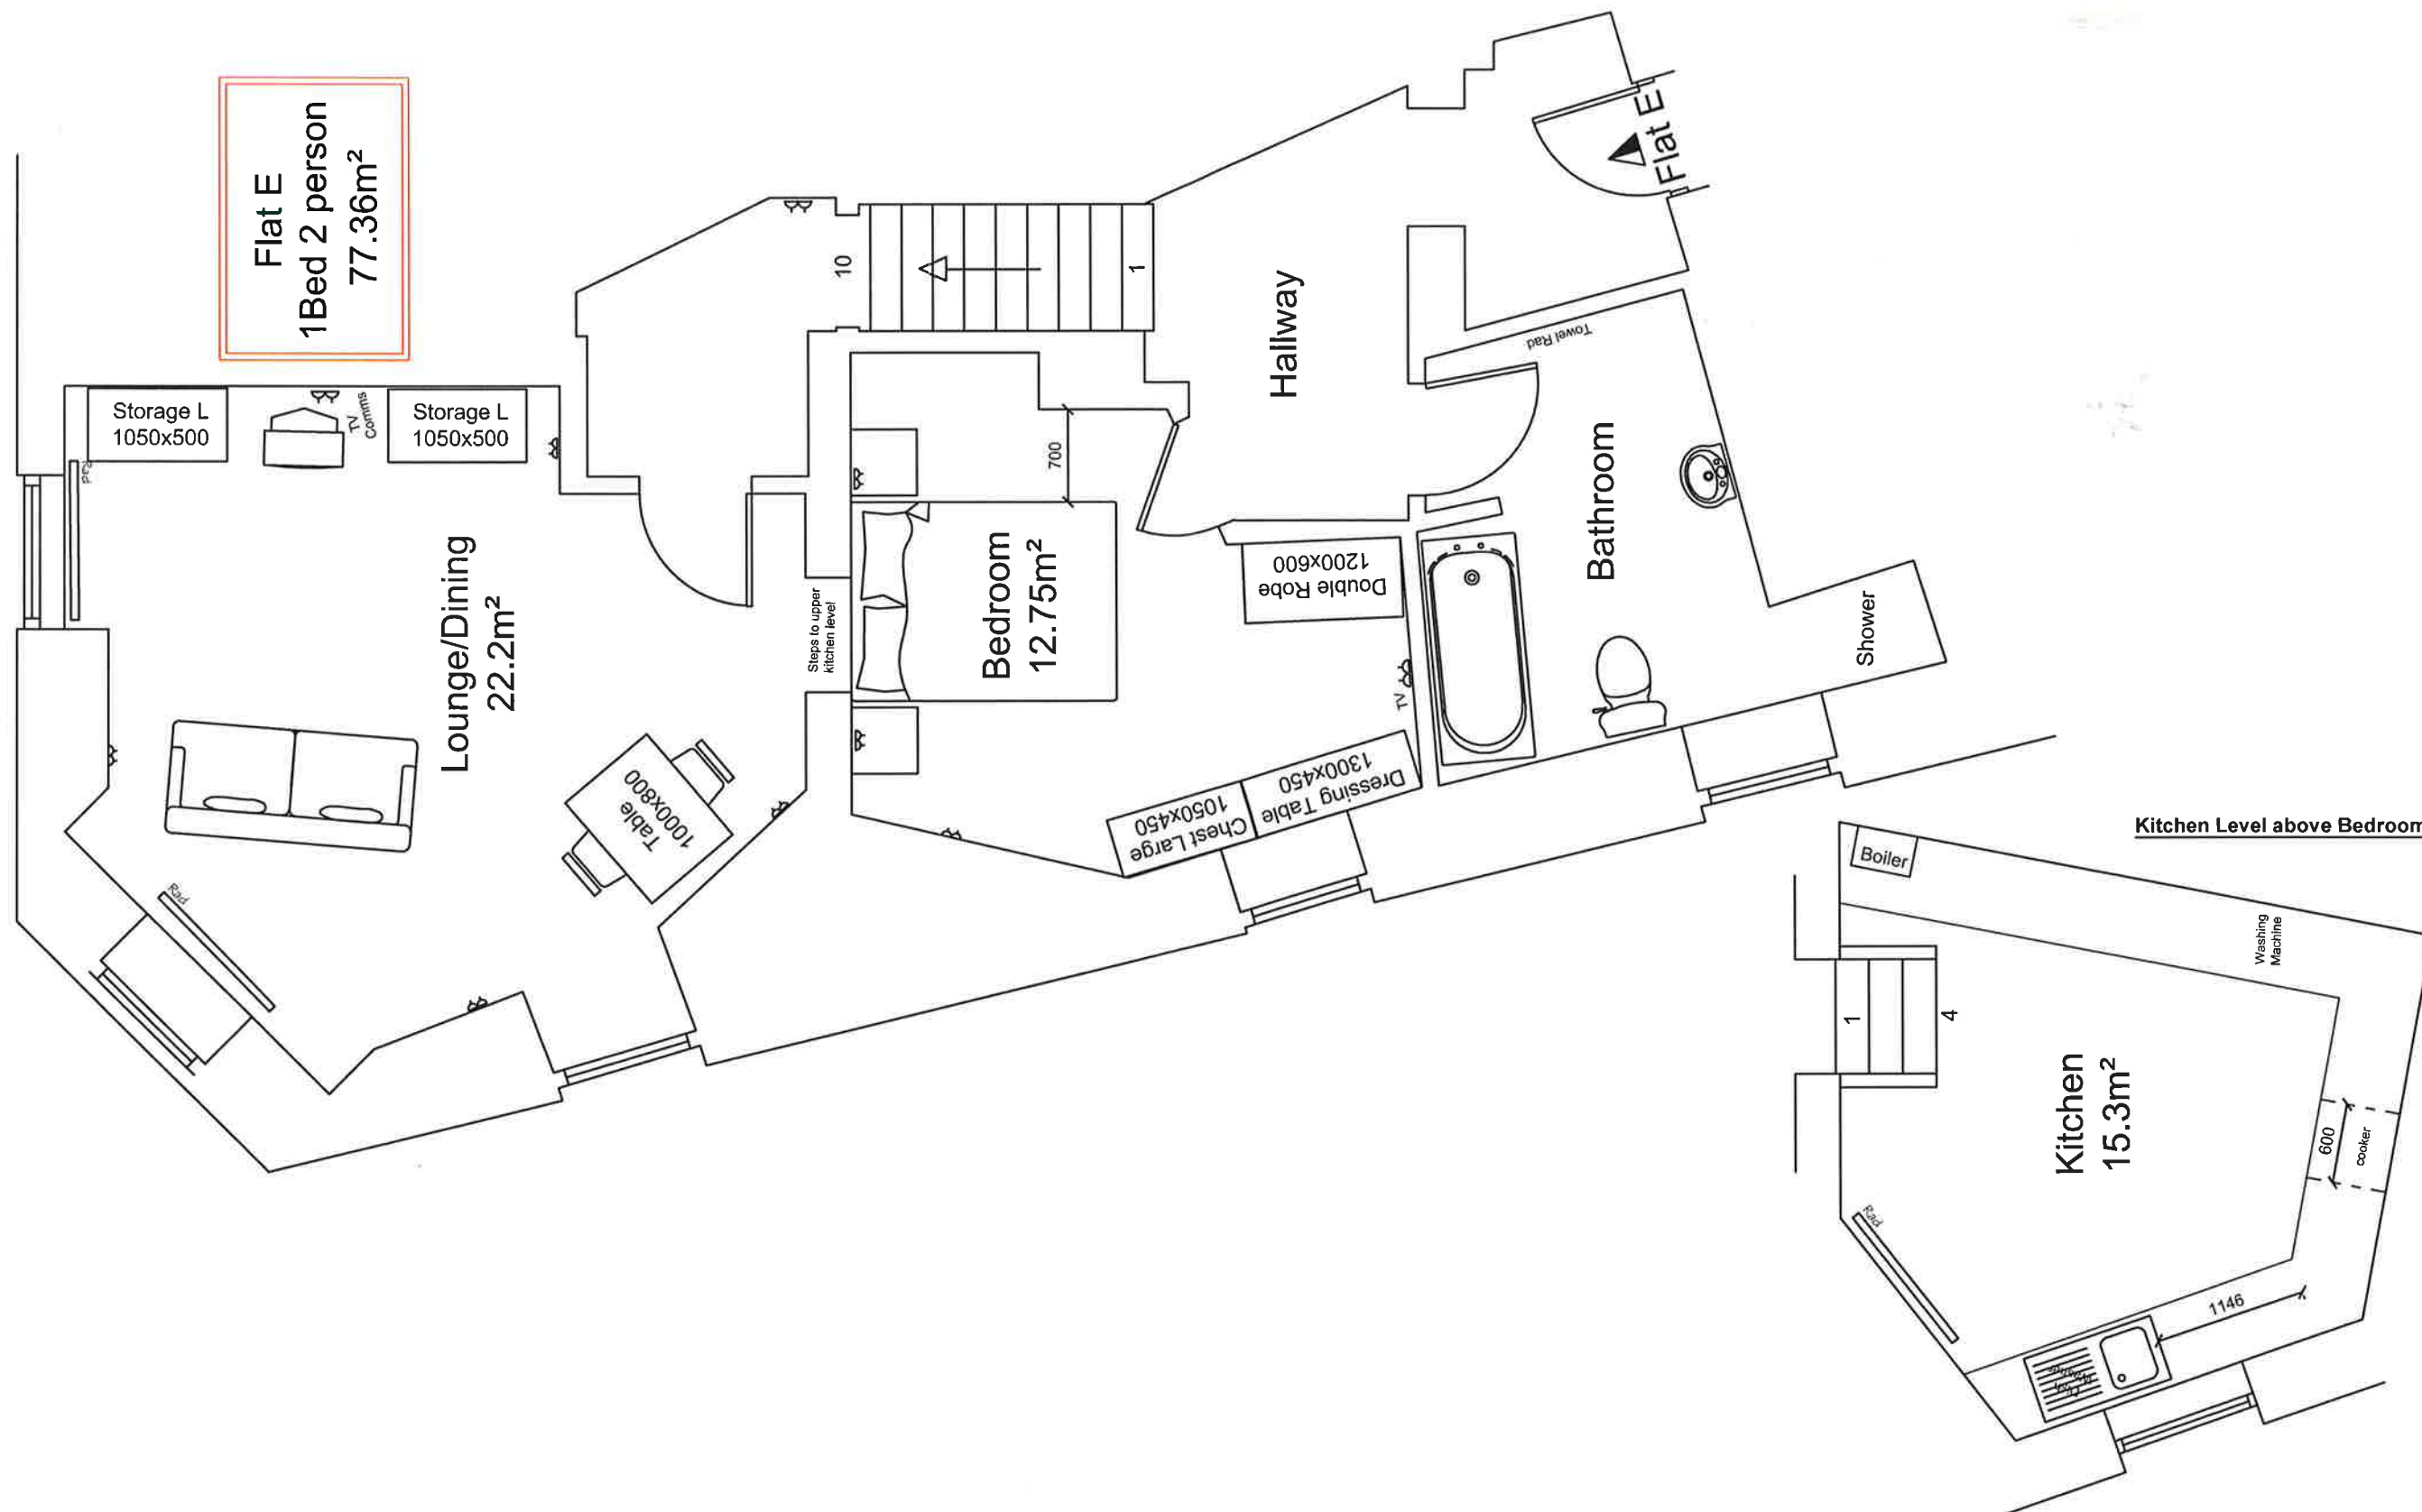

CLIENT Mr S Rasul	JOB TITLE Station Road, Port Talbot Flat Conversion	DRNG. TITLE Flat E		
DATE: August 2019	SCALE: 1:50	A3	DRNG. NO. 19-02-C05	REV. ---
			PURPOSE DQR	

This drawing is copyright ©
NOTE: All dimensions to be checked on
site and not scaled from the drawing.

Ferndale Architectural Solutions LTD
98 Neath Road, Resolven, Neath, SA11 4AN Tel: 07970808768 Email: owen@ferndaleas.co.uk