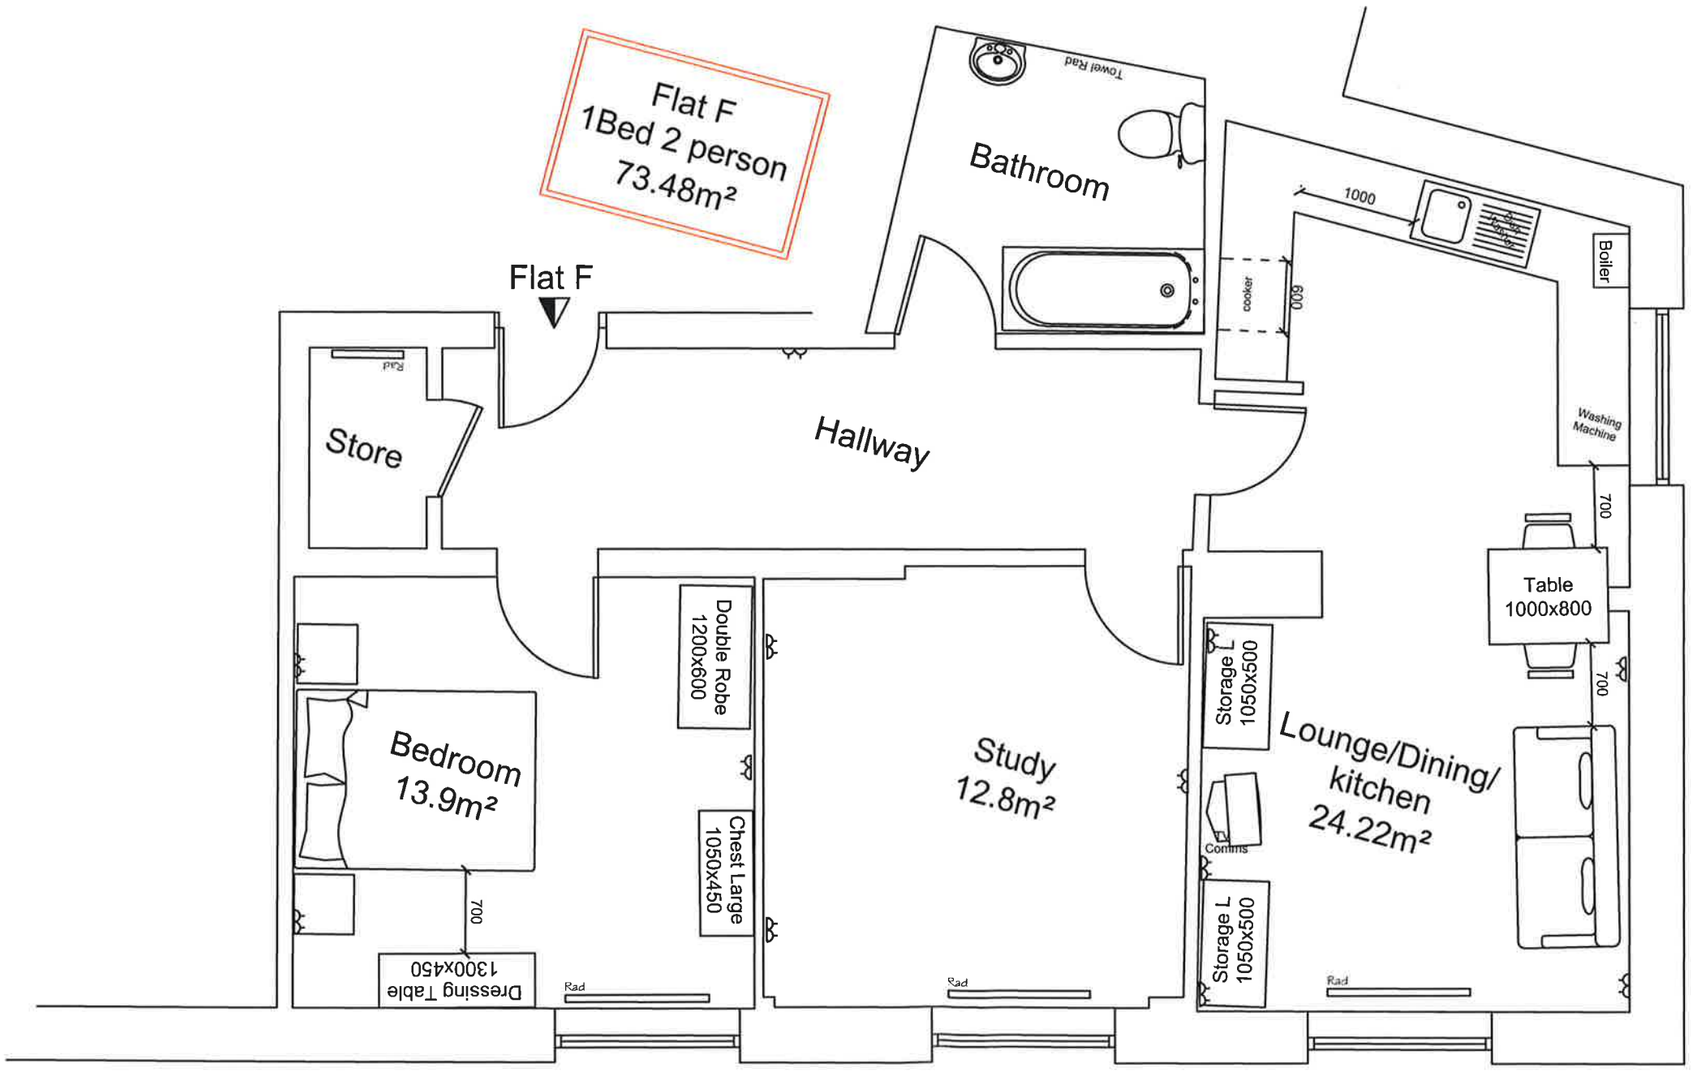



Ferndale
Architectural Solutions Ltd

| | | | | |
|---|---|---|---|---|
| CLIENT: Mr S Rasul | JOB TITLE: Station Road, Port Talbot Flat Conversion | | DRNG. TITLE: Flat F | |
| DATE: August 2019 | SCALE: 1:50 | A3 | DRNG. NO. 19-02-C06 | REV. --- / PURPOSE DQR |

Ferndale Architectural Solutions LTD
98 Neath Road, Resolven, Neath, SA11 4AN Tel: 07970808768 Email: owen@ferndaleas.co.uk

This drawing is copyright ©
NOTE: All dimensions to be checked on site and not scaled from the drawing.