




1

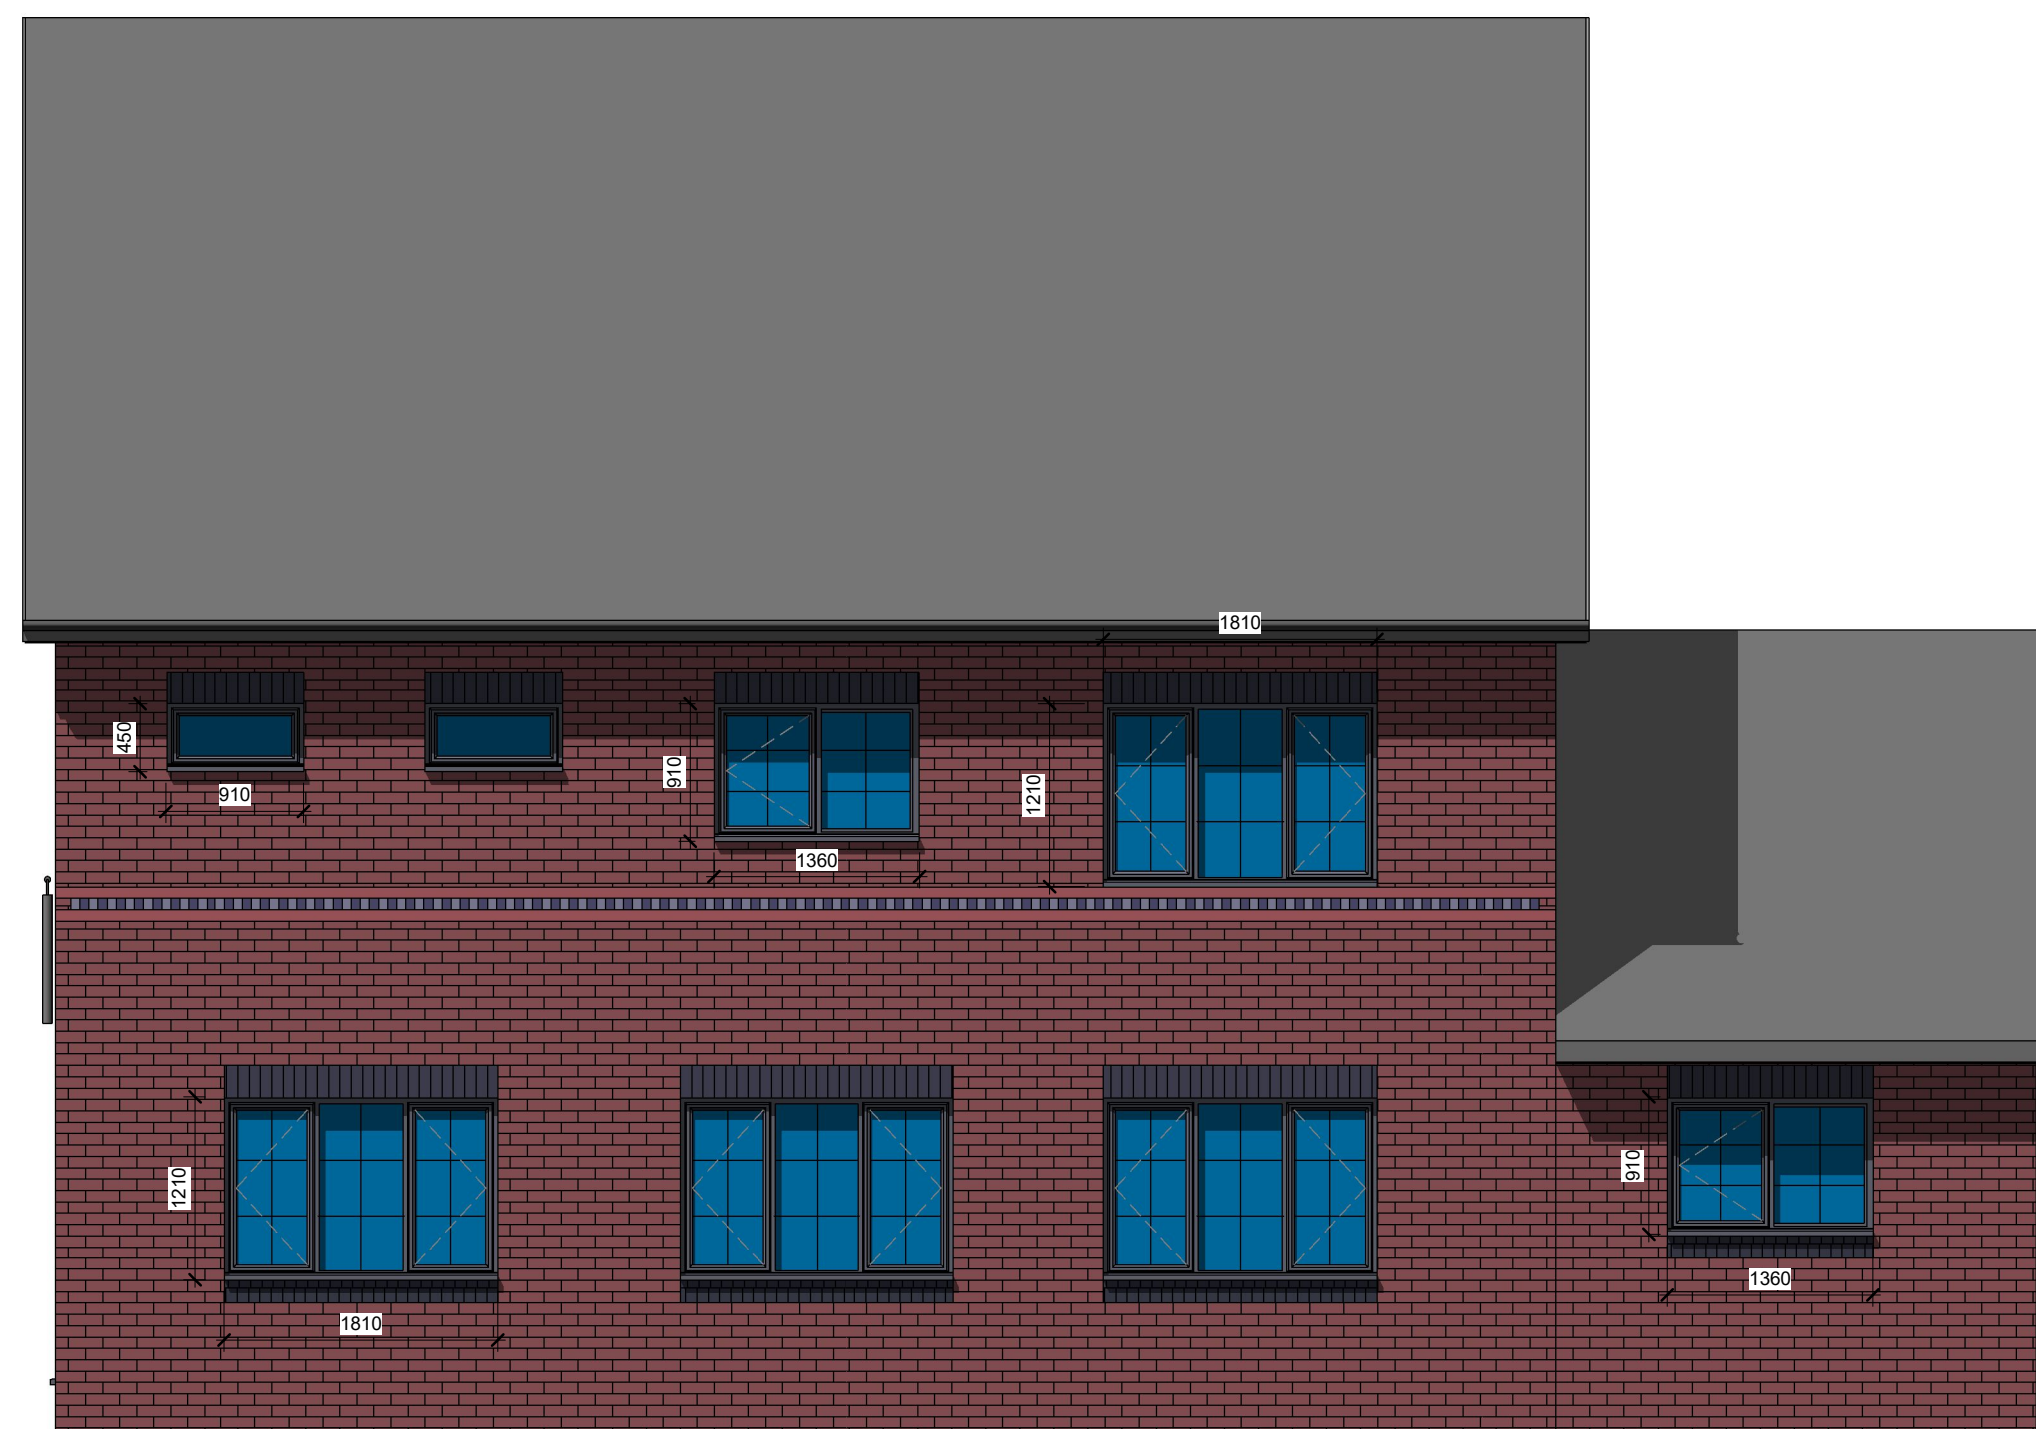


2

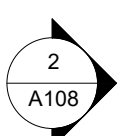


3

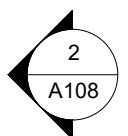

4

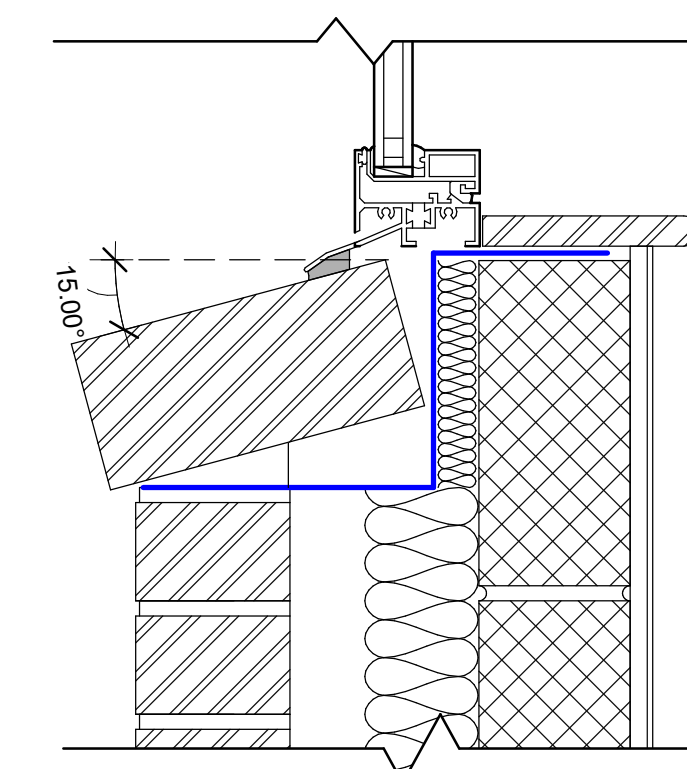

5

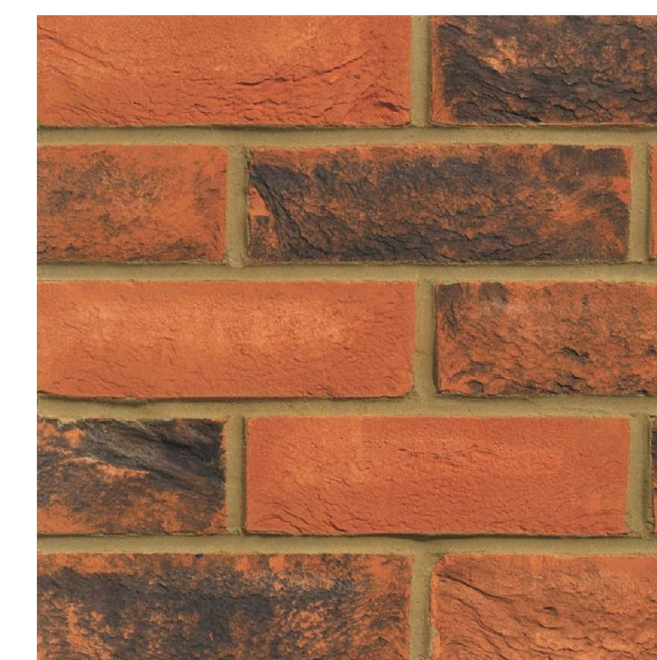

Forterra Hampton Rural Blend Face Brick
(also used for external wall finishes)



Eternit Thrutone Black/Blue Roof Slate




3 & 5

Staffordshire Blue Soldier Course - Dog Tooth, Soldier Course & Sills



Grey Windows & Doors
Stainless Steel & Glass Juliette Balcony Railing

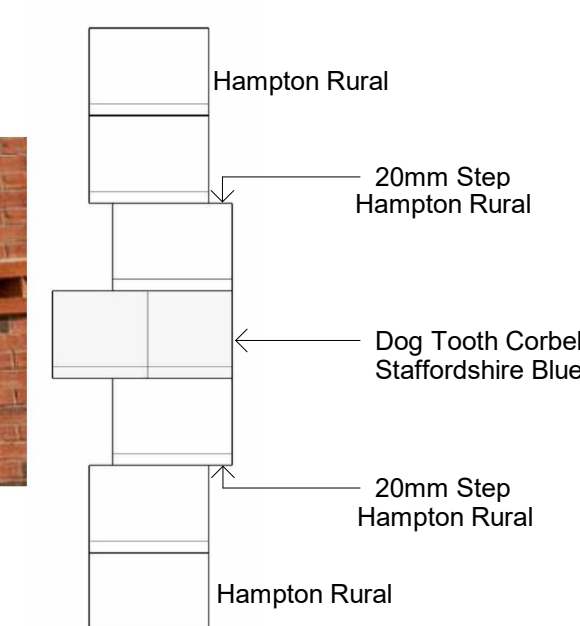

Dog Tooth Detail



DRAWING STATUS		
CONSTRUCTION		
PROJECT		
Plot 29 Owen Jones Way - Ne Build Detached Dwelling		
TITLE		
Brickwork Features		
CLIENT		
Mr & Mrs I McKay		
DRAWN BY Garreth Owen	DATE 28.01.20	
SCALE (@A1) As indicated	PROJECT NO. G0CD IM 01	
DRAWING NO. A109 - Build	REVISION C	
©© CONCEPT DESIGN, 9 DAWSON RD, FORT TALLBOT, SA1		