


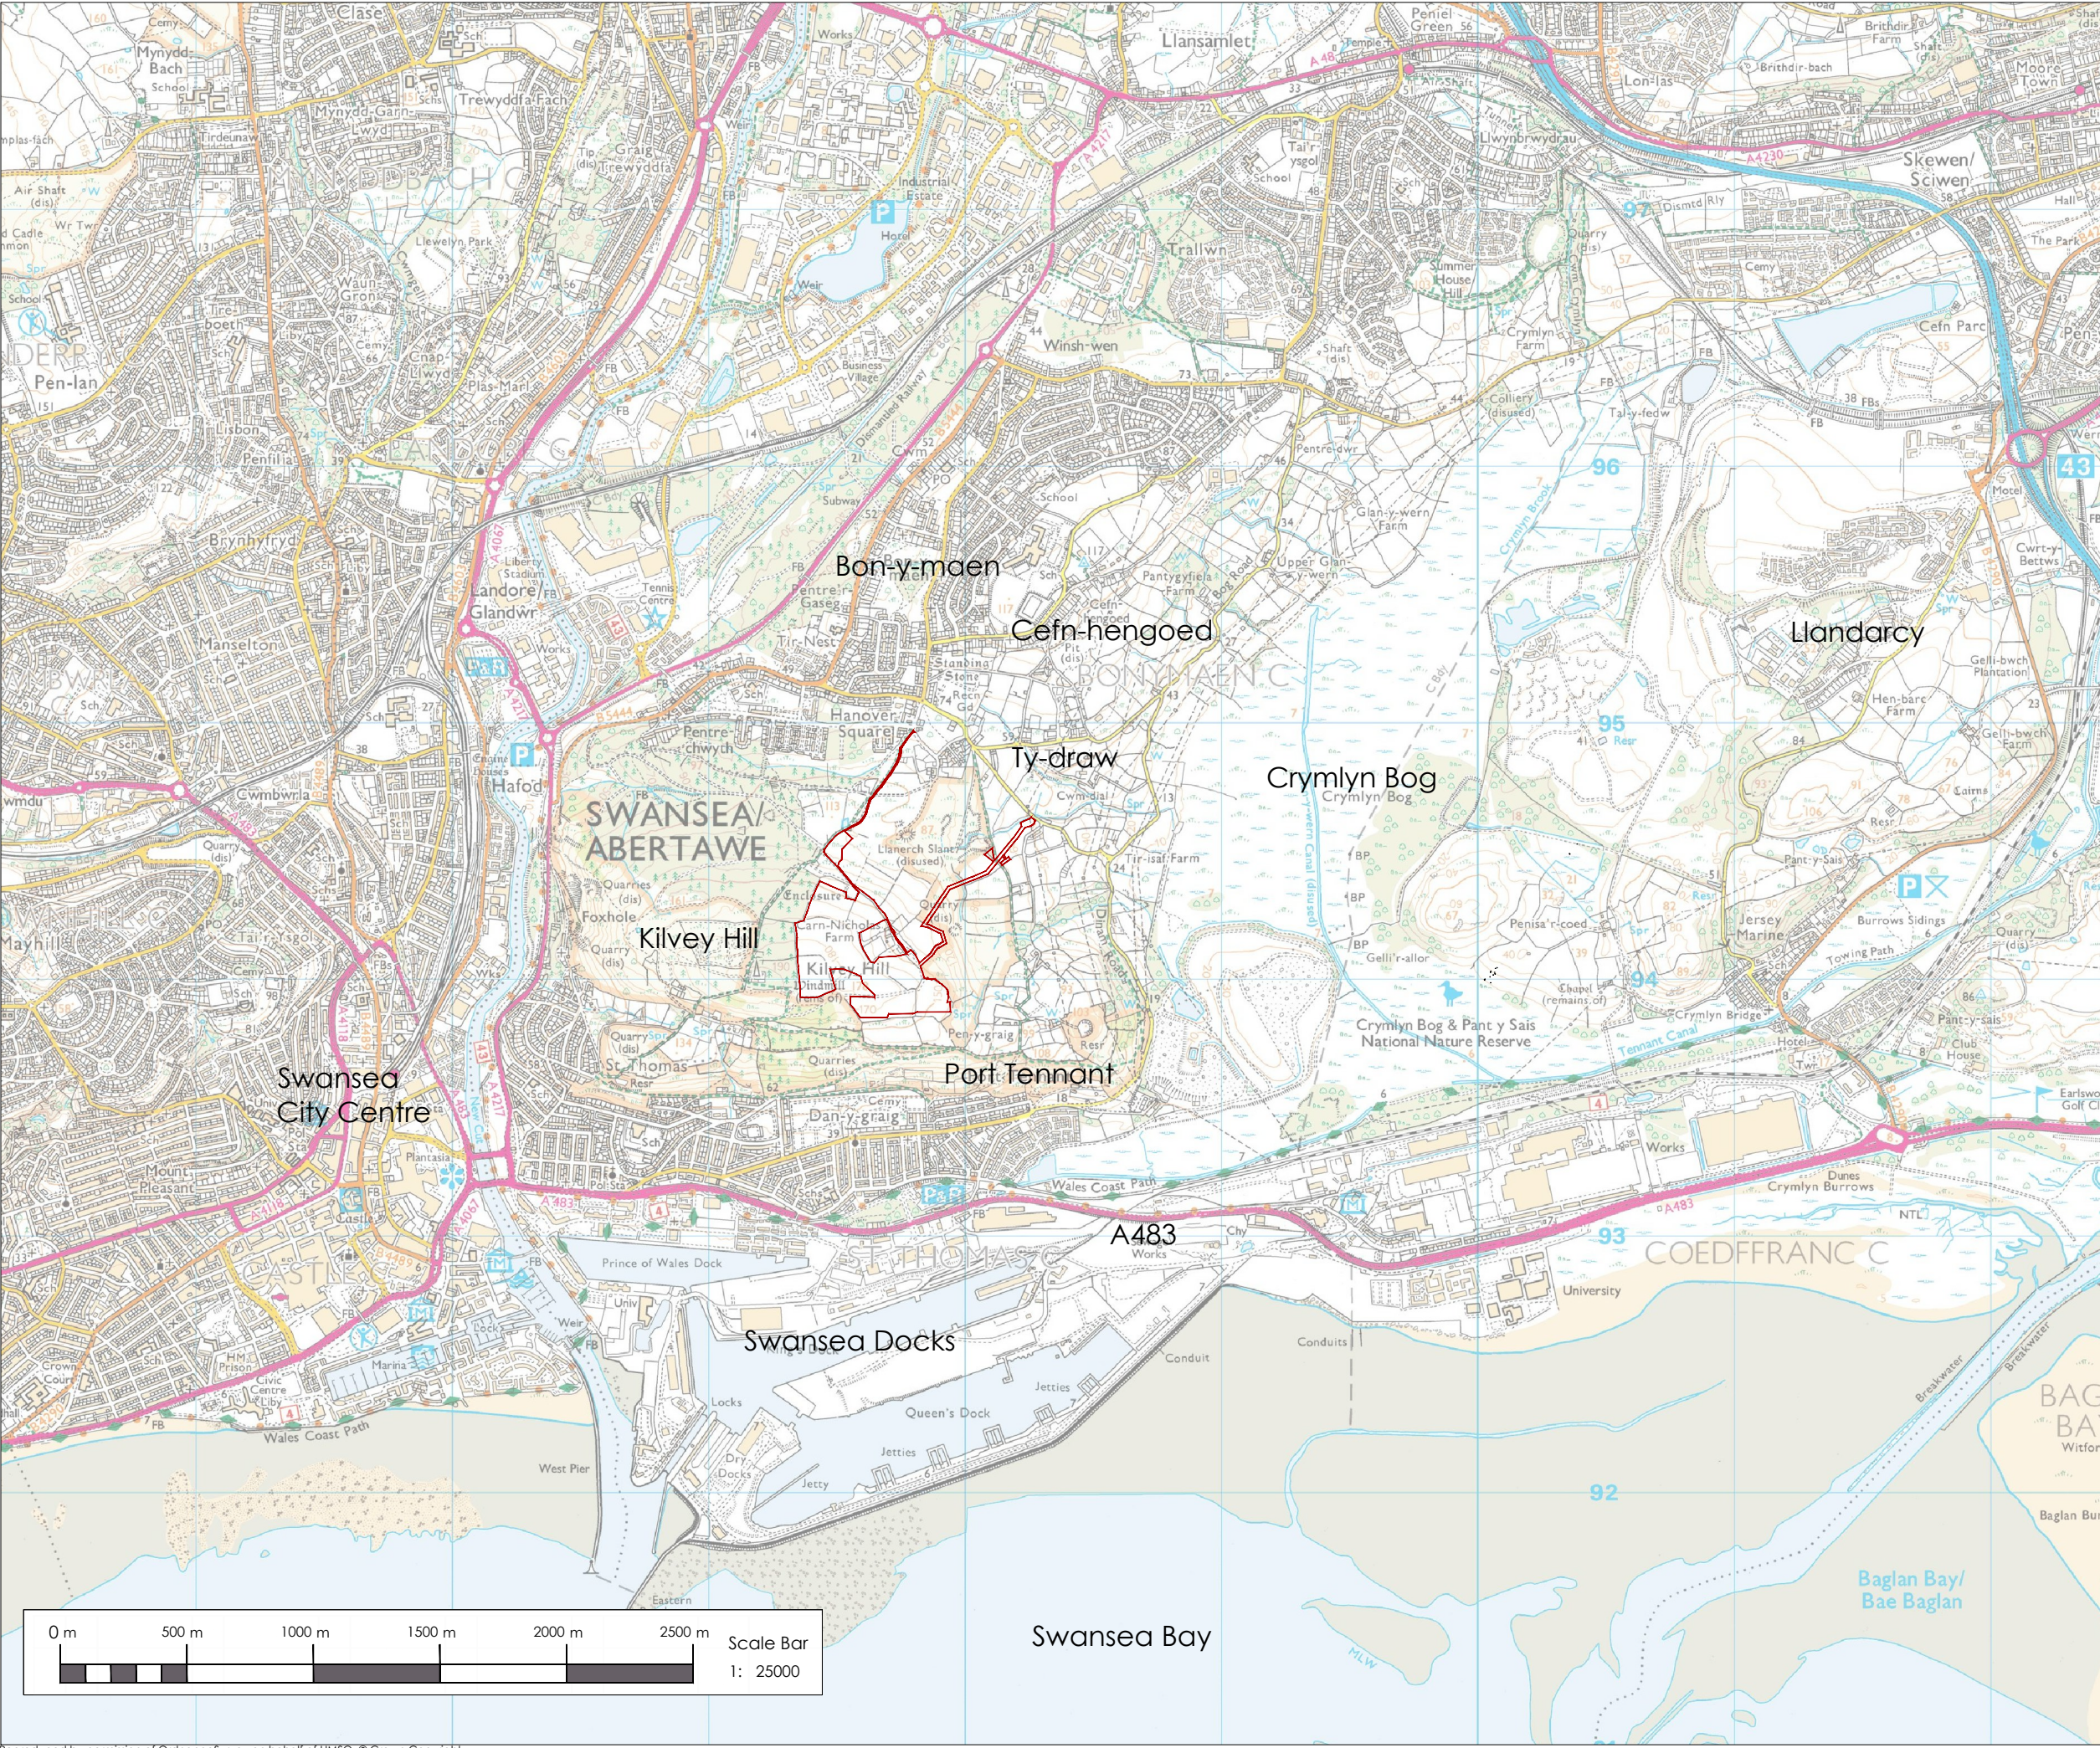

Key:

Proposed Application Area

Figure 1

rev: A date: 20/01/20 details: SD Site Boundary amendment



The Old Dairy
Yanworth
Cheltenham
Gloucestershire
GL54 3LQ
tel: 01285 721072

client: Innova Renewable Services Ltd

project: Carn Nicholas

title: Location Plan

scale: 1:25000	date: 10/12/19	drawn by: SD	checked by: AW	size: A3
project ref: CN/NSR	dwg no: CN/NSR/14	rev: A		