


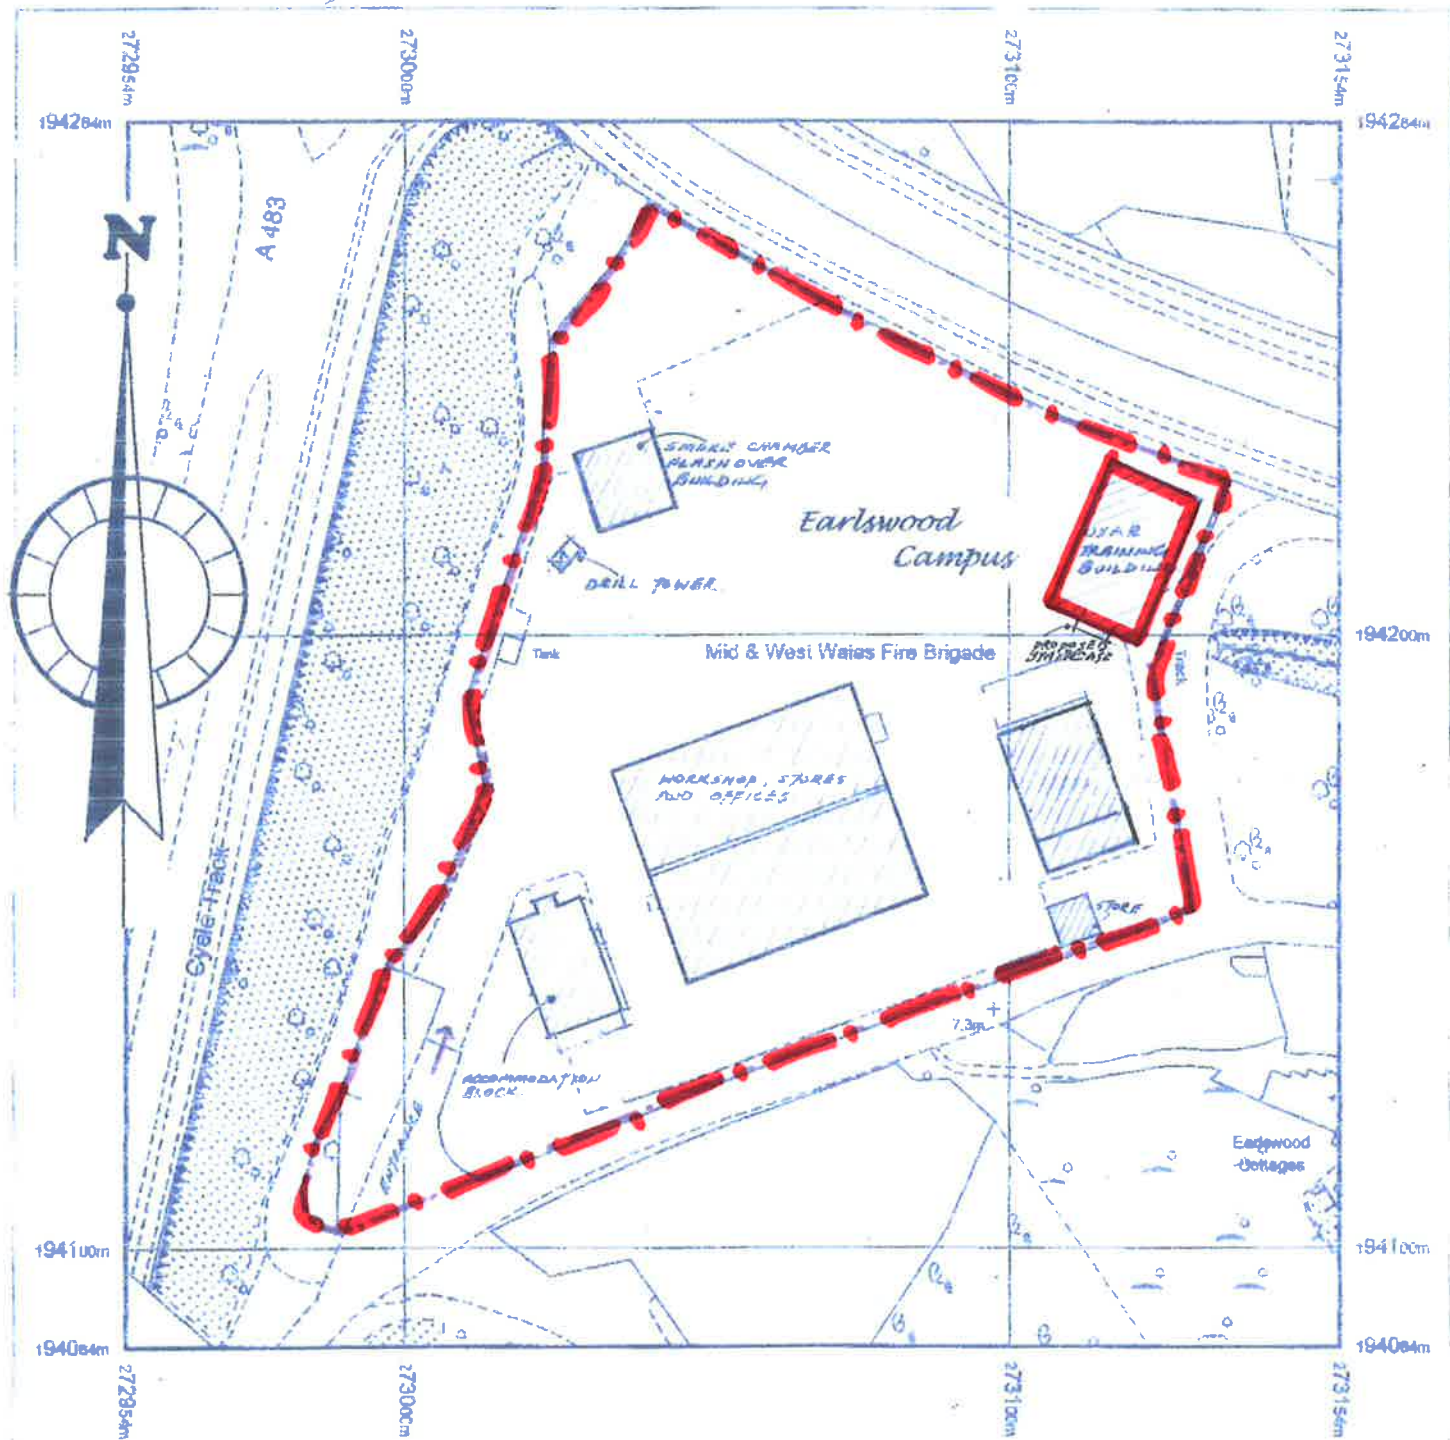

Produced 18.10.2010 from the Ordnance Survey National Geographic Database and incorporating surveyed revision available at this date © Crown Copyright 2010.

Reproduction in whole or part is prohibited without the prior permission of Ordnance Survey.

Ordnance Survey, the OS Symbol and OS Sitemap are registered trademarks of Ordnance Survey, the national mapping agency of Great Britain.

The representation of a road, track or path is no evidence of a right of way.

The representation of features as lines is no evidence of a property boundary.

Part or all of this OS Sitemap is enlarged from mapping produced at one or more of the following scales: 1:1250, 1:2500, 1:10000.



Scale 1:1250

Supplied by: Uplands Books
Serial number: 00140000
Centre coordinates: 273054.25

Further information can be found:
OS Sitemap Information leaflet
Ordnance Survey web site:
www.ordnancesurvey.co.uk

Location Plan scale - 1:1250

*Proposed conversion of the
existing Locker Room on
First Floor into a Classroom
for Mid & West Wales
Fire & Rescue Service*