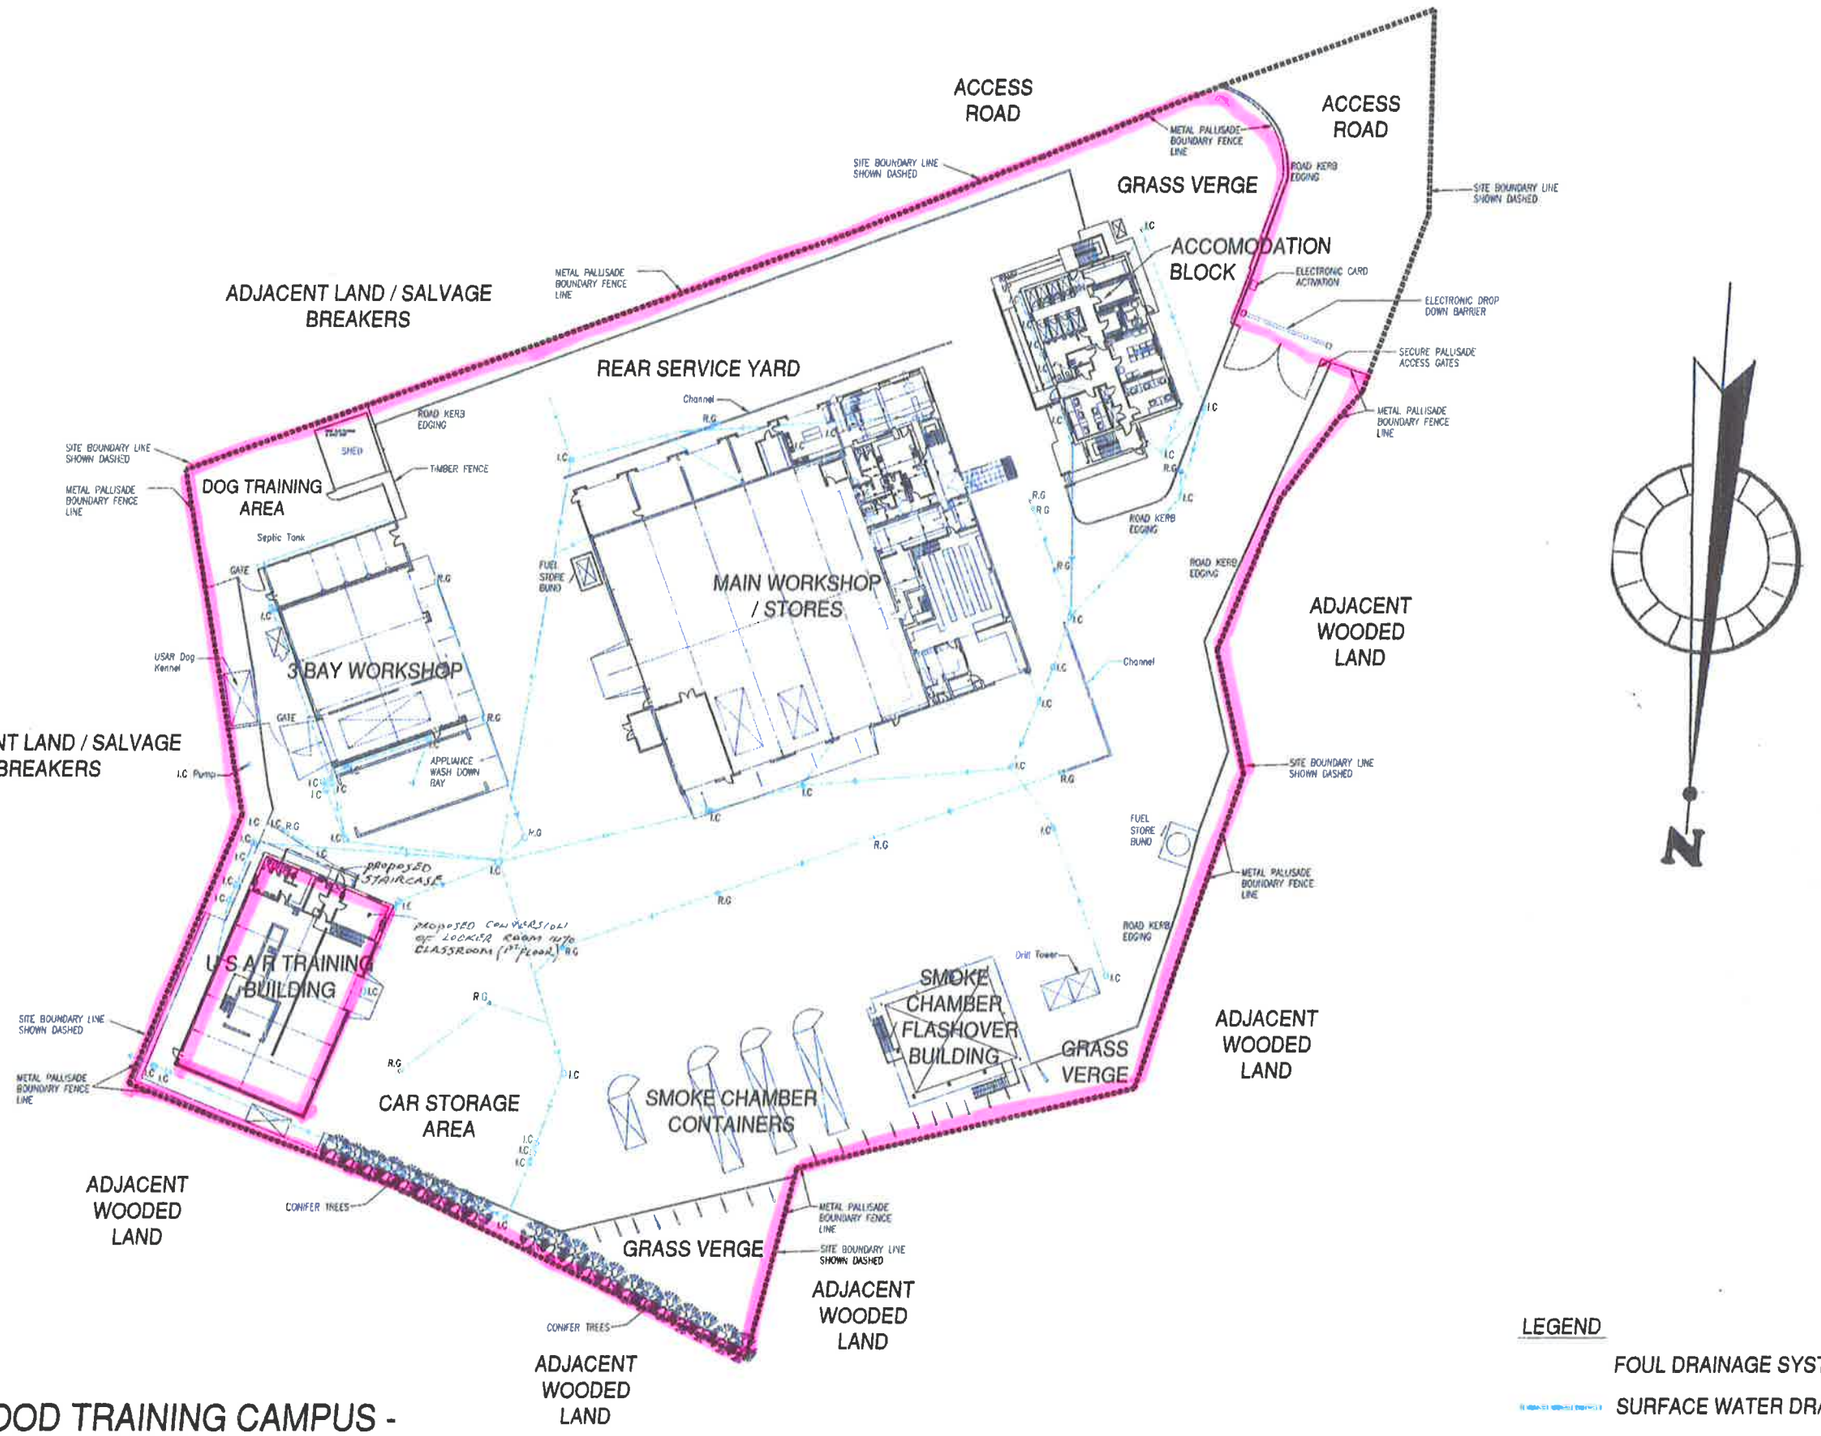


EARLSWOOD TRAINING CAMPUS - MAIN SITE & BLOCK PLAN

LEGEND

FOUL DRAINAGE SYSTEM

SURFACE WATER DRAINAGE SYSTEM

Client: Gwasanaeth Tan ac Achub Canolbarth a Gorllewin Cymru Mid and West Wales Fire and Rescue Service	Agent: Tony Jones - Architectural Design Ltd, 37 Bryn Dreinog, Lotwen Road, Capel Hendre, Ammanford, Carmarthenshire. SA18 3RJ. Tel: 01269 831306 Mob: 07870 702106 E-mail: dtonyjones@googlemail.com
Project: Earlswood Training Campus	Date: November, 2015 \| Scale: 1:500 @ A2. \| Drawing no. EARLS/05 Title: Main Site & Block Plan.