




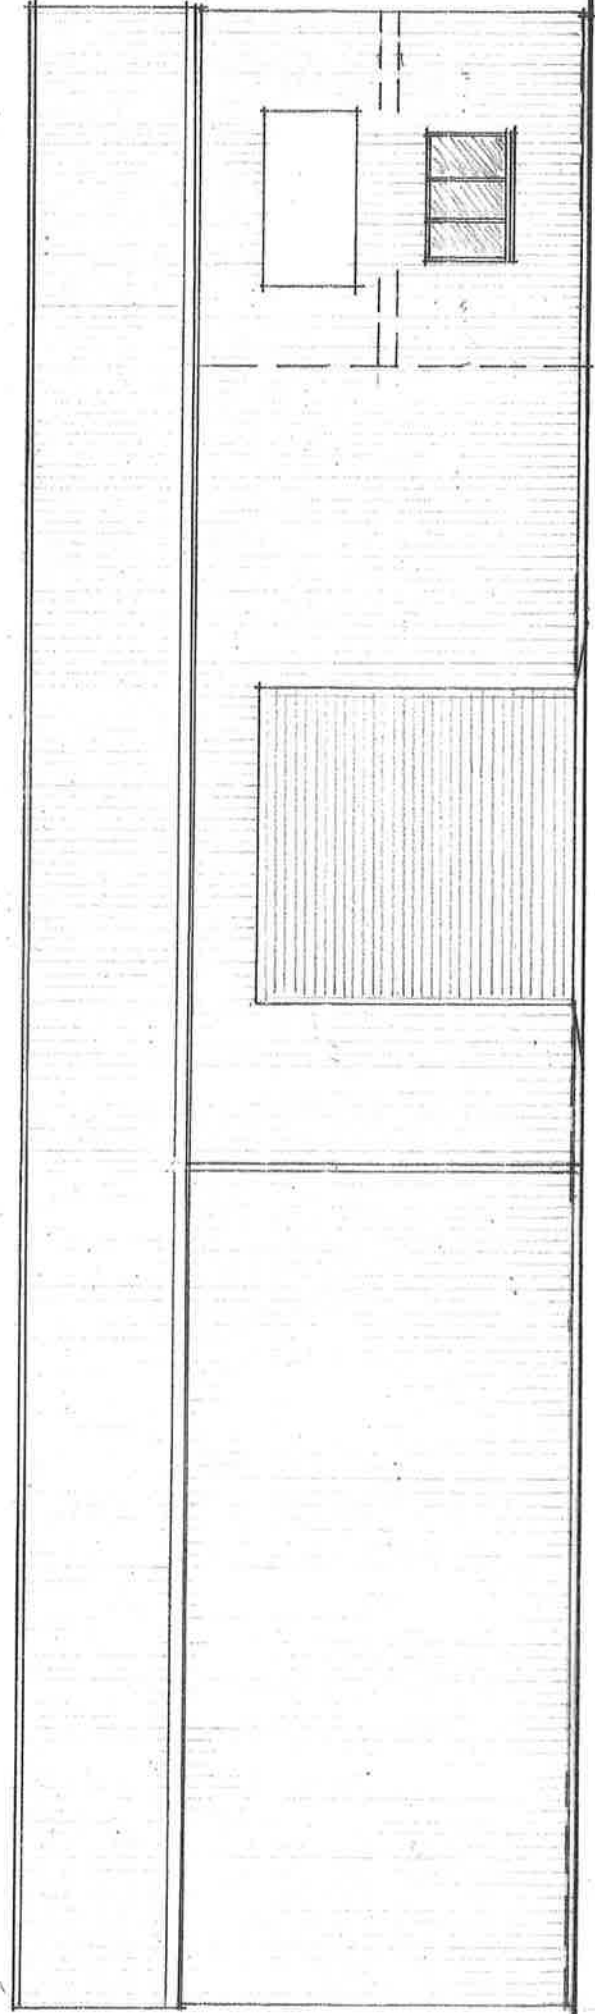


Existing NW Elevation (front) ~ 1:100 @ A3

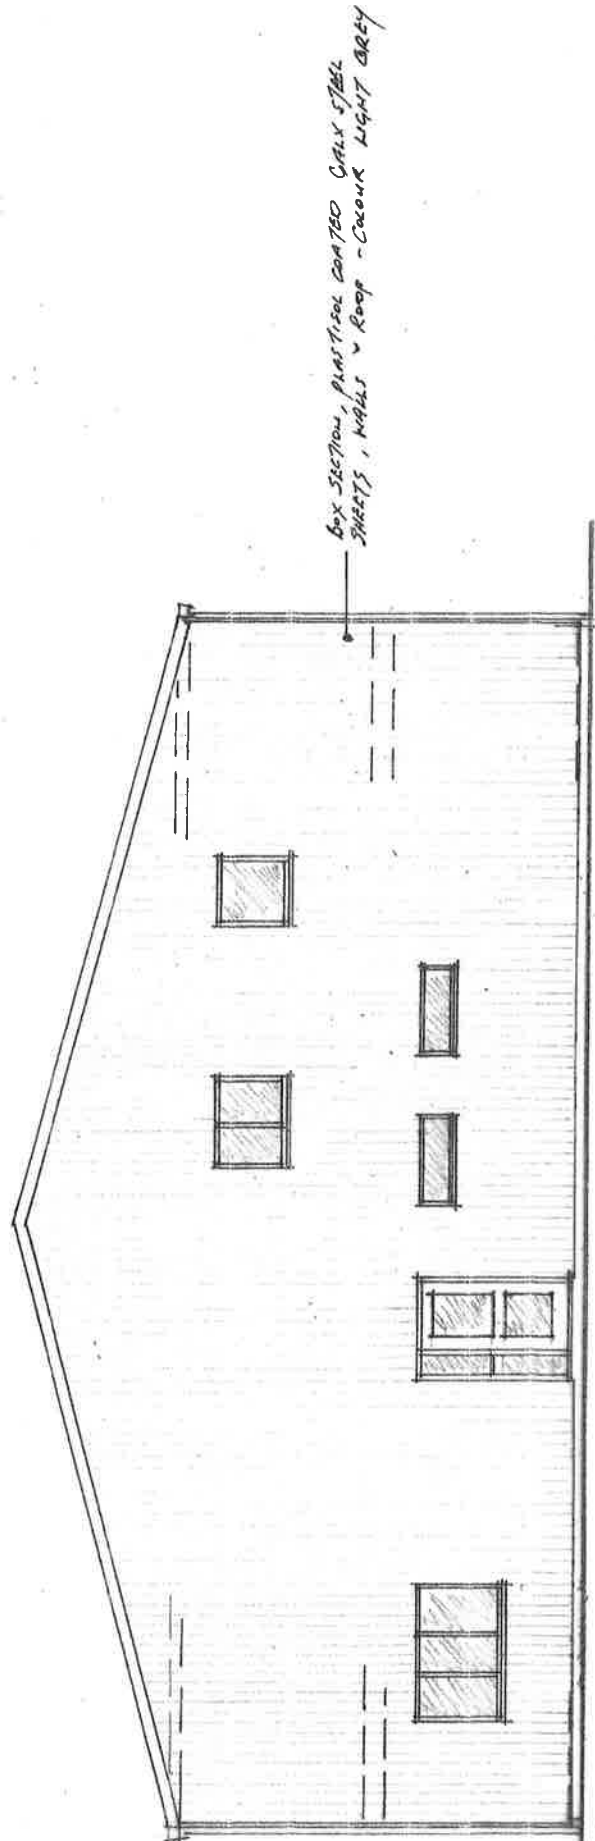

Existing SW Elevation (front / side) ~ 1:100 @ A3

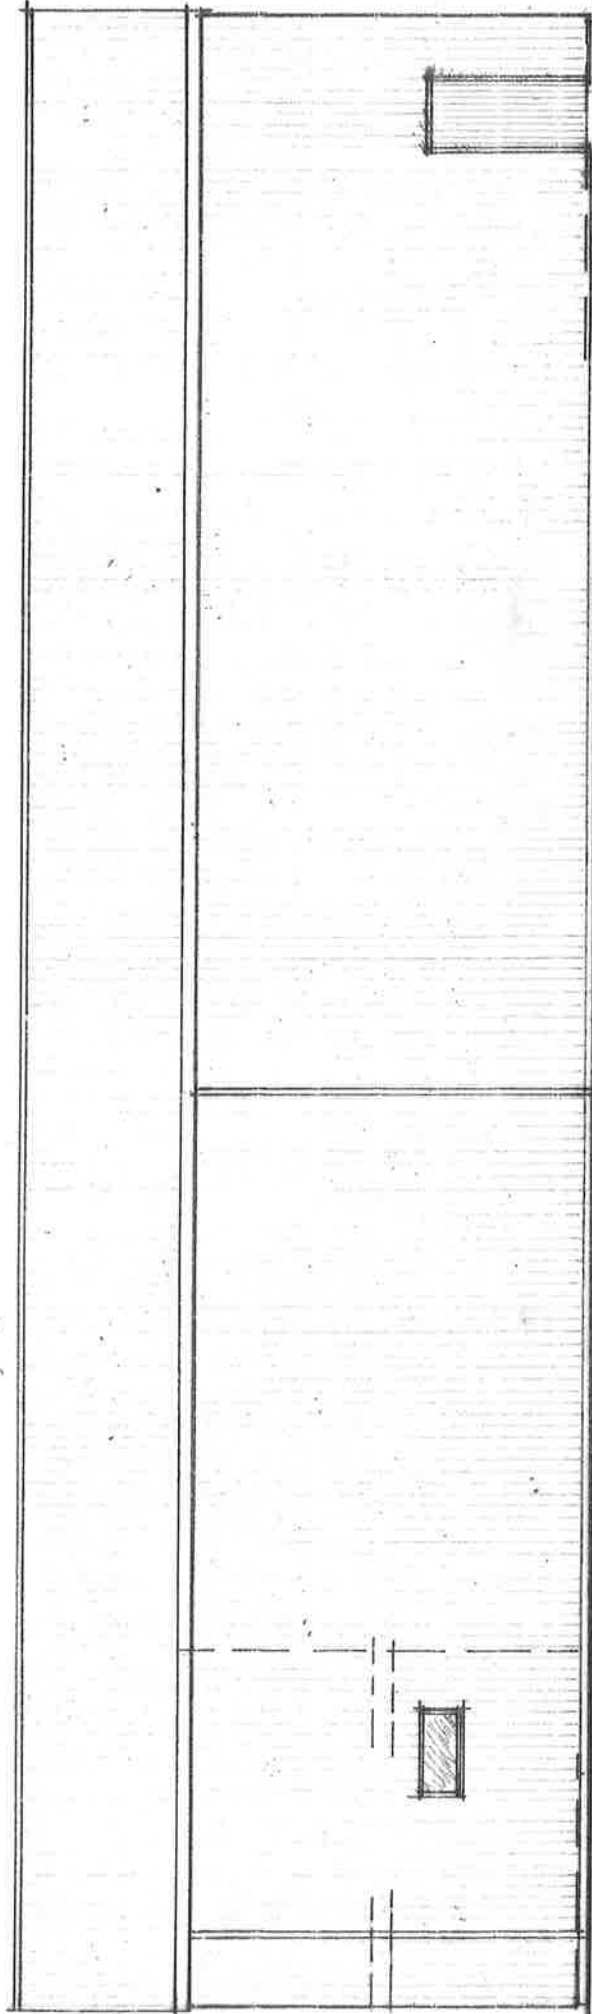

Existing SE Elevation (rear) ~ 1:100 @ A3

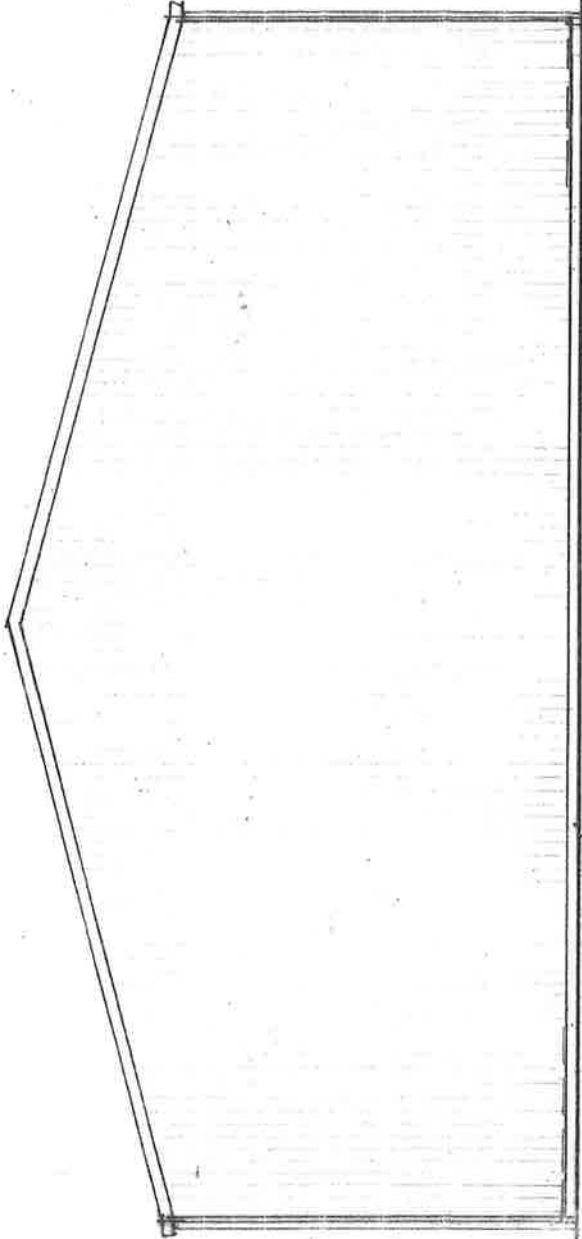

Existing NE Elevation (rear / side) ~ 1:100 @ A3



Mid & West Wales Fire & Rescue Service

Earlewood Campus - USAR Building

Proposed conversion of the existing
Locker Room on First Floor into a Classroom
& the installation of an external steel staircase

Drawg No - Earls/06

January 2020