


Existing



Proposed

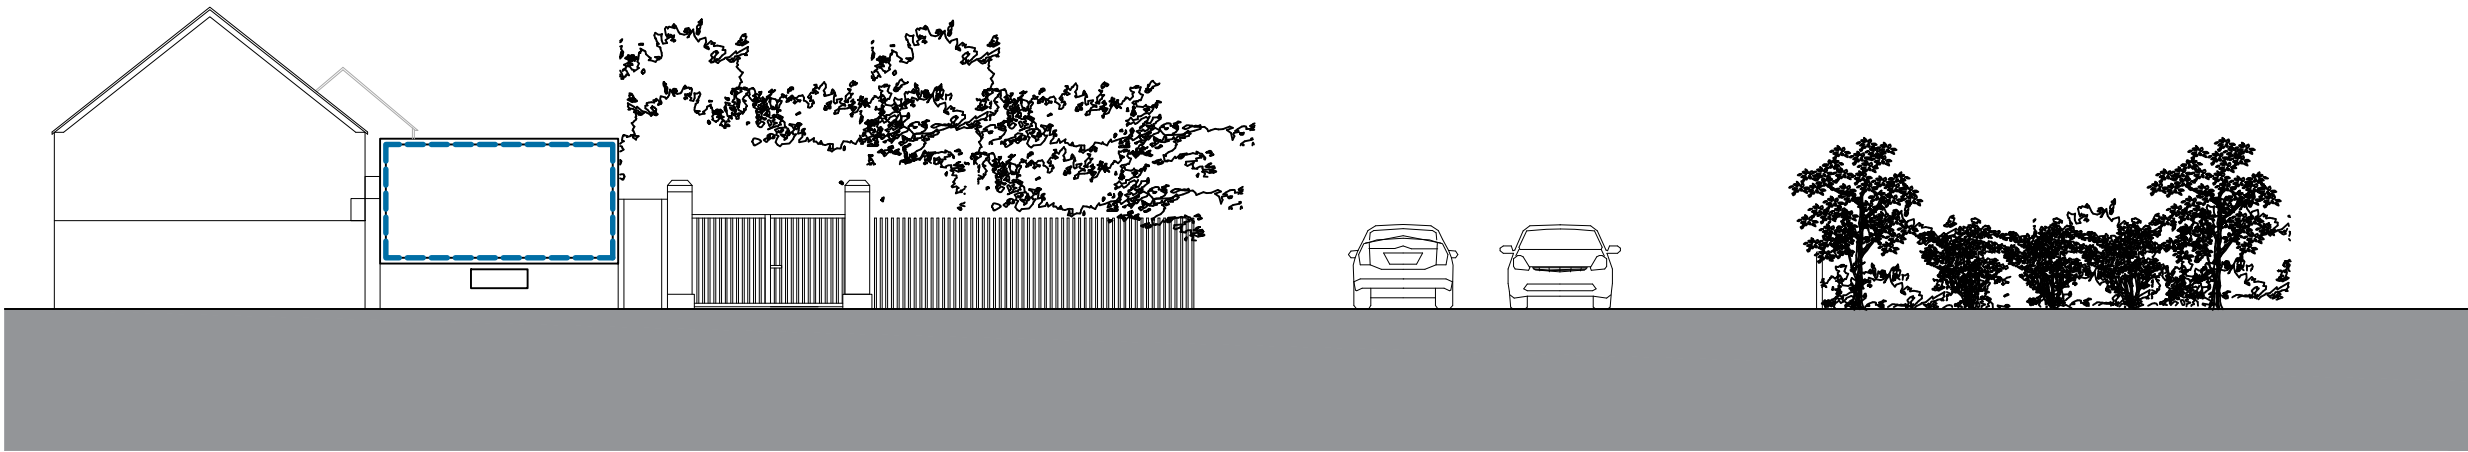

Title
Elevation AA

Address
Land west of 129a New
Road, Neath, SA10 6HL

Client
Clear Channel

Job No. 011-5704-0059
Issued 05/11/19

Scale
1:200 @ A3

- Key**
- 1. Existing Advertising Board
 - 2. Proposed Media Screen

All information is to be checked on site for accuracy and fit. Only drawings with WD status with the most recent revision are to be used for construction.