



MAP 3 - POSITION OF PERCOLATION TEST HOLES

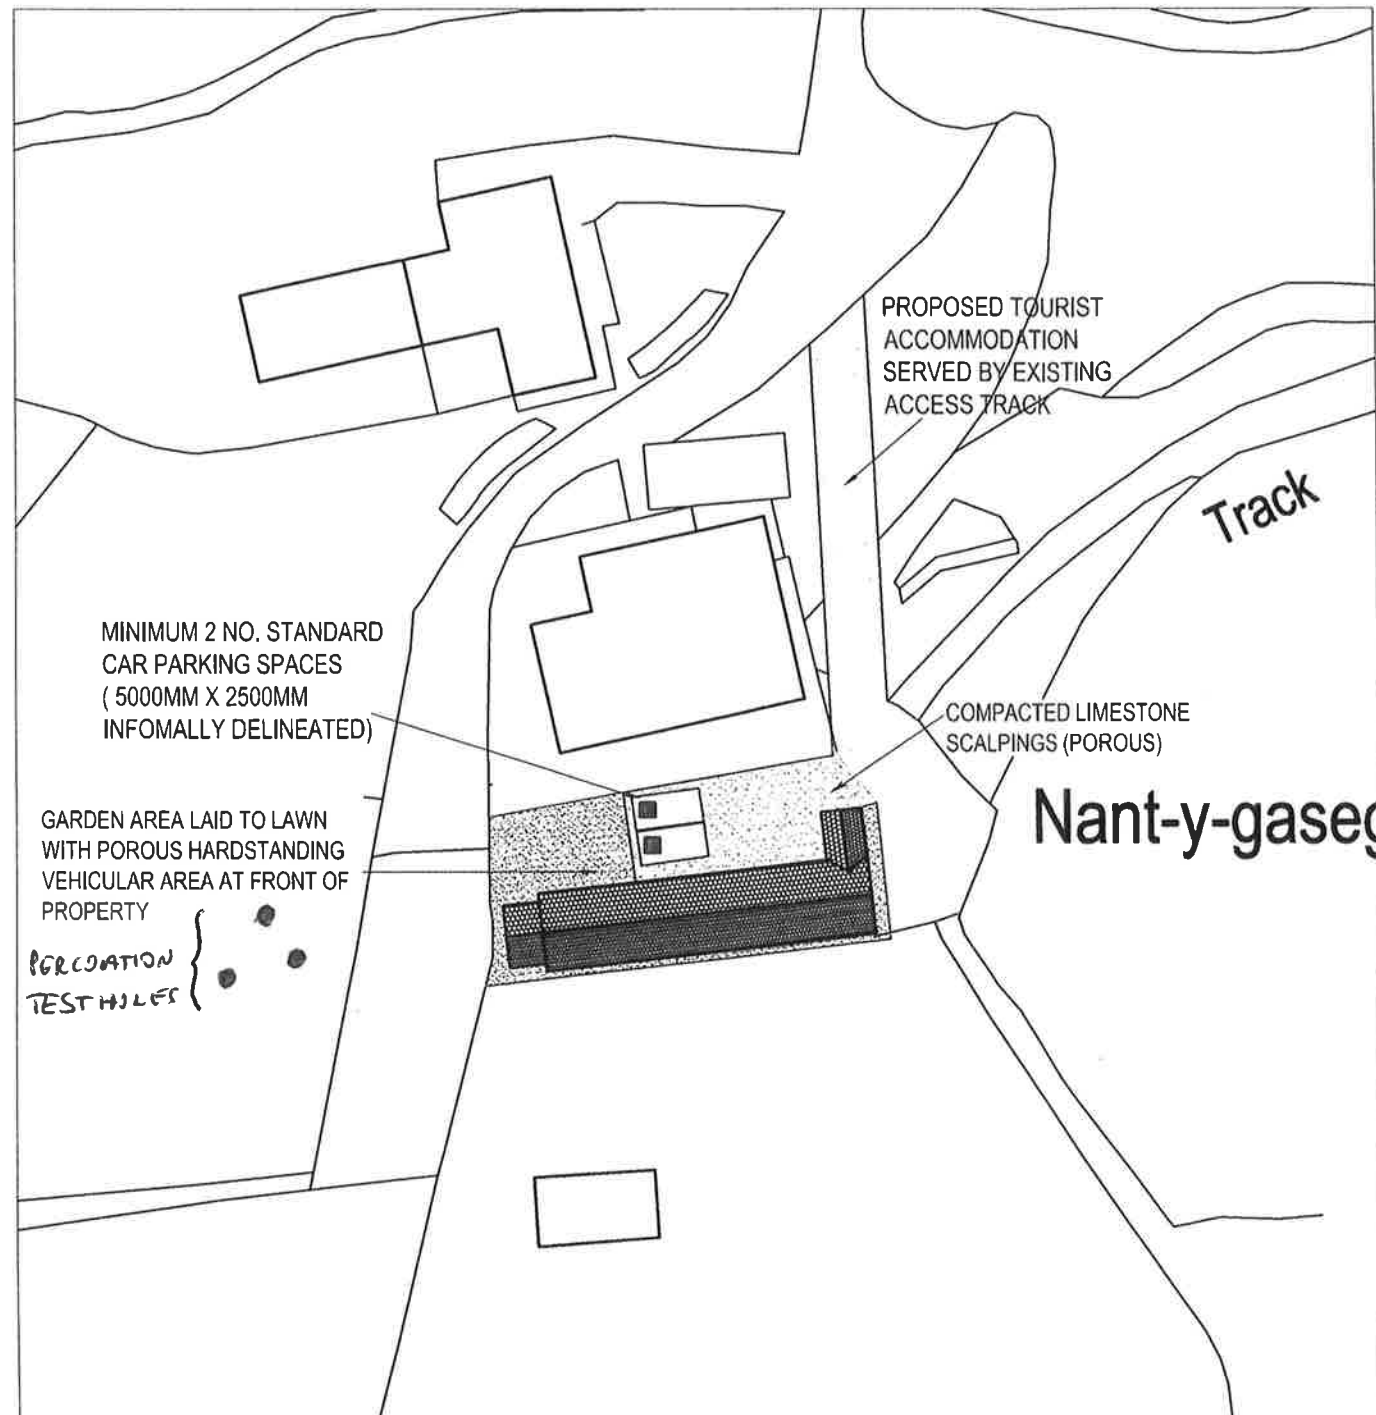

Ordnance Survey © Crown copyright (2016)
All rights reserved. Licence number 100050747

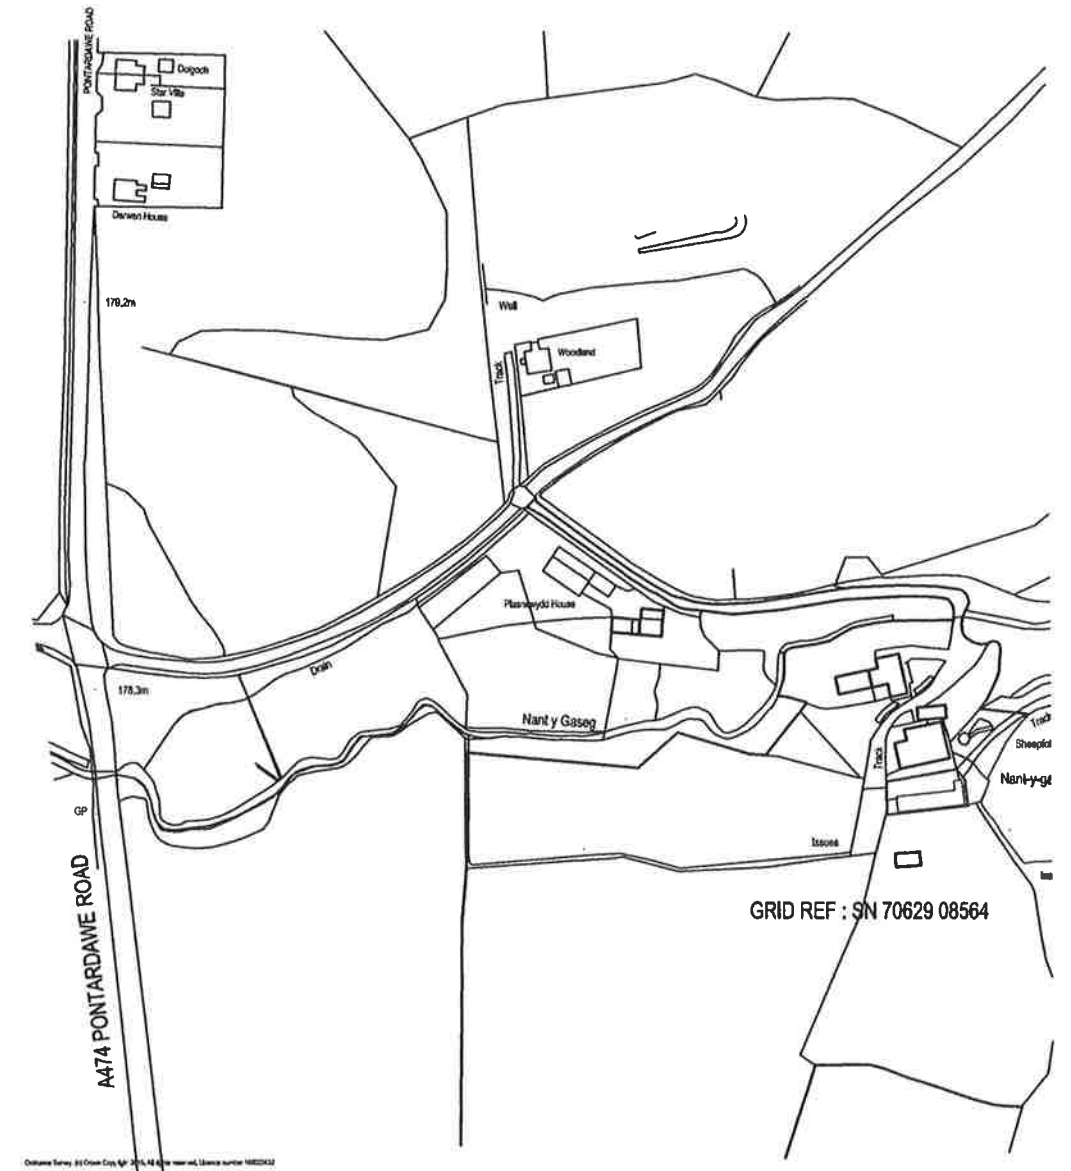

PROPOSED CONVERSION OF OUTBUILDING TO SINGLE STOREY SELF-CONTAINED UNIT OF HOLIDAY ACCOMMODATION.
NANT Y GASEG UCHAF FARM, RHYDYFRO, SWANSEA, SA8 4SY

SCALE : 1:2500, 1:500 @ A3

DRAWING NO. : GENPL/001A

DATE : 2016



CHARTERED TOWN PLANNING AND DEVELOPMENT CONSULTANCY

CHARTERED TOWN PLANNING AND DEVELOPMENT CONSULTANCY
UNIT 2, CROSS HANDS BUSINESS WORKSHOPS, HEOL PARC MAWR,
CROSS HANDS, CARMARTHENSHIRE, SA14 6RB
TEL : 01554 527111