
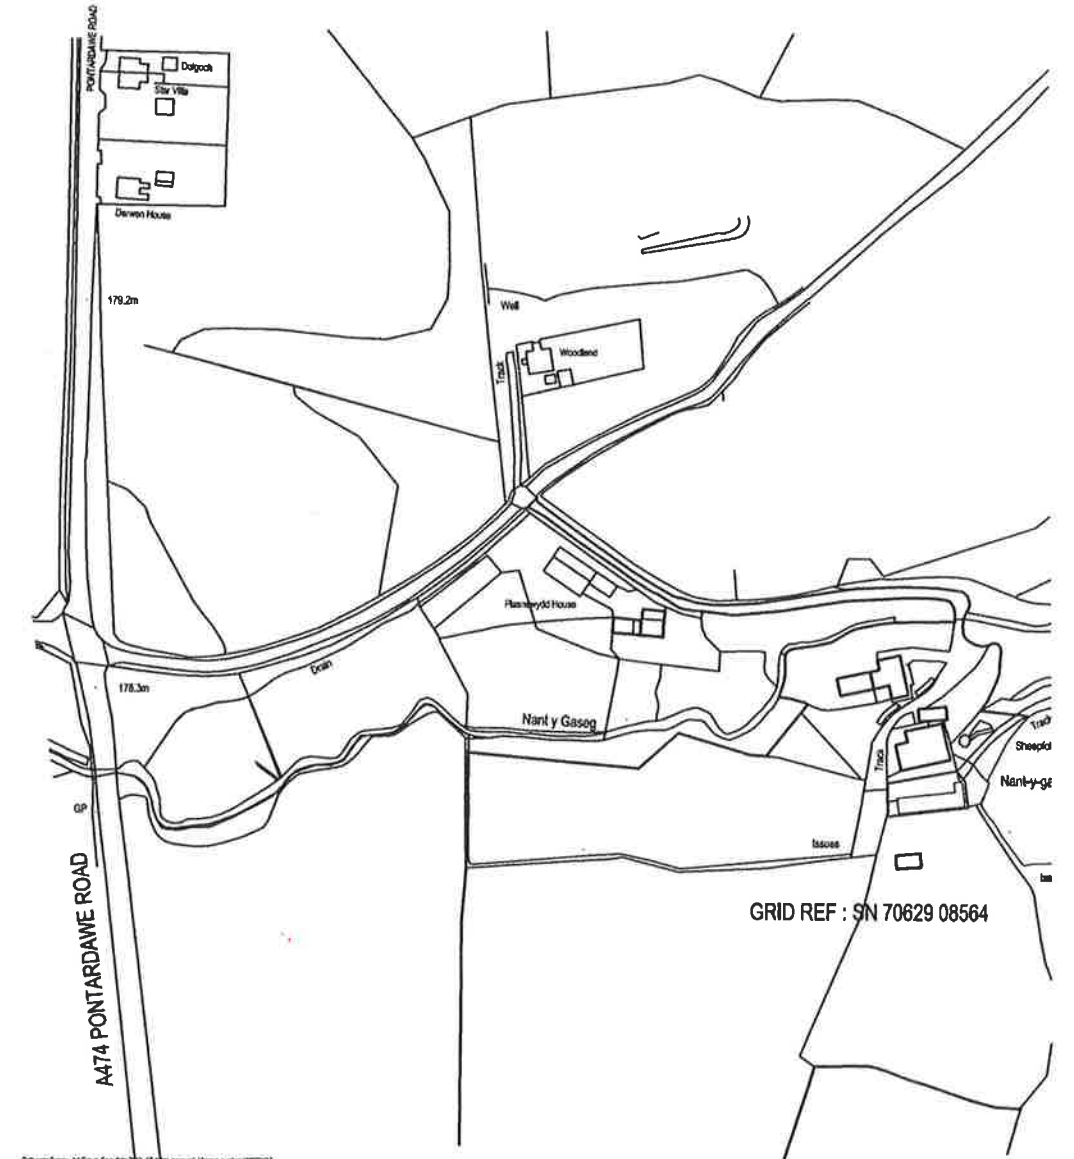


Full Plans Approved

MAP 4 - SITING OF PROPOSED FOUL WATER DRAINAGE SYSTEM.

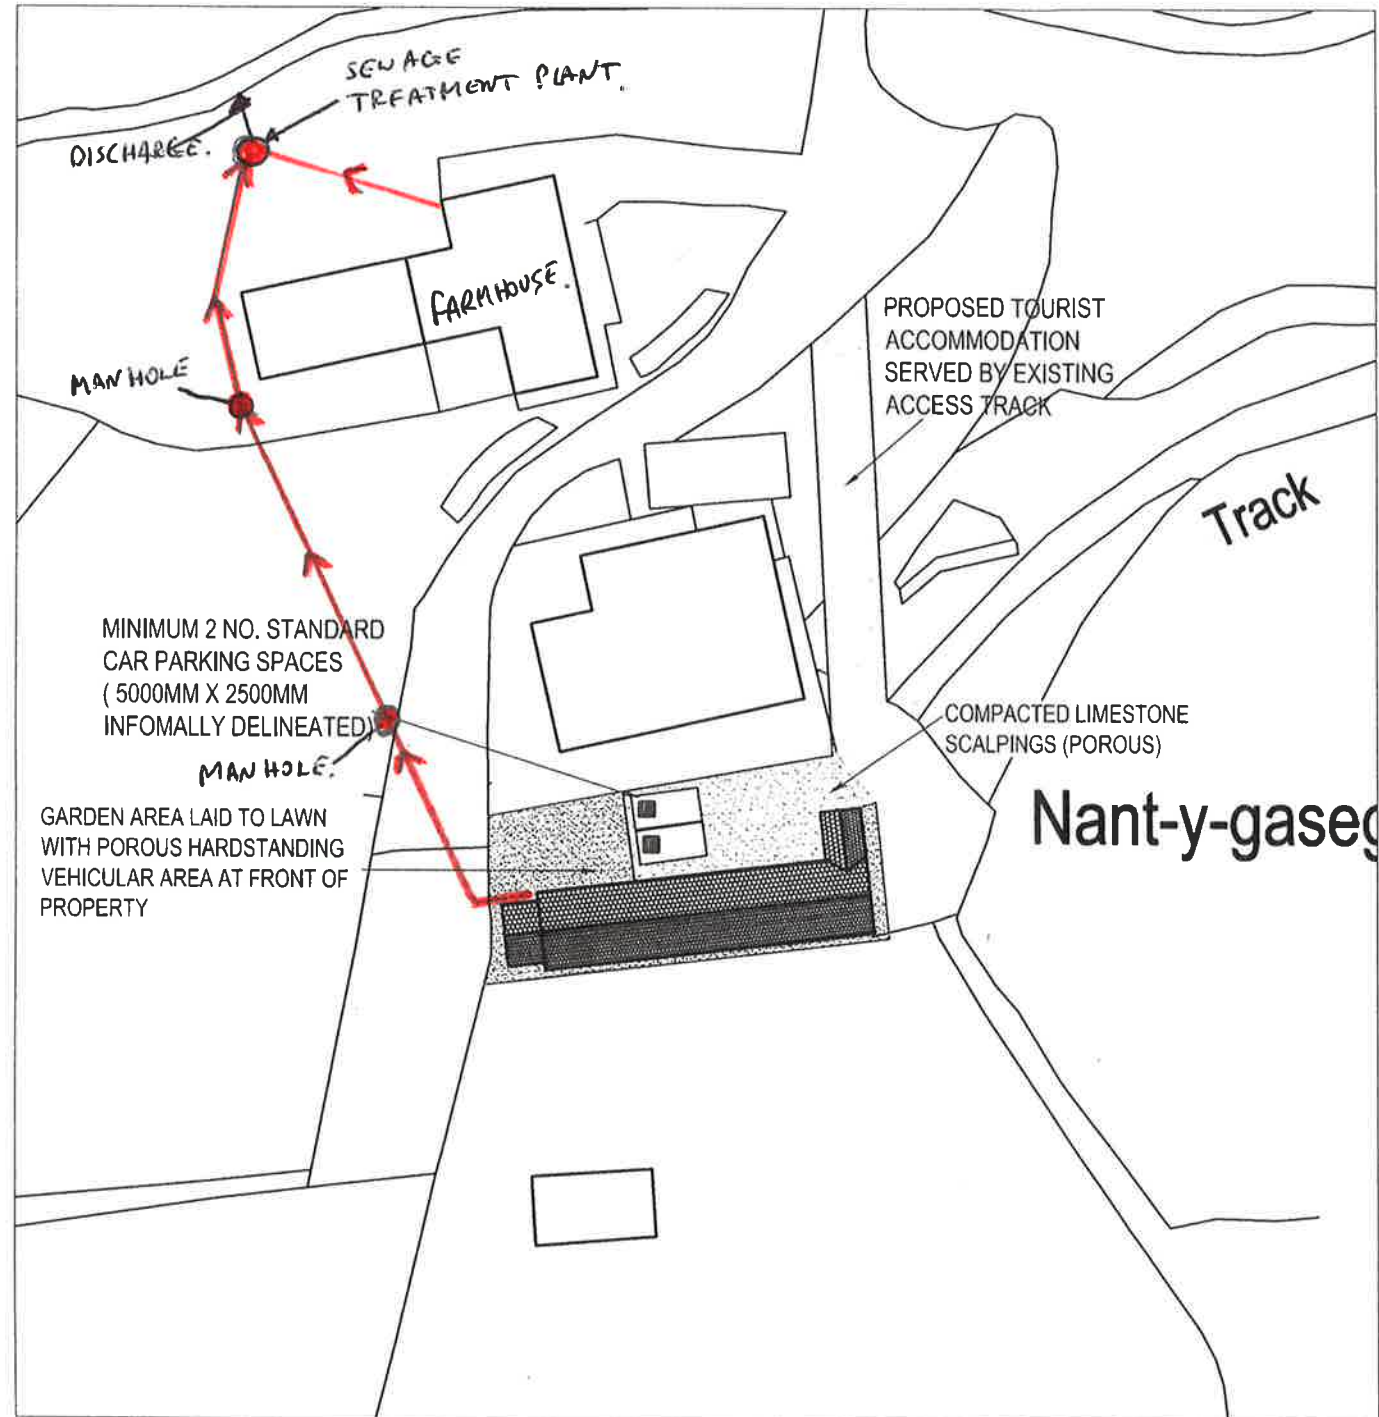

PROPOSED CONVERSION OF OUTBUILDING
TO SINGLE STOREY SELF-CONTAINED UNIT OF
HOLIDAY ACCOMMODATION.
NANT Y GASEG UCHAF FARM, RHYDYFRO,
SWANSEA, SA8 4SY

SCALE : 1:2500, 1:500 @ A3

DRAWING NO. : GENPL/001A

DATE : 2016

J C R
P L A N N I N G

CHARTERED TOWN PLANNING AND DEVELOPMENT CONSULTANCY

CHARTERED TOWN PLANNING AND DEVELOPMENT CONSULTANCY
UNIT 2, CROSS HANDS BUSINESS WORKSHOPS, HEOL PARC MAWR,
CROSS HANDS, CARMARTHENSHIRE, SA14 6RB
TEL : 01554 527111

Ordnance Survey © Crown copyright [2016]
All rights reserved. Licence number 100050747