


MAINS SEWER SEVERAL
HUNDRED METERS NORTH
AT FORMER "OLD STAR"
PUBLIC HOUSE

MAP 6 - LOCATION OF MAINS
SEWER SUPPLY.

CWMGORS

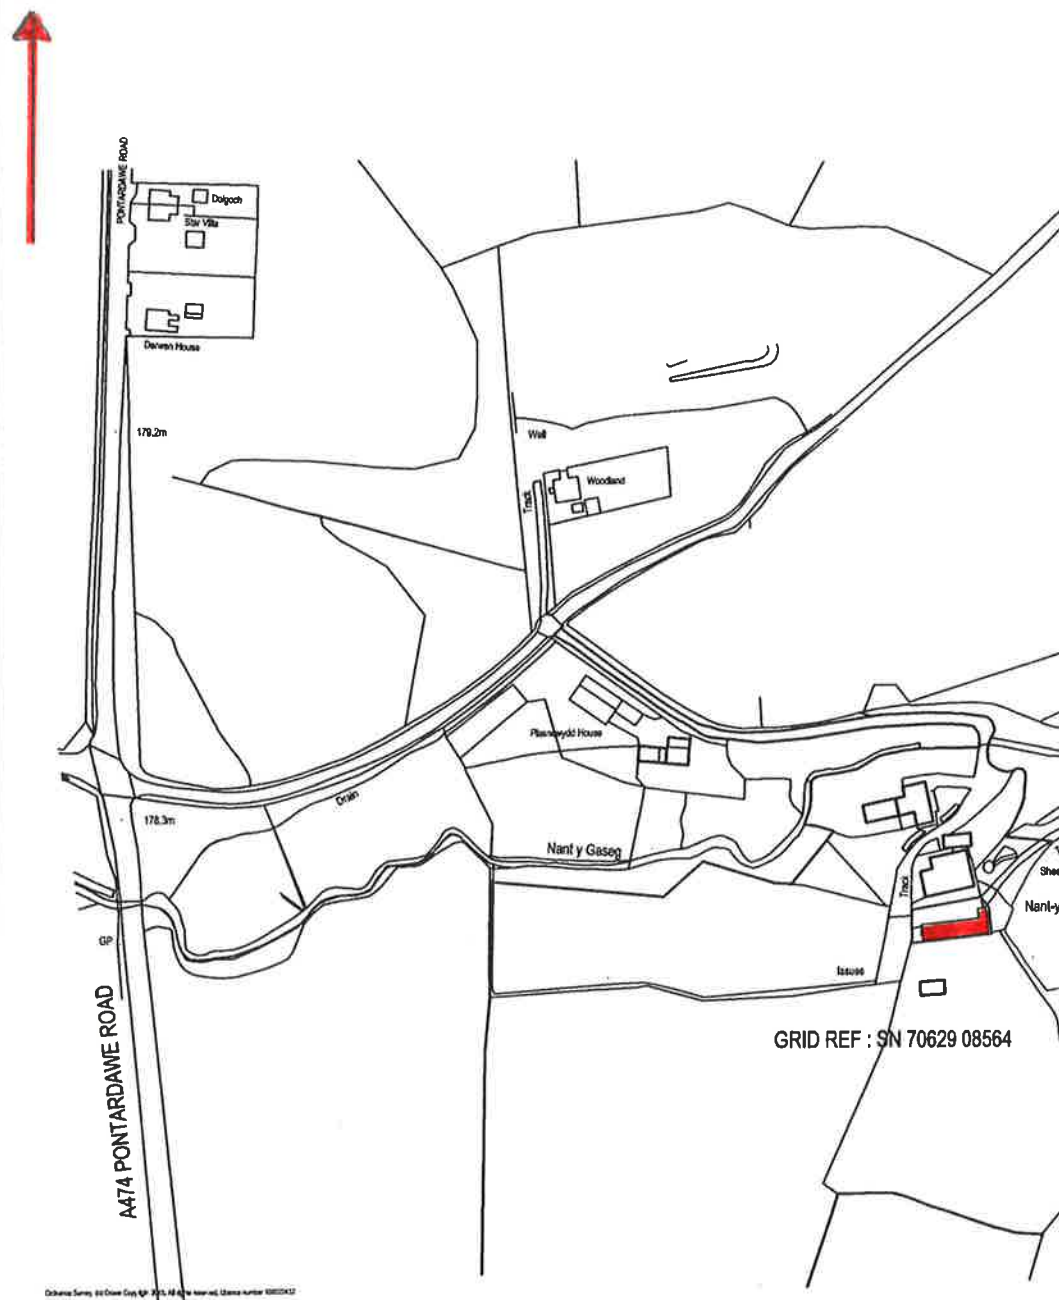

PROPOSED CONVERSION OF OUTBUILDING
TO SINGLE STOREY SELF-CONTAINED UNIT OF
HOLIDAY ACCOMMODATION.
NANT Y GASEG UCHAF FARM, RHYDYFRO,
SWANSEA, SA8 4SY

SCALE : 1:2500, 1:500 @ A3

DRAWING NO. : GENPL/001A

DATE : 2016

J C R
P L A N N I N G

CHARTERED TOWN PLANNING AND DEVELOPMENT CONSULTANCY

CHARTERED TOWN PLANNING AND DEVELOPMENT CONSULTANCY
UNIT 2, CROSS HANDS BUSINESS WORKSHOPS, HEOL PARC MAWR,
CROSS HANDS, CARMARTHENSHIRE, SA14 6RB
TEL : 01554 527111