



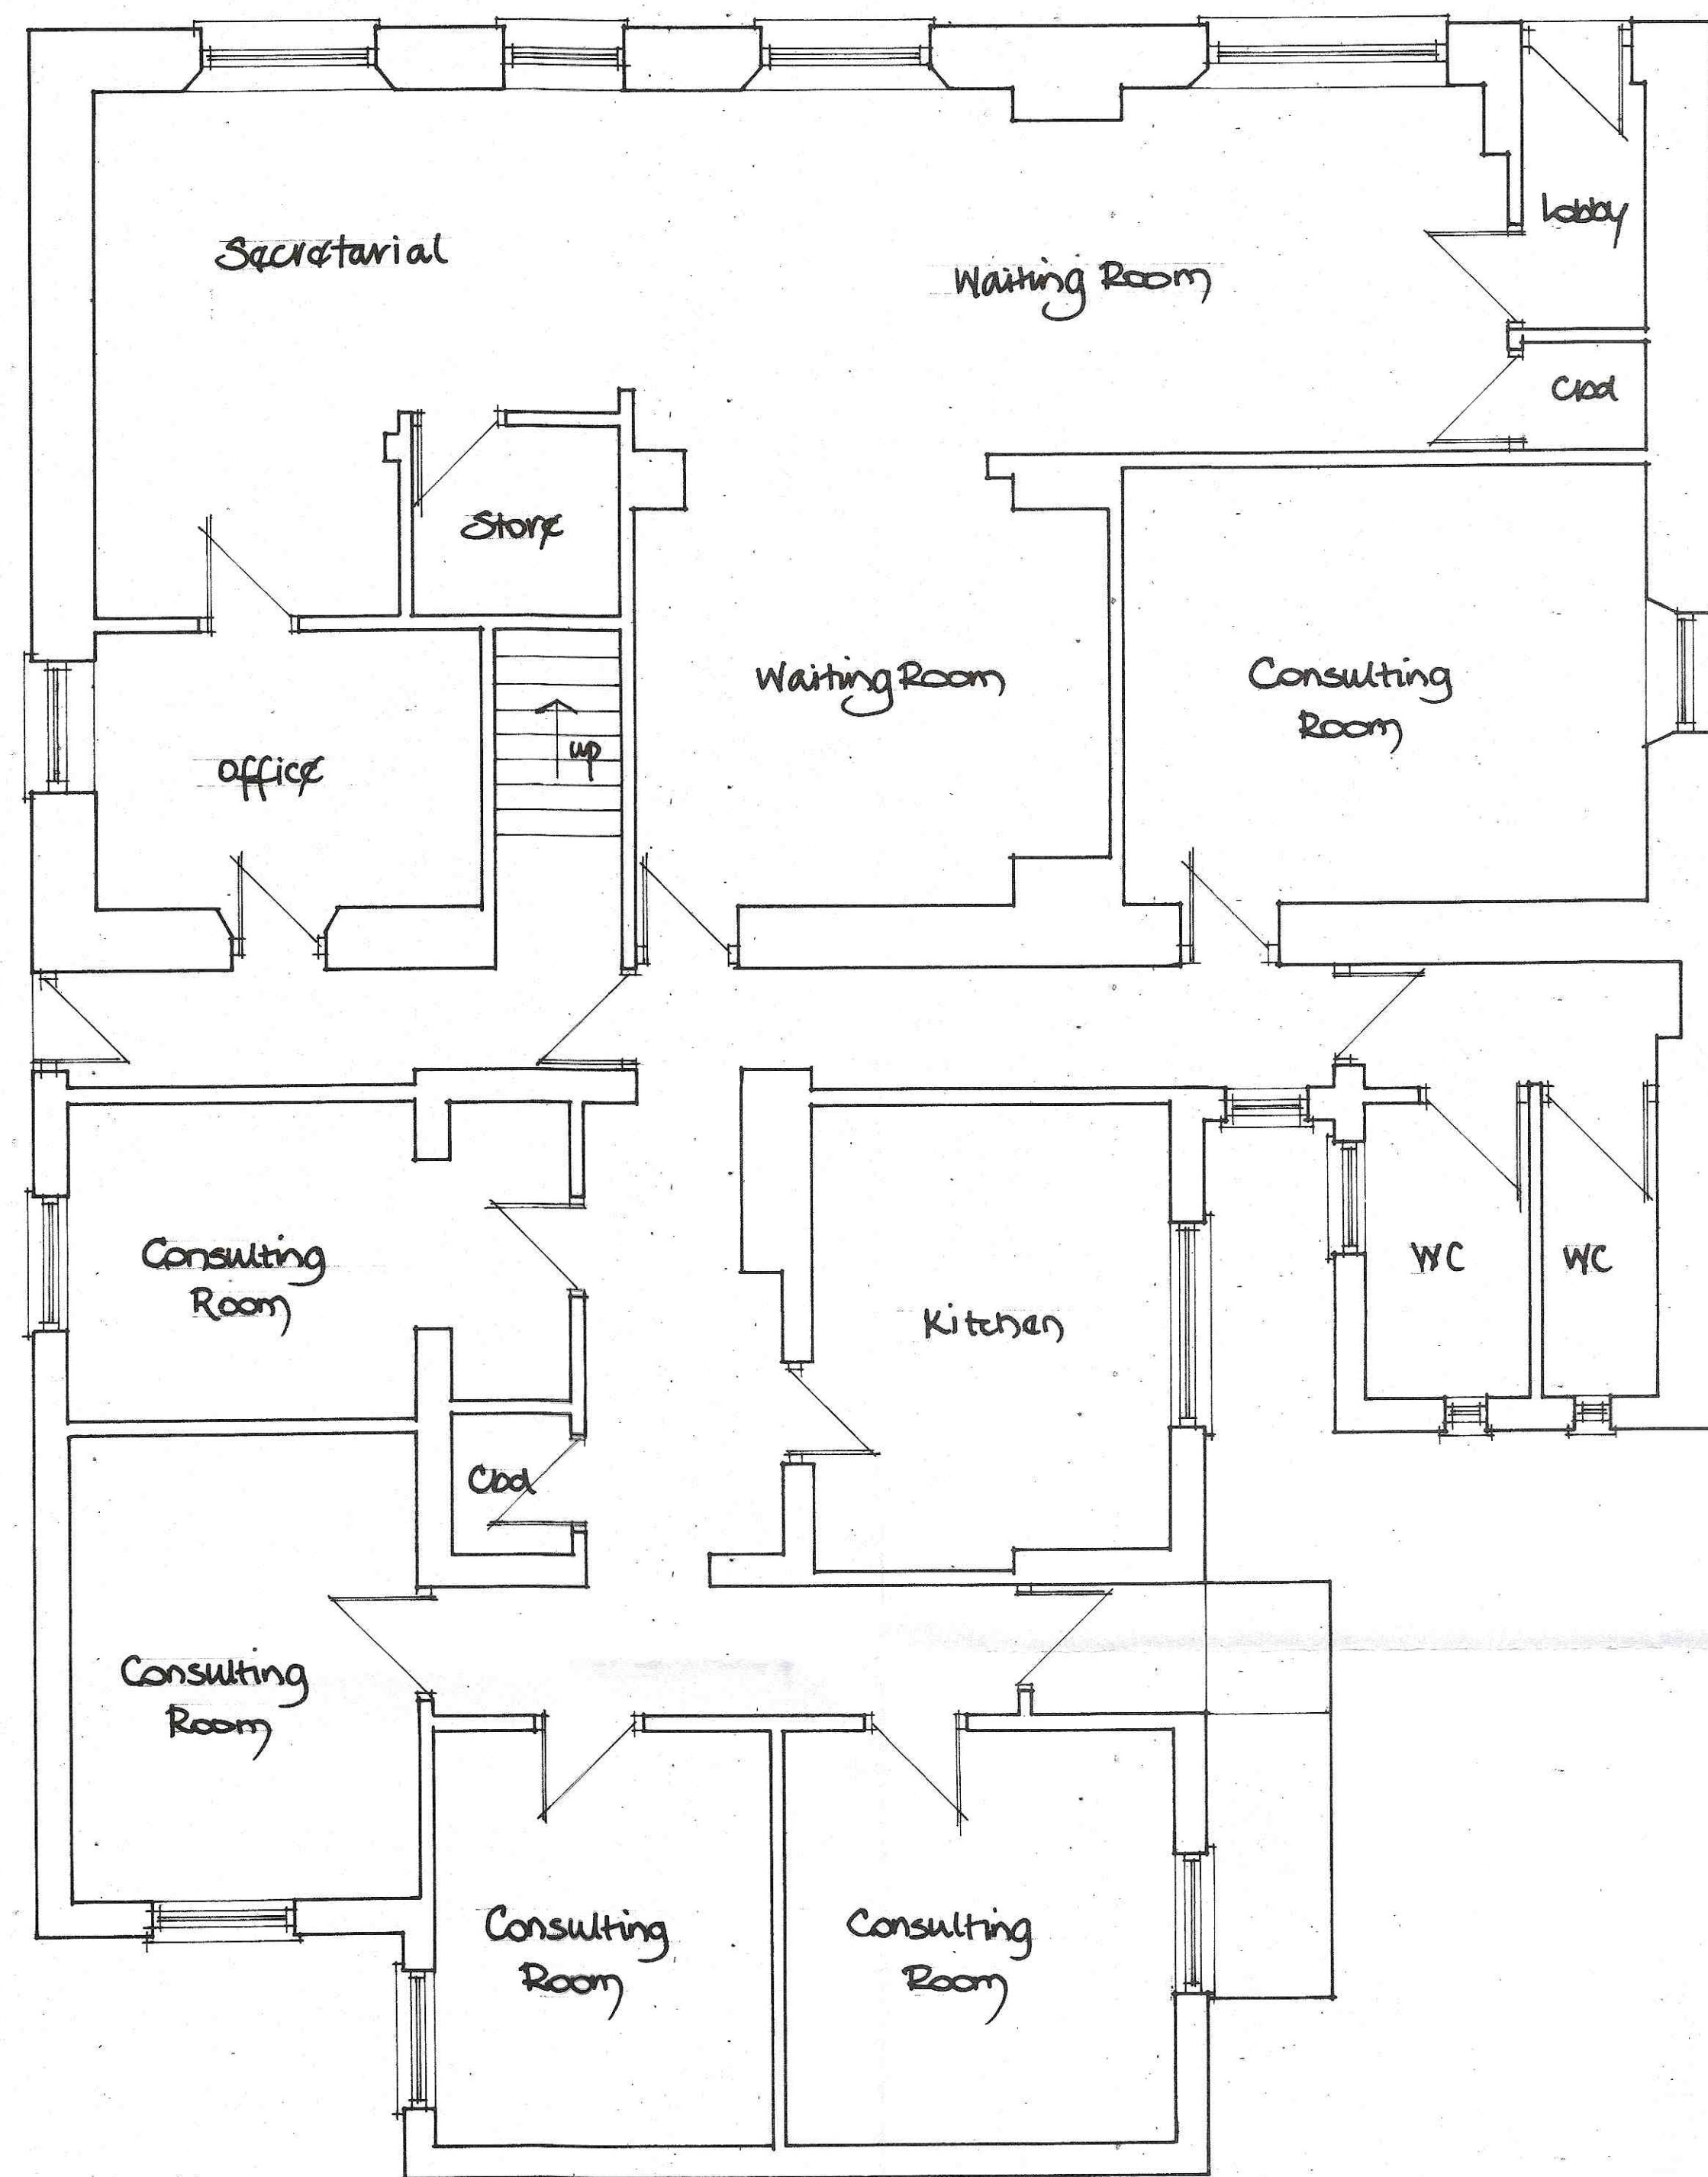

Existing Ground Floor Plan

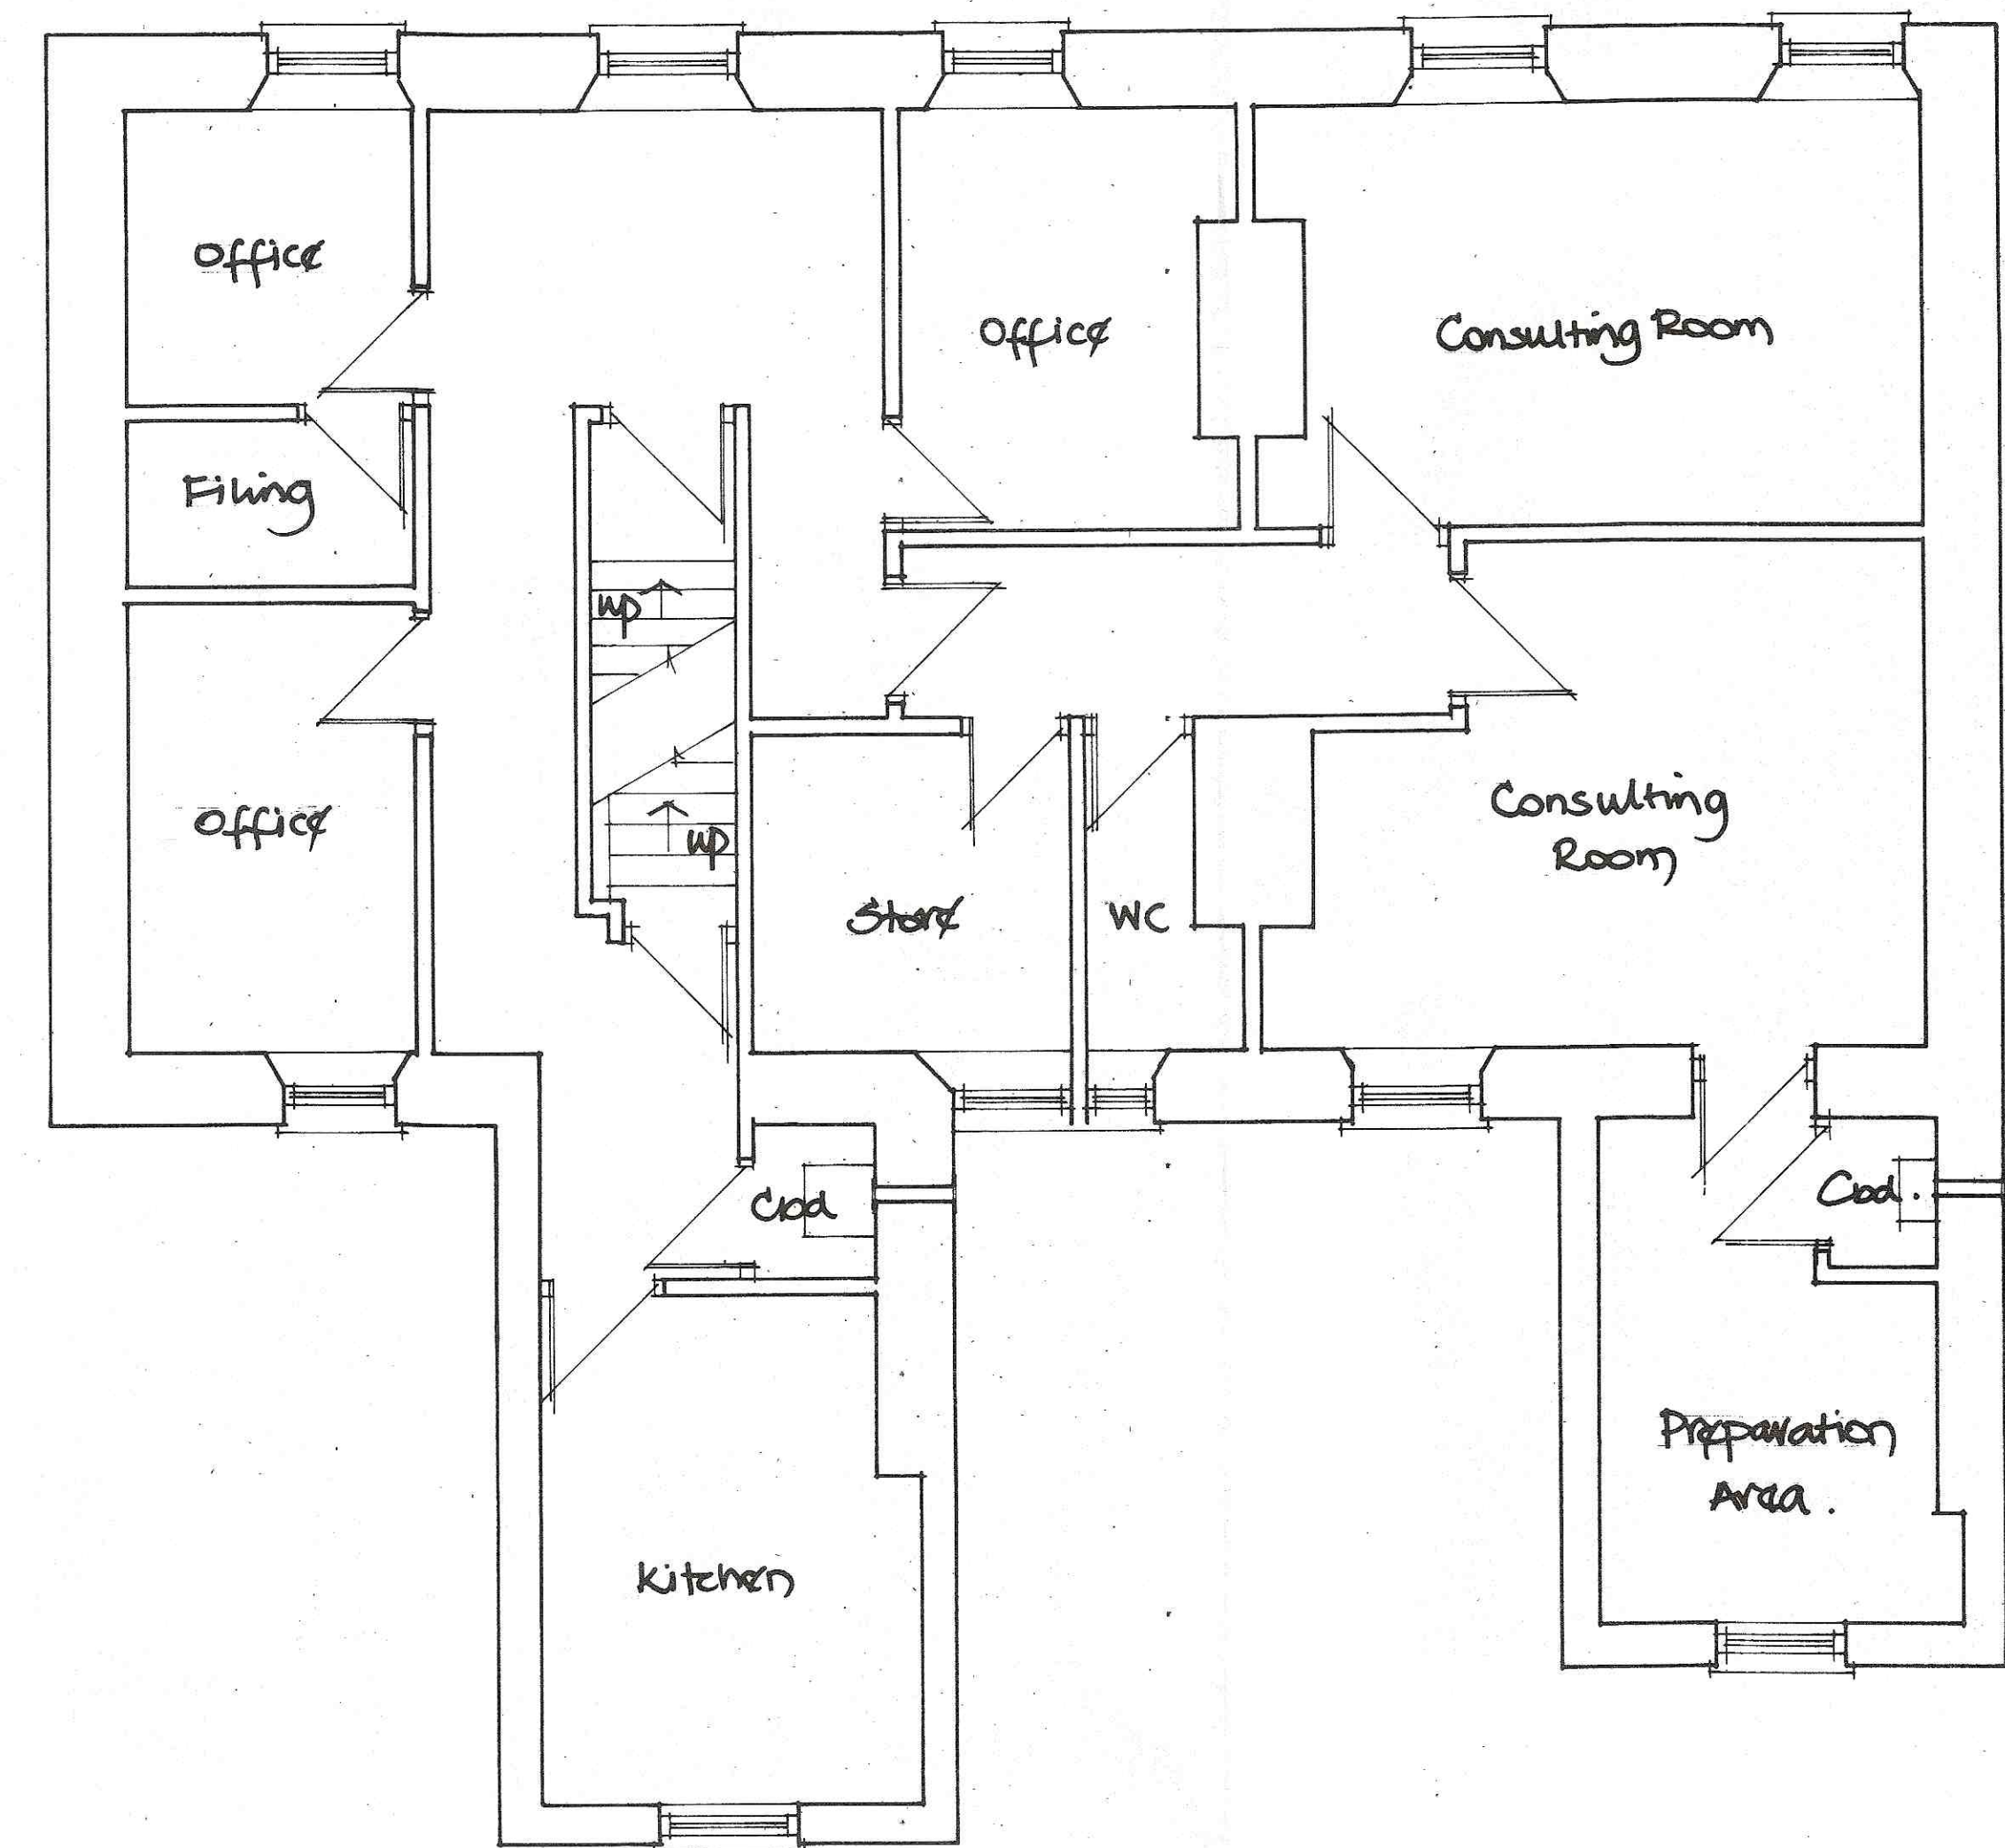


Existing First Floor Plan

Title: Proposed change of use Surgery to Residential Flats 102, High Street, Glynneath	
Date: Jan '20	Scale: 1/50; 1/100
Dgn: 102/Hs/OS	Client: Mr D. Evans




Front Elevation

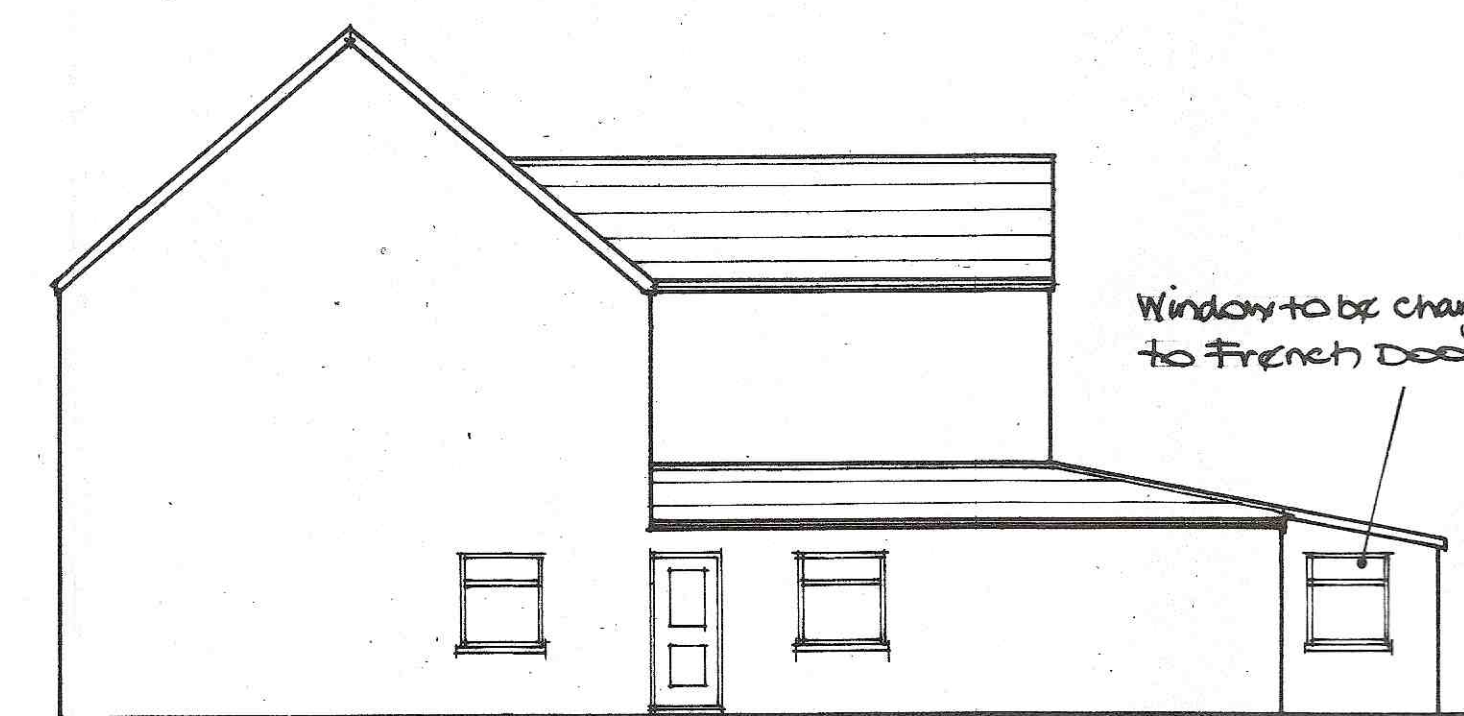

Side Elevation



Rear Elevation

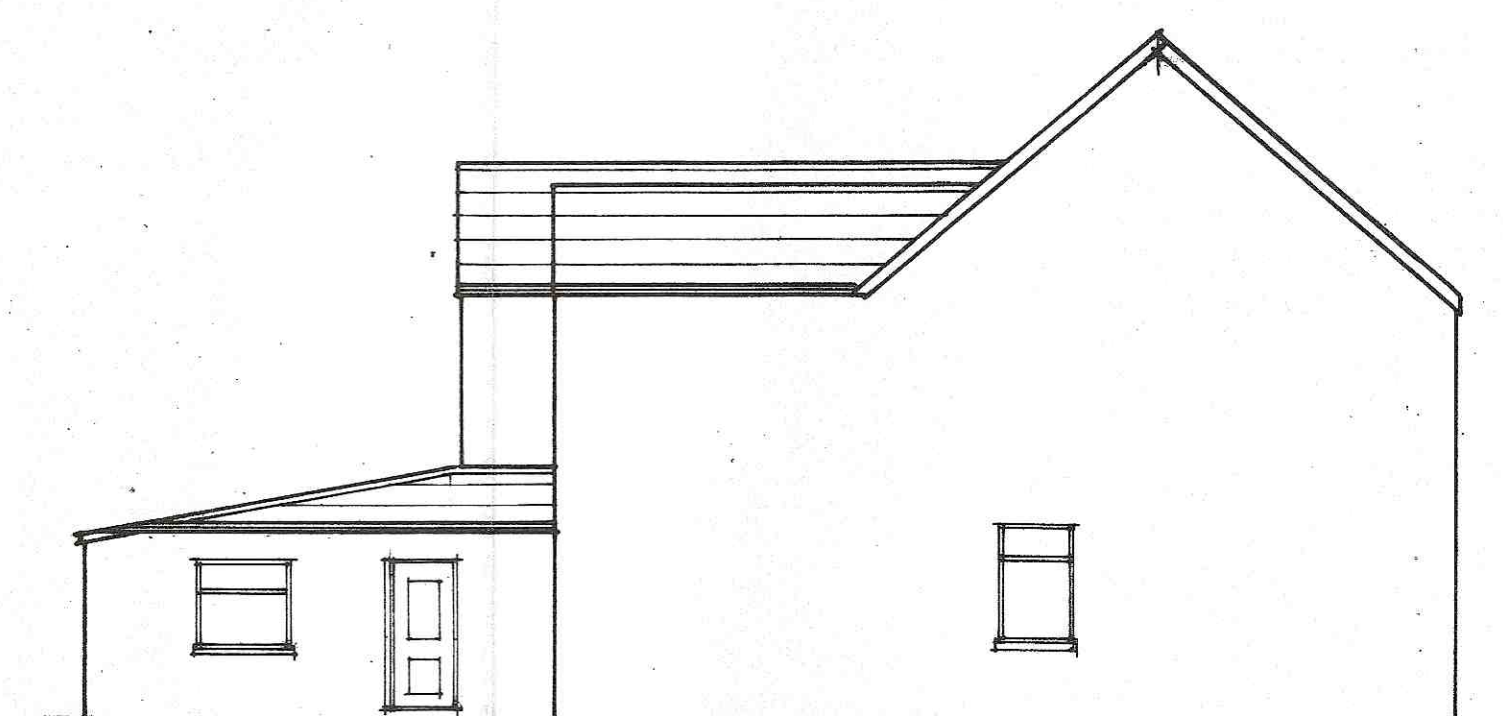

Side Elevation