





EXISTING FIRST FLOOR PLAN (scale 1 to 50 at A1)

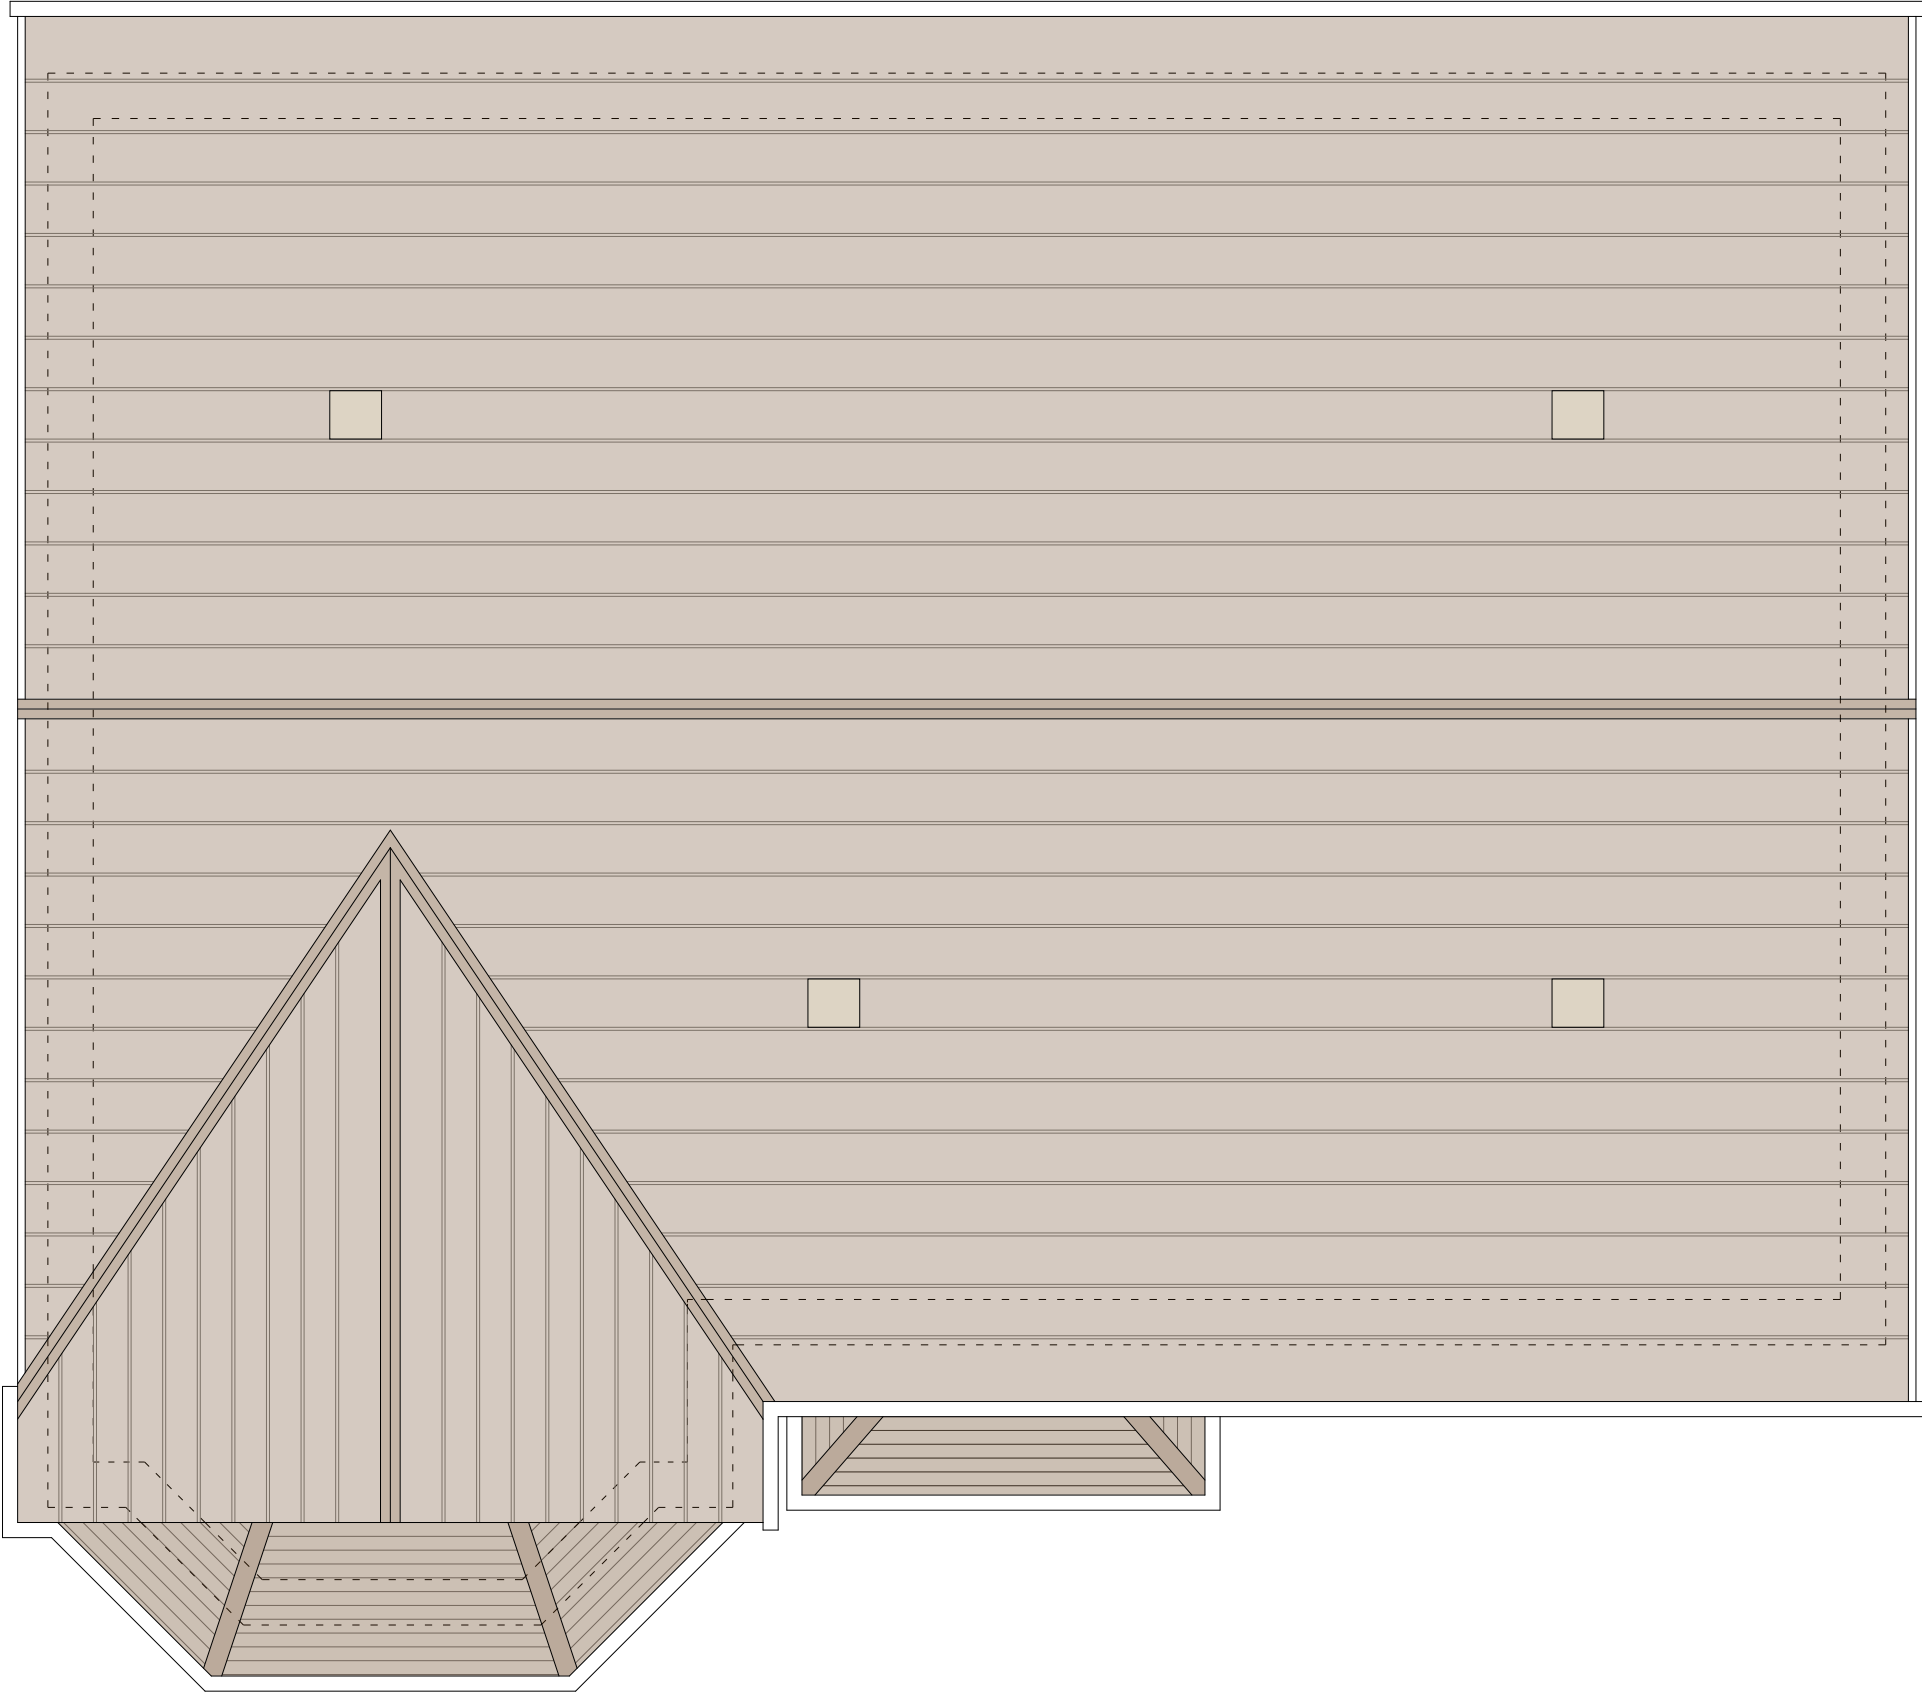

EXISTING ROOF PLAN (scale 1 to 50 at A1)

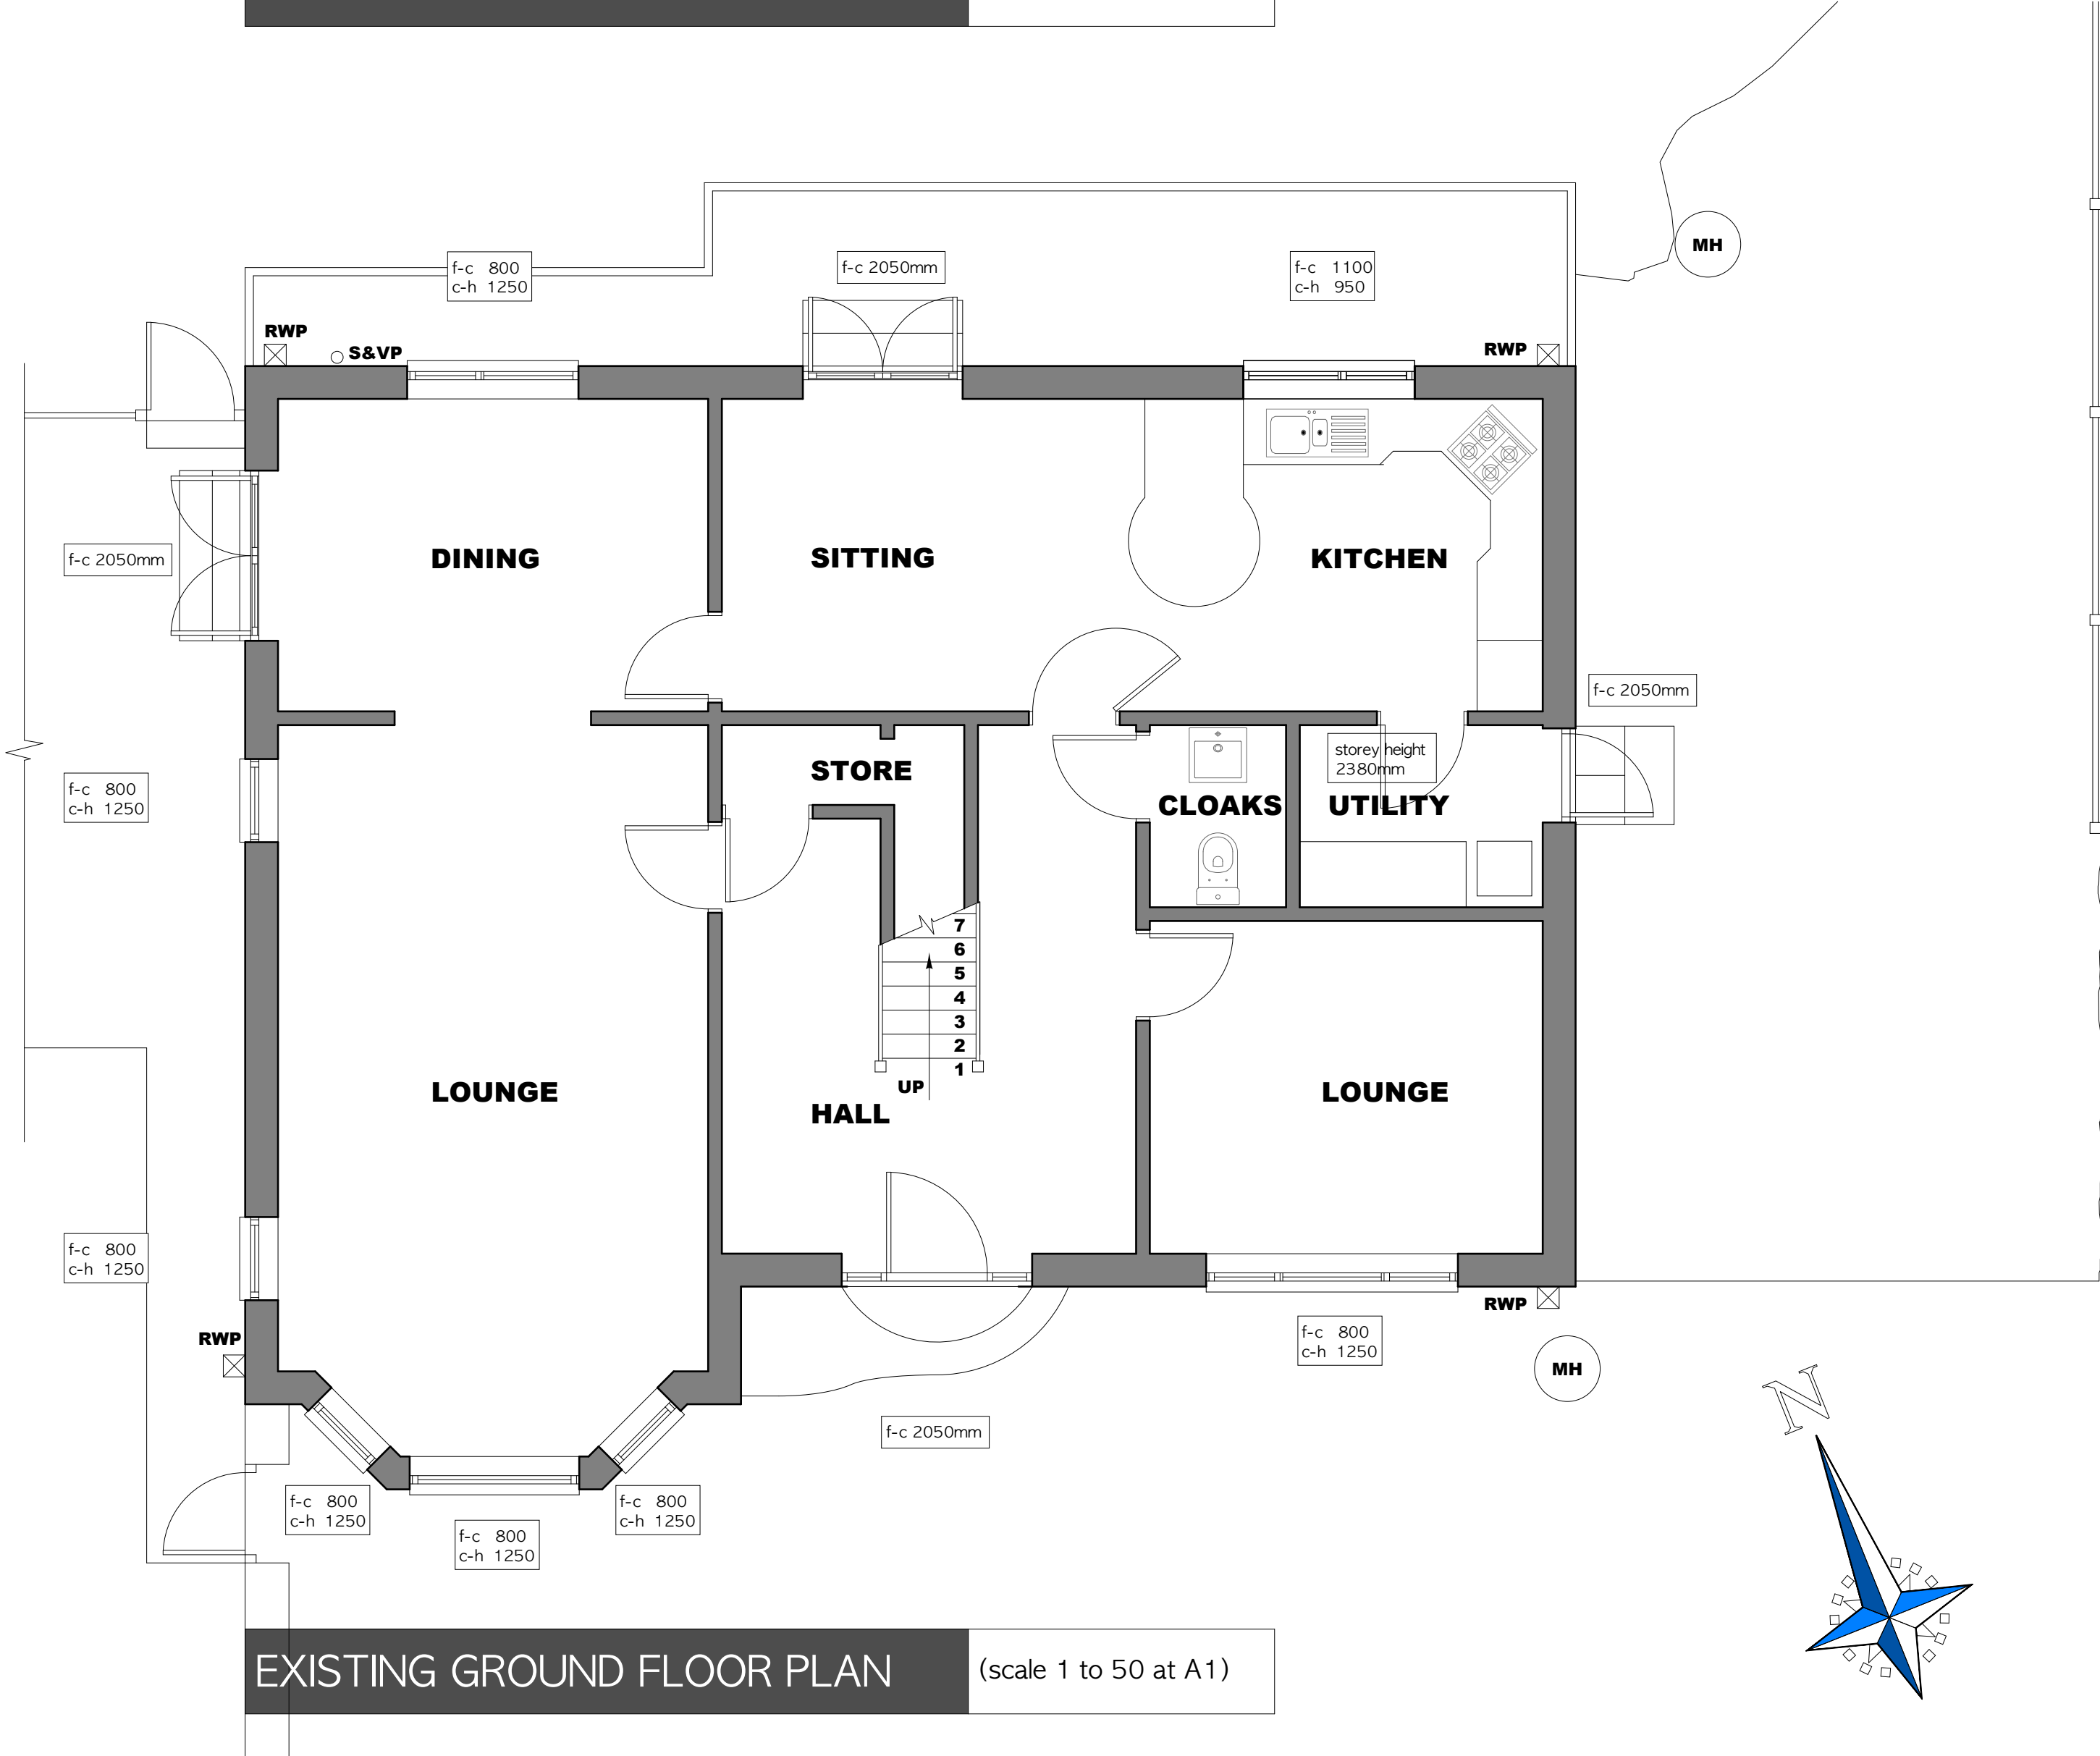

EXISTING GROUND FLOOR PLAN (scale 1 to 50 at A1)

PLANNING APPLICATION ISSUE

Do not scale, use figured dimensions only. Dimensions to be checked on site and any discrepancies reported to the Architect immediately. This drawing is copyright.

Revision: Date: Comments:

Reuben Evans

ARCHITECT

01446 781154
01950 186864
reuben.evans@btinternet.com

Project

Two storey side extension and single storey rear extension with internal remodelling to:
The Brambles, 8 Wern Olau, Clifew, Neath, SA10 8LX

Client

Rodric and Kathryn Singh.....
The Brambles, 8 Wern Olau, Clifew, Neath, SA10 8LX

Drawing

Existing plans

Date

Nov 2019

Scale

as indicated at A1

Drawing by

286 - 10