


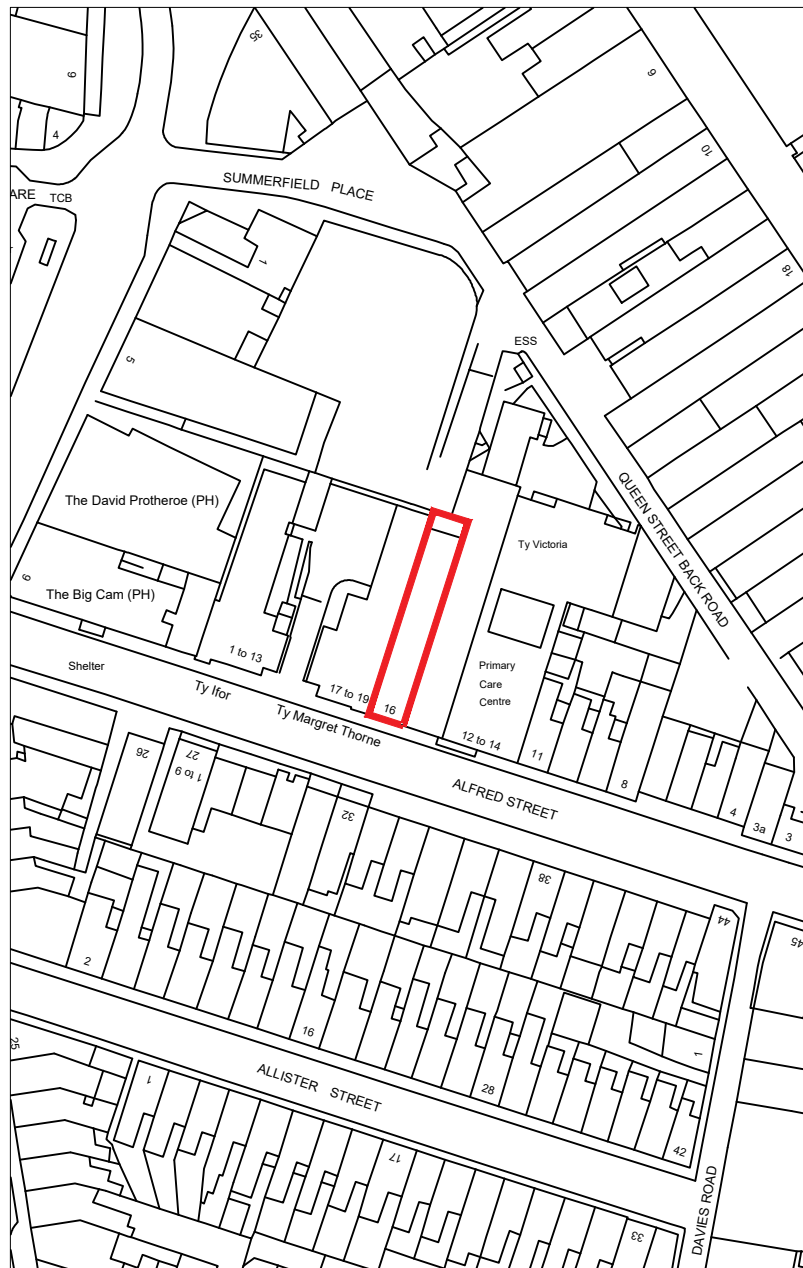

Reproduced from an Ordnance Survey map with the permission of the
Controller of Her Majesty's Stationary Office.
©Crown Copyright and database rights 2017 OS 100019980



SITE LOCATION PLAN
Scale 1:1250

 MeM Design Consultancy architectural, planning & consultancy services	Client:	Job Title:	NOTES:	Drawing Title:	
	MR. K ROPER	PROPOSED CONVERSION AT 14 ALFRED STREET	1. Do not scale from this drawing take figured dimensions only. 2. Dimensions are in millimeters unless otherwise stated. 3. All dimensions to be checked on site.	SITE LOCATION PLAN	
				Drawing No: 100	Drawn By: M.M
				Date: JAN 2020	Checked By: M.M
				Scale: 1:1250@4	Revision:
	STAGE:	P L A N N I N G			