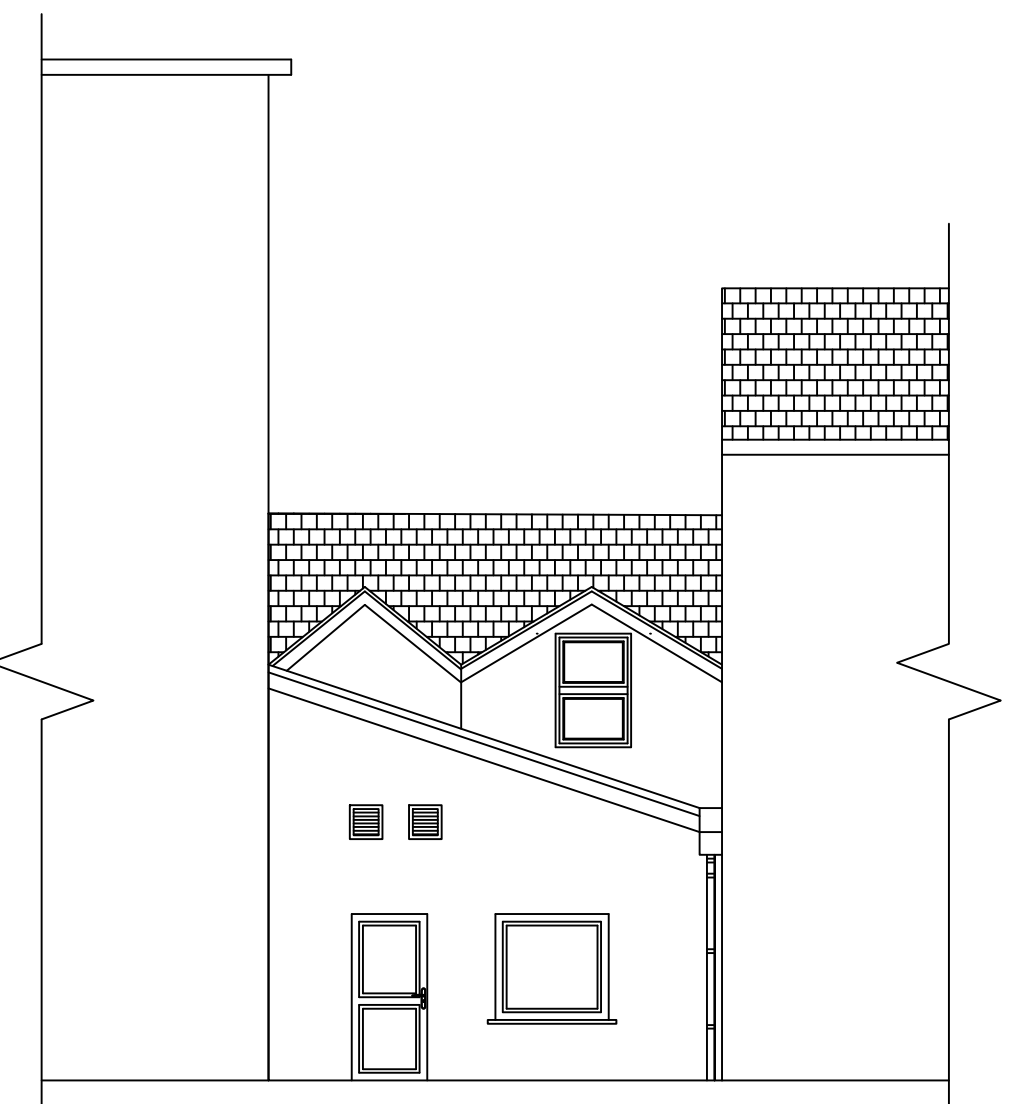
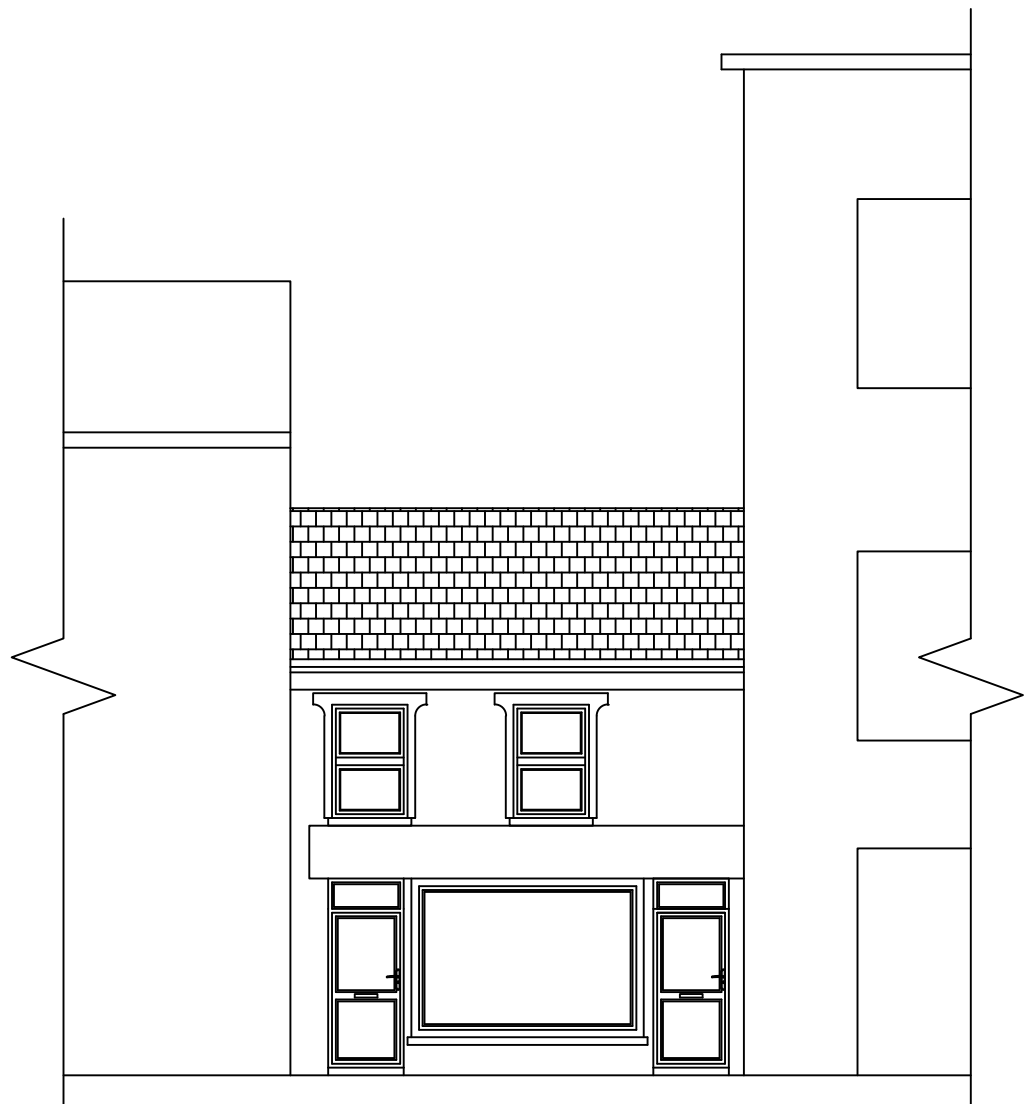
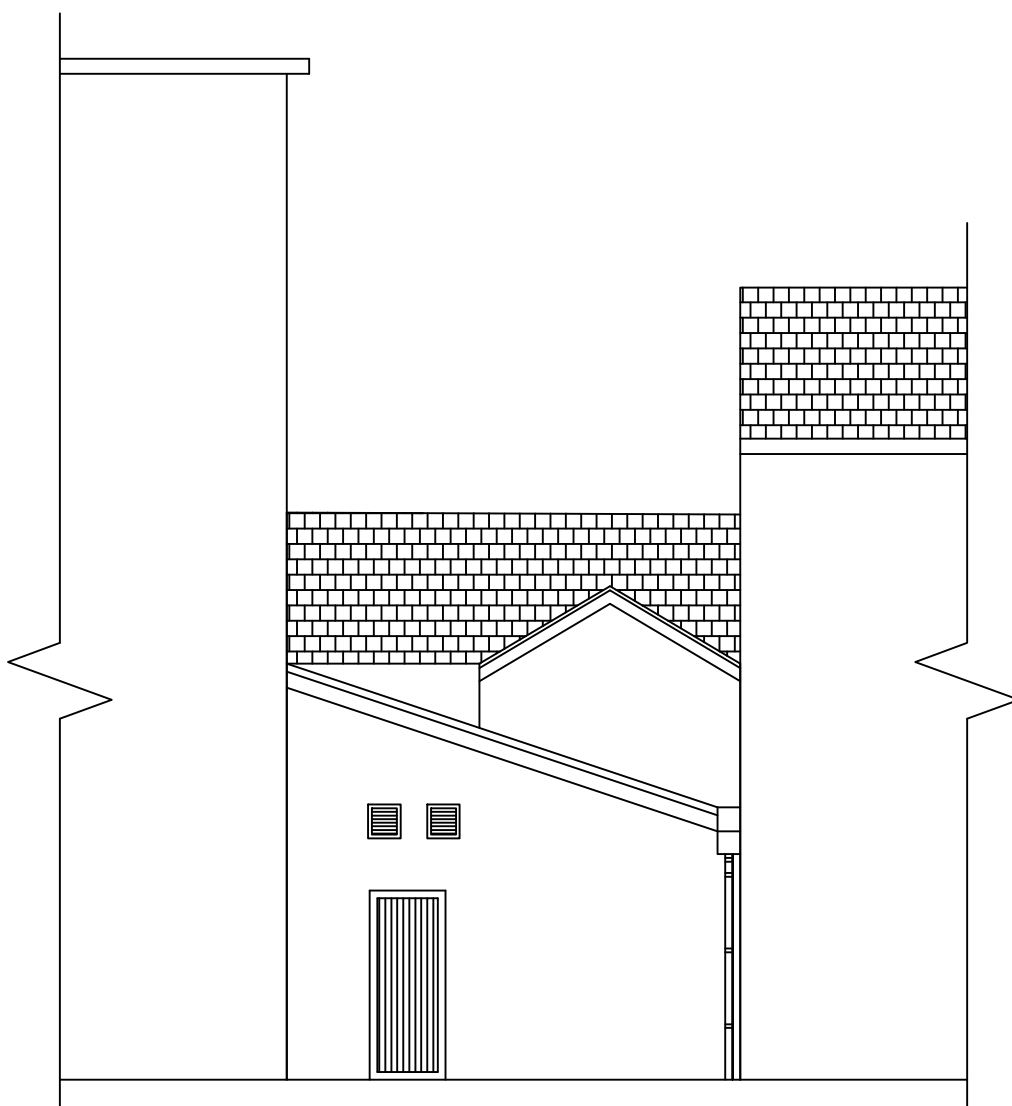
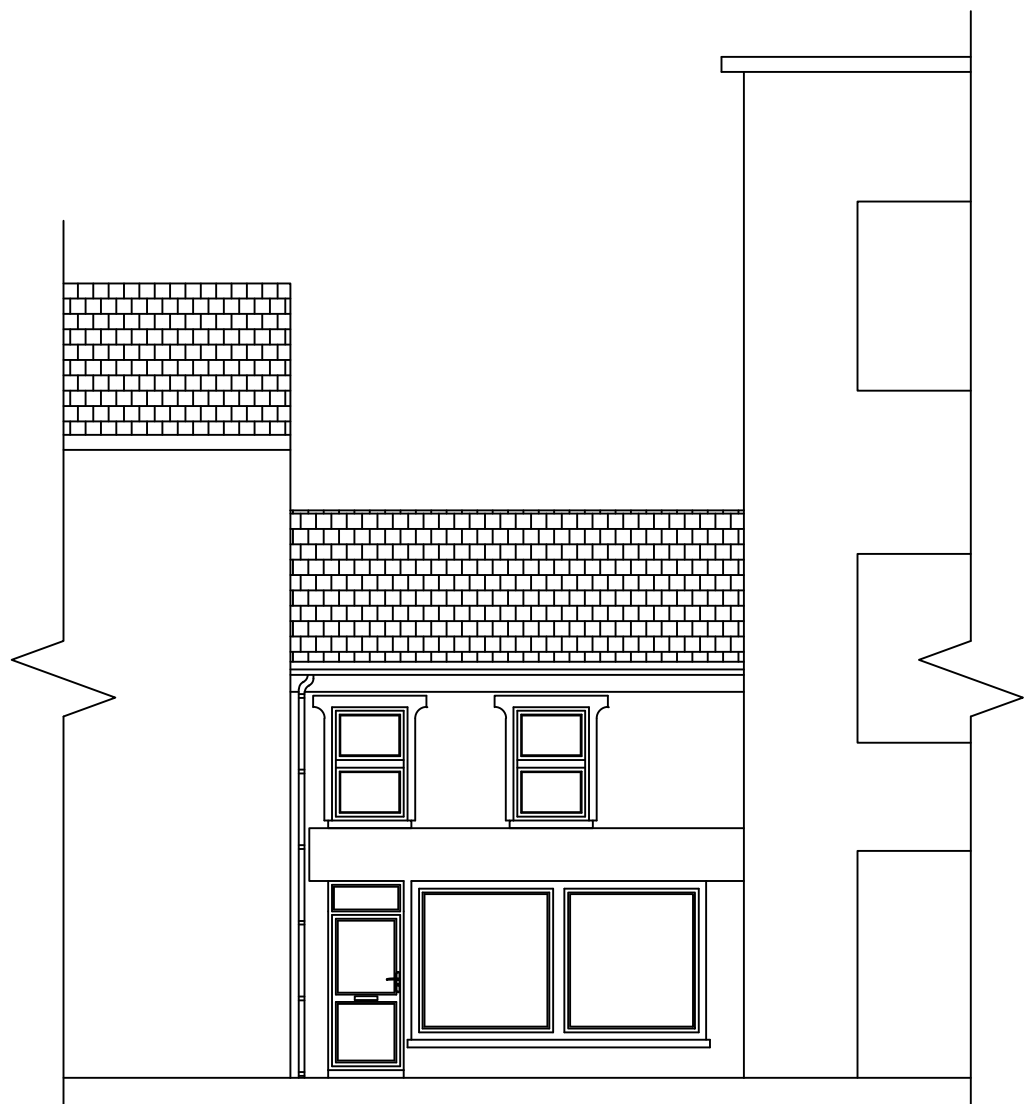
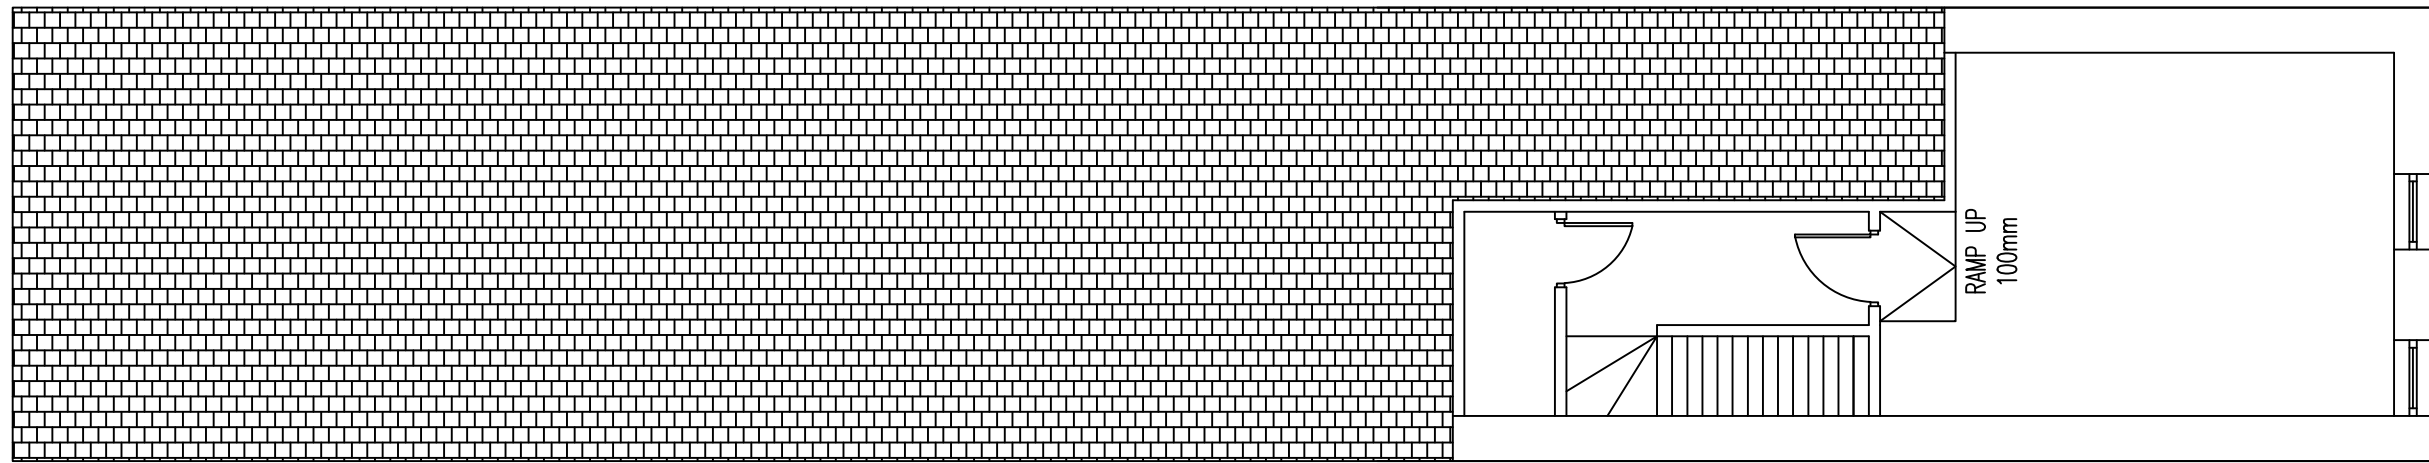
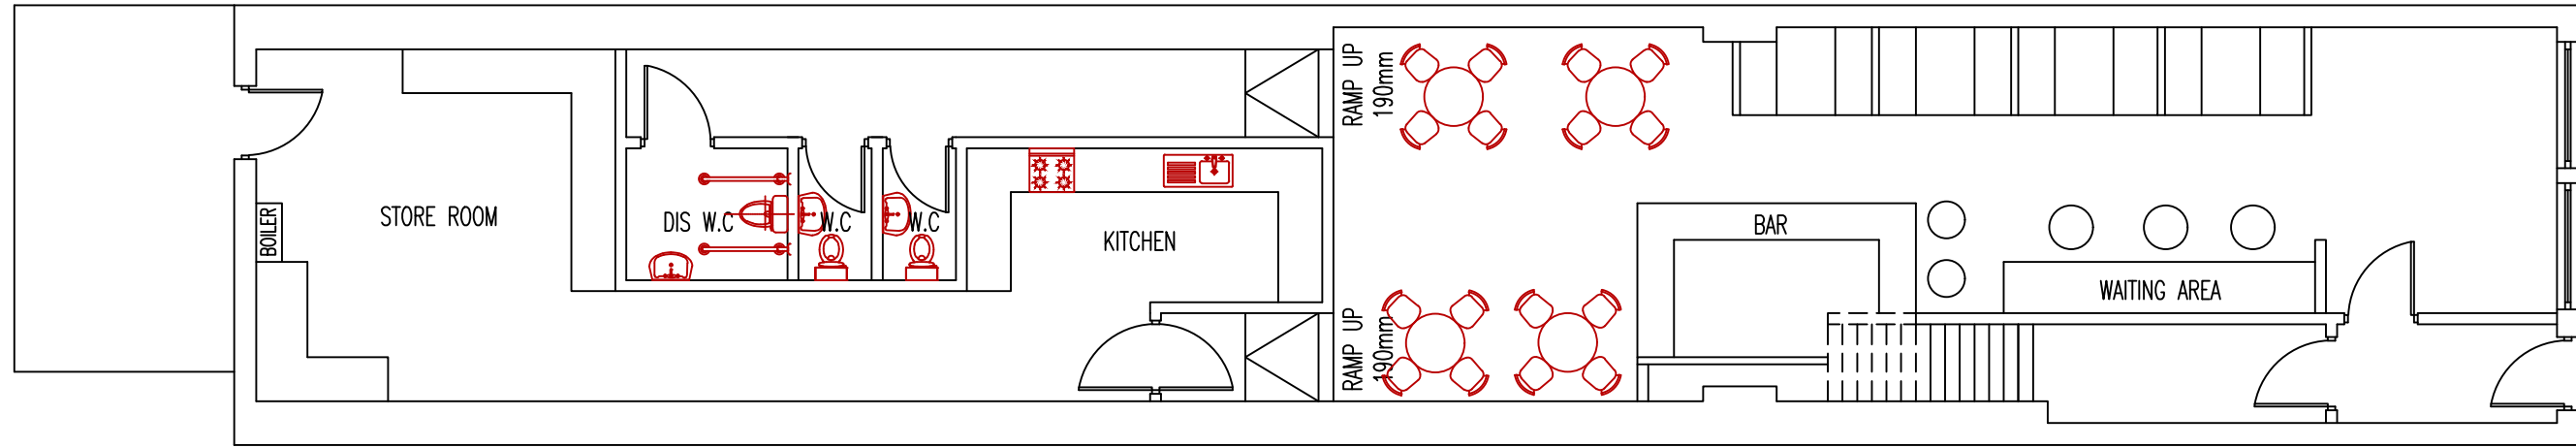


No.	REVISION	By	Date

No.	REVISION	By	Date

- NOTES
1. Do not scale from this drawing take figured dimensions only.
 2. Dimensions are in millimeters unless otherwise stated.
 3. All dimensions to be checked on site.

STAGE

PLANNING

Client:

MR. K ROPER

Job Title:

PROPOSED CONVERSION AT 16 ALFRED STREET, NEATH

Drawing Title:

EXISTING AND PROPOSED PLANS

Job No: 20/019	Drawing No: 101	Rev:	Drawn By: M.M	Date: 01/02/2020
			Checked By: M.M	Date: 01/02/2020
			Approved By: M.M	Date: 01/02/2020
Scale: 1:100, 1:500 @1			Email: morgandesignconsult@gmail.com	